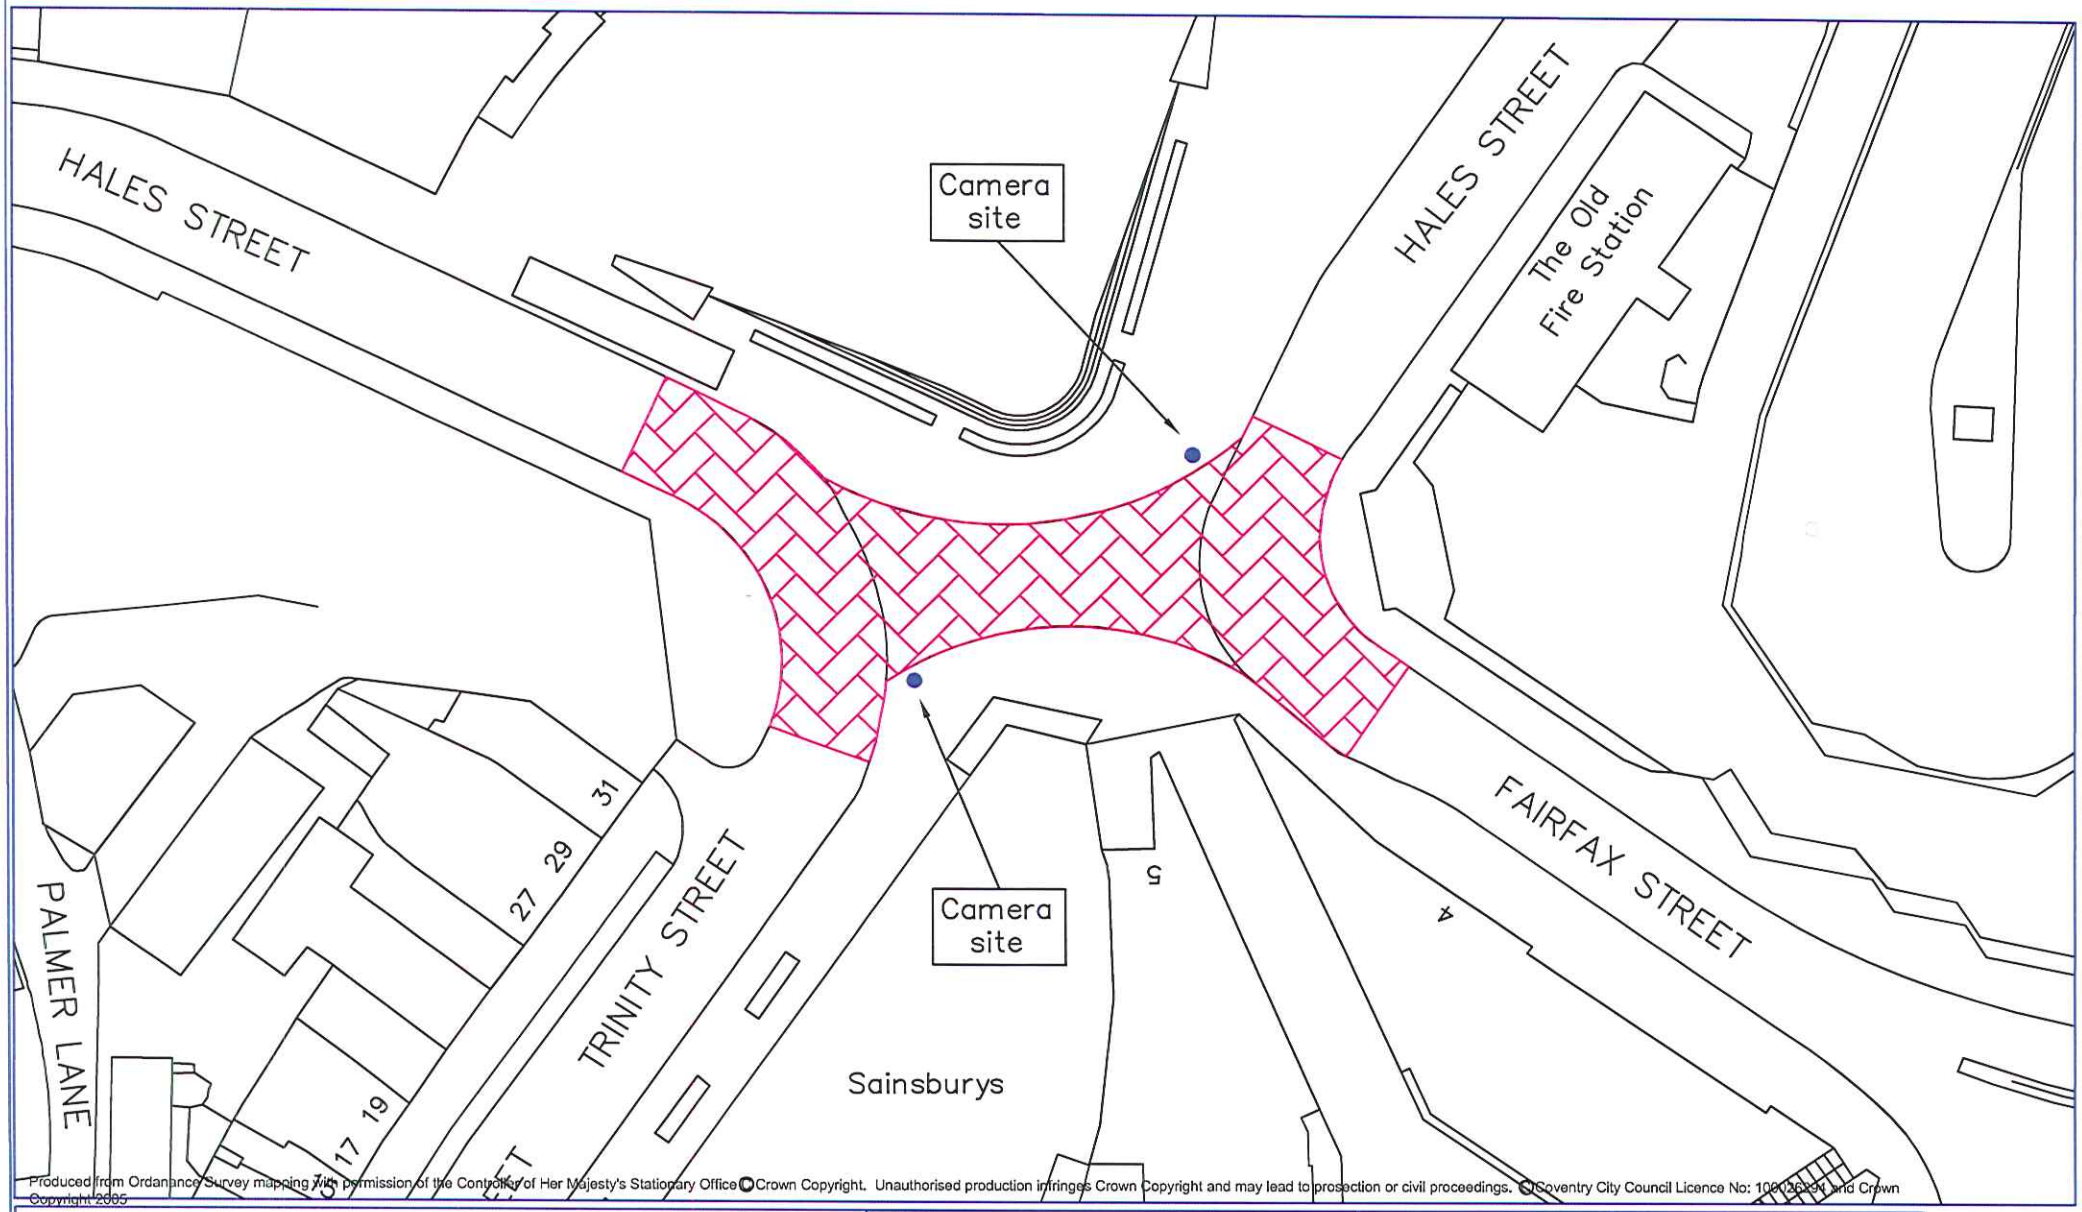

Produced from Ordnance Survey mapping with permission of the Controller of Her Majesty's Stationary Office © Crown Copyright. Unauthorised production infringes Crown Copyright and may lead to prosecution or civil proceedings. © Coventry City Council Licence No: 100026294, and Crown Copyright 2005

Coventry City Council

Martin Yardley
Place Directorate

Colin Knight
Assistant Director - Planning Transport and Highways

Bus Lane Enforcement
Coventry City Centre
Hales Street
("Whittle Arch")

Drawn by: MMcD	Revision:
Date: Nov 13	Plan: Camera field of view
Scale: not to scale	

Drawing: **Camera field of view**

G:\Bus Lane Enforcement\City Centre\Whittle Arch Camera Views.dwg

North