BEDFORD
BOROUGH COUNCIL

BEDFORD BOROUGH COUNCIL

OFF STREET PARKING PLACES ORDER 2017

(AMENDMENT NO.1) ORDER 2018

Bedford Borough Council, (hereinafter referred to as "the Council") in exercise of the powers conferred under Sections 35(1) and (3) of the Road Traffic Regulation Act 1984 as amended ("the Act"), and The Civil Enforcement of Parking Contraventions (Bedford) Designation Order 2009, the Traffic Management Act 2004 and of all other enabling powers, and after consultation with the Chief Officer of Bedfordshire Police, hereby make the following Order.

1. This Order shall come into operation on the 25th June 2018 and may be cited as "Bedford Borough Council Off Street Parking Places Order 2017 (Amendment No.1) Order 2018"

2. As from the date upon which the Order comes into operation, the provisions of the "Bedford Borough Council Off Street Parking Places Order 2017" shall be varied as follows:

Part 10 – Schedules

Schedule 1 – Identification of parking places to which this Order relates

Insert the following:

Parking Place	Description
St Mary's Gardens	A surface Car Park located in Cauldwell Street, between the Borough Hall and Bedford College buildings.

Part 10 – Schedules

Schedule 2 – Identification of parking places to which a parking charge applies

Insert the following:

Parking Place (Car Park)	Hours of Operation	Method of Operation	Parking Charges	Other Conditions of Use
Article 3	**Article 7**	**Article 11**	**Article 10**	**Articles 6, 15 and 29**
St Mary's Gardens	At all times	Pay and Display	Monday to Friday 00:00 – 23:59 Up to 1 hour 150p Up to 2 hours 220p Up to 3 hours 400p Up to 4 hours 500p Over 4 hours 800p Saturday 00:00 – 23:59 Up to 2 hours Free Up to 3 hours 150p Up to 4 hours 220p Up to 5 hours 400p Up to 6 hours 500p Over 6 hours 800p Sunday Per visit Free	Vehicle height limit 1.9 metres (6'3") Vehicle weight limit 2.5 tonnes <u>Maximum parking period</u> 24 hours A valid ticket must be displayed for the 2 hour free stay period on a Saturday.

THE COMMON SEAL of the
BEDFORD BOROUGH COUNCIL
was hereunto affixed this

24th day of June 2018

Craig Austin
Director of Environment

Barbara H. Morris
Assistant Chief Executive Law & Governance
Solicitor to the Council

Authorised Officer

AUTHORITY FOR EXECUTION		
COUNCIL/COMMITTEE	MINUTE No.	DATE
DELEGATED POWER	By whom executed **DOE**	DATE
	OFFICERS INITIALS	DATE
ORIGINATED AND CHECKED BY	**JS**	23.05.18
APPROVED BY	**AP**	23.05.18

BEDFORD
BOROUGH COUNCIL

STATEMENT OF REASONS

The proposal is to increase parking capacity within the town centre location.

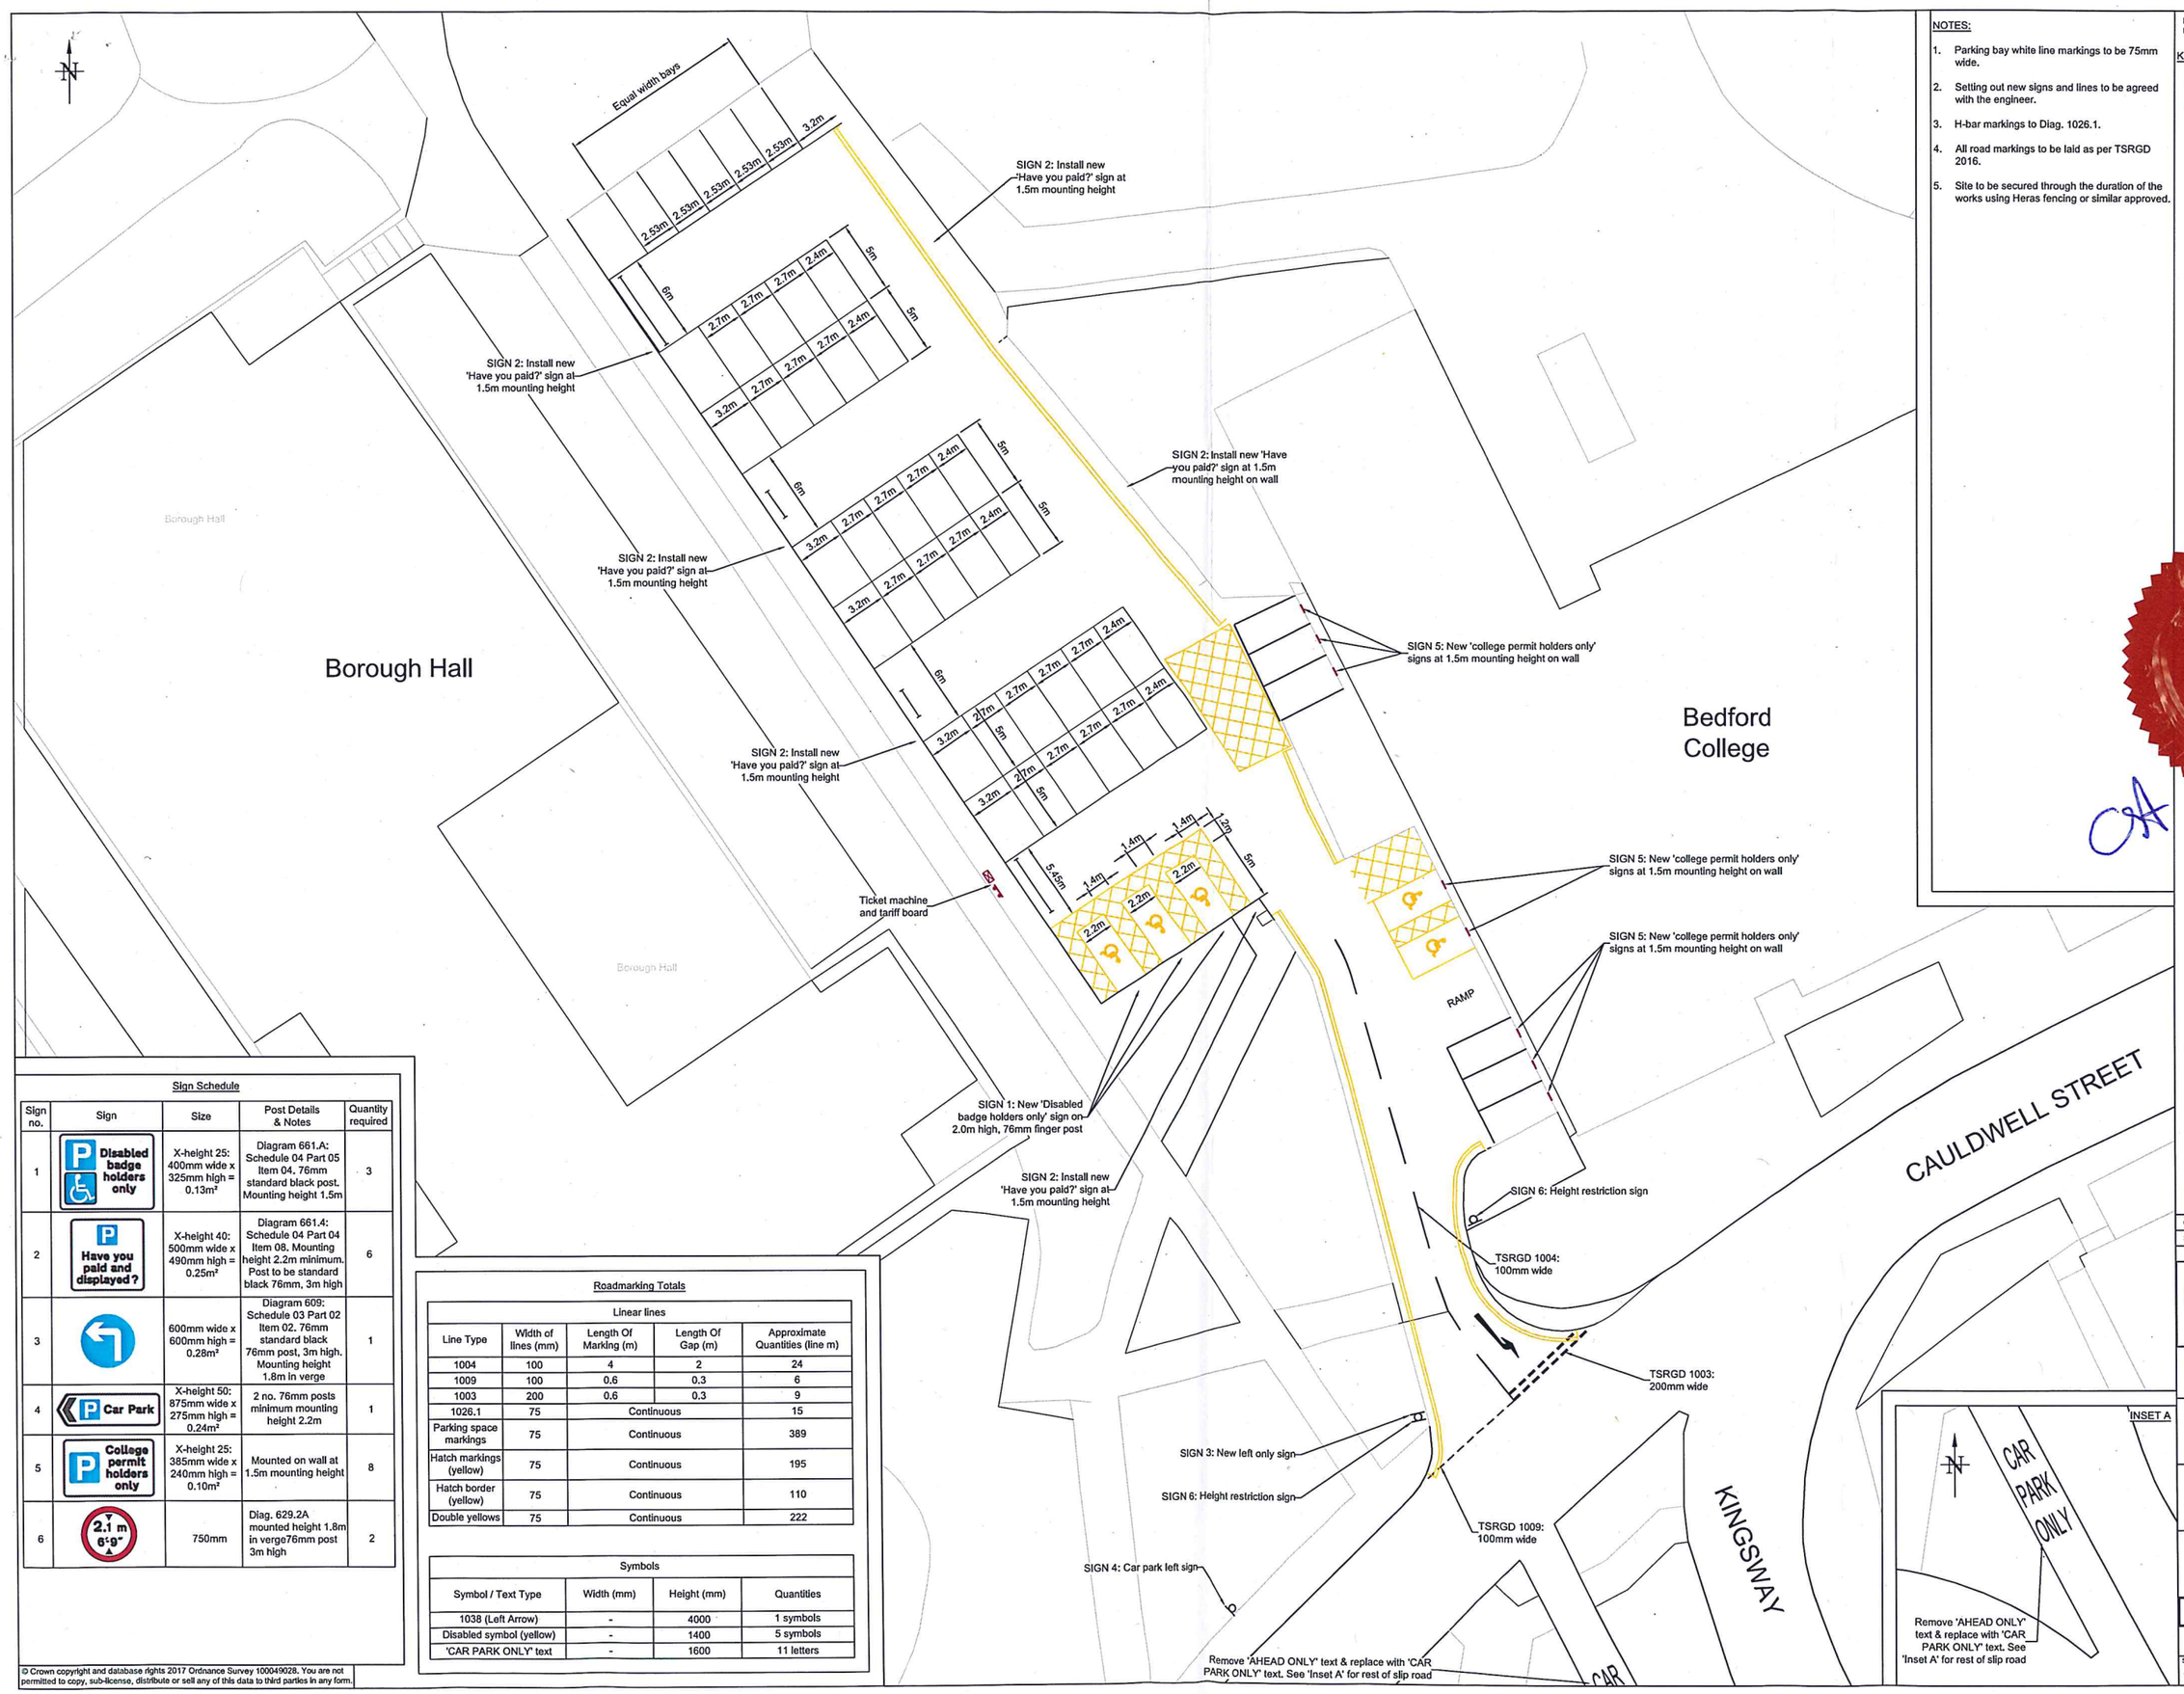

NOTES:

1. Parking bay white line markings to be 75mm wide.
2. Setting out new signs and lines to be agreed with the engineer.
3. H-bar markings to Diag. 1026.1.
4. All road markings to be laid as per TSRGD 2016.
5. Site to be secured through the duration of the works using Heras fencing or similar approved.

PRINTS FROM THIS DRAWING ARE UNCONTROLLED UNLESS OTHERWISE STATED

A1

KEY:

- Ticket machine relocation
- Tariff board relocation

CA

SR

Sign Schedule

Sign no.	Sign	Size	Post Details & Notes	Quantity required
1	Disabled badge holders only	X-height 25: 400mm wide x 325mm high = 0.13m²	Diagram 661.A: Schedule 04 Part 05 Item 04. 76mm standard black post. Mounting height 1.5m	3
2	Have you paid and displayed?	X-height 40: 500mm wide x 490mm high = 0.25m²	Diagram 661.4: Schedule 04 Part 04 Item 08. Mounting height 2.2m minimum. Post to be standard black 76mm, 3m high	6
3		600mm wide x 600mm high = 0.28m²	Diagram 609: Schedule 03 Part 02 Item 02. 76mm standard black 76mm post, 3m high. Mounting height 1.8m in verge	1
4	Car Park	X-height 50: 875mm wide x 275mm high = 0.24m²	2 no. 76mm posts minimum mounting height 2.2m	1
5	College permit holders only	X-height 25: 385mm wide x 240mm high = 0.10m²	Mounted on wall at 1.5m mounting height	8
6	2.1 m 6'9"	750mm	Diag. 629.2A mounted height 1.8m in verge76mm post 3m high	2

Roadmarking Totals

Linear lines

Line Type	Width of lines (mm)	Length Of Marking (m)	Length Of Gap (m)	Approximate Quantities (line m)
1004	100	4	2	24
1009	100	0.6	0.3	6
1003	200	0.6	0.3	9
1026.1	75	Continuous		15
Parking space markings	75	Continuous		389
Hatch markings (yellow)	75	Continuous		195
Hatch border (yellow)	75	Continuous		110
Double yellows	75	Continuous		222

Symbols

Symbol / Text Type	Width (mm)	Height (mm)	Quantities
1038 (Left Arrow)	-	4000	1 symbols
Disabled symbol (yellow)	-	1400	5 symbols
'CAR PARK ONLY' text	-	1600	11 letters

© Crown copyright and database rights 2017 Ordnance Survey 100049028. You are not permitted to copy, sub-license, distribute or sell any of this data to third parties in any form.

DATE	AMENDMENTS	REV	BY
01/03/2018	Various changes	A	SA
30/06/2017	First Issue	0	TB

BEDFORD BOROUGH COUNCIL

Engineering Services
BOROUGH HALL, CAULDWELL ST, BEDFORD, MK42 9AP
Tel. (01234) 267422

CLIENT
Property Services

SCHEME
St Mary's Gardens
Car Park Refurbishment

DRAWING TITLE
Signing & Lining Plan

DRG No.
C974.C.02A

DRG STATUS
Information

SCALE @ A1	DATE	DRAWN	CHECKED
1:200	30/06/2017	TB	SS