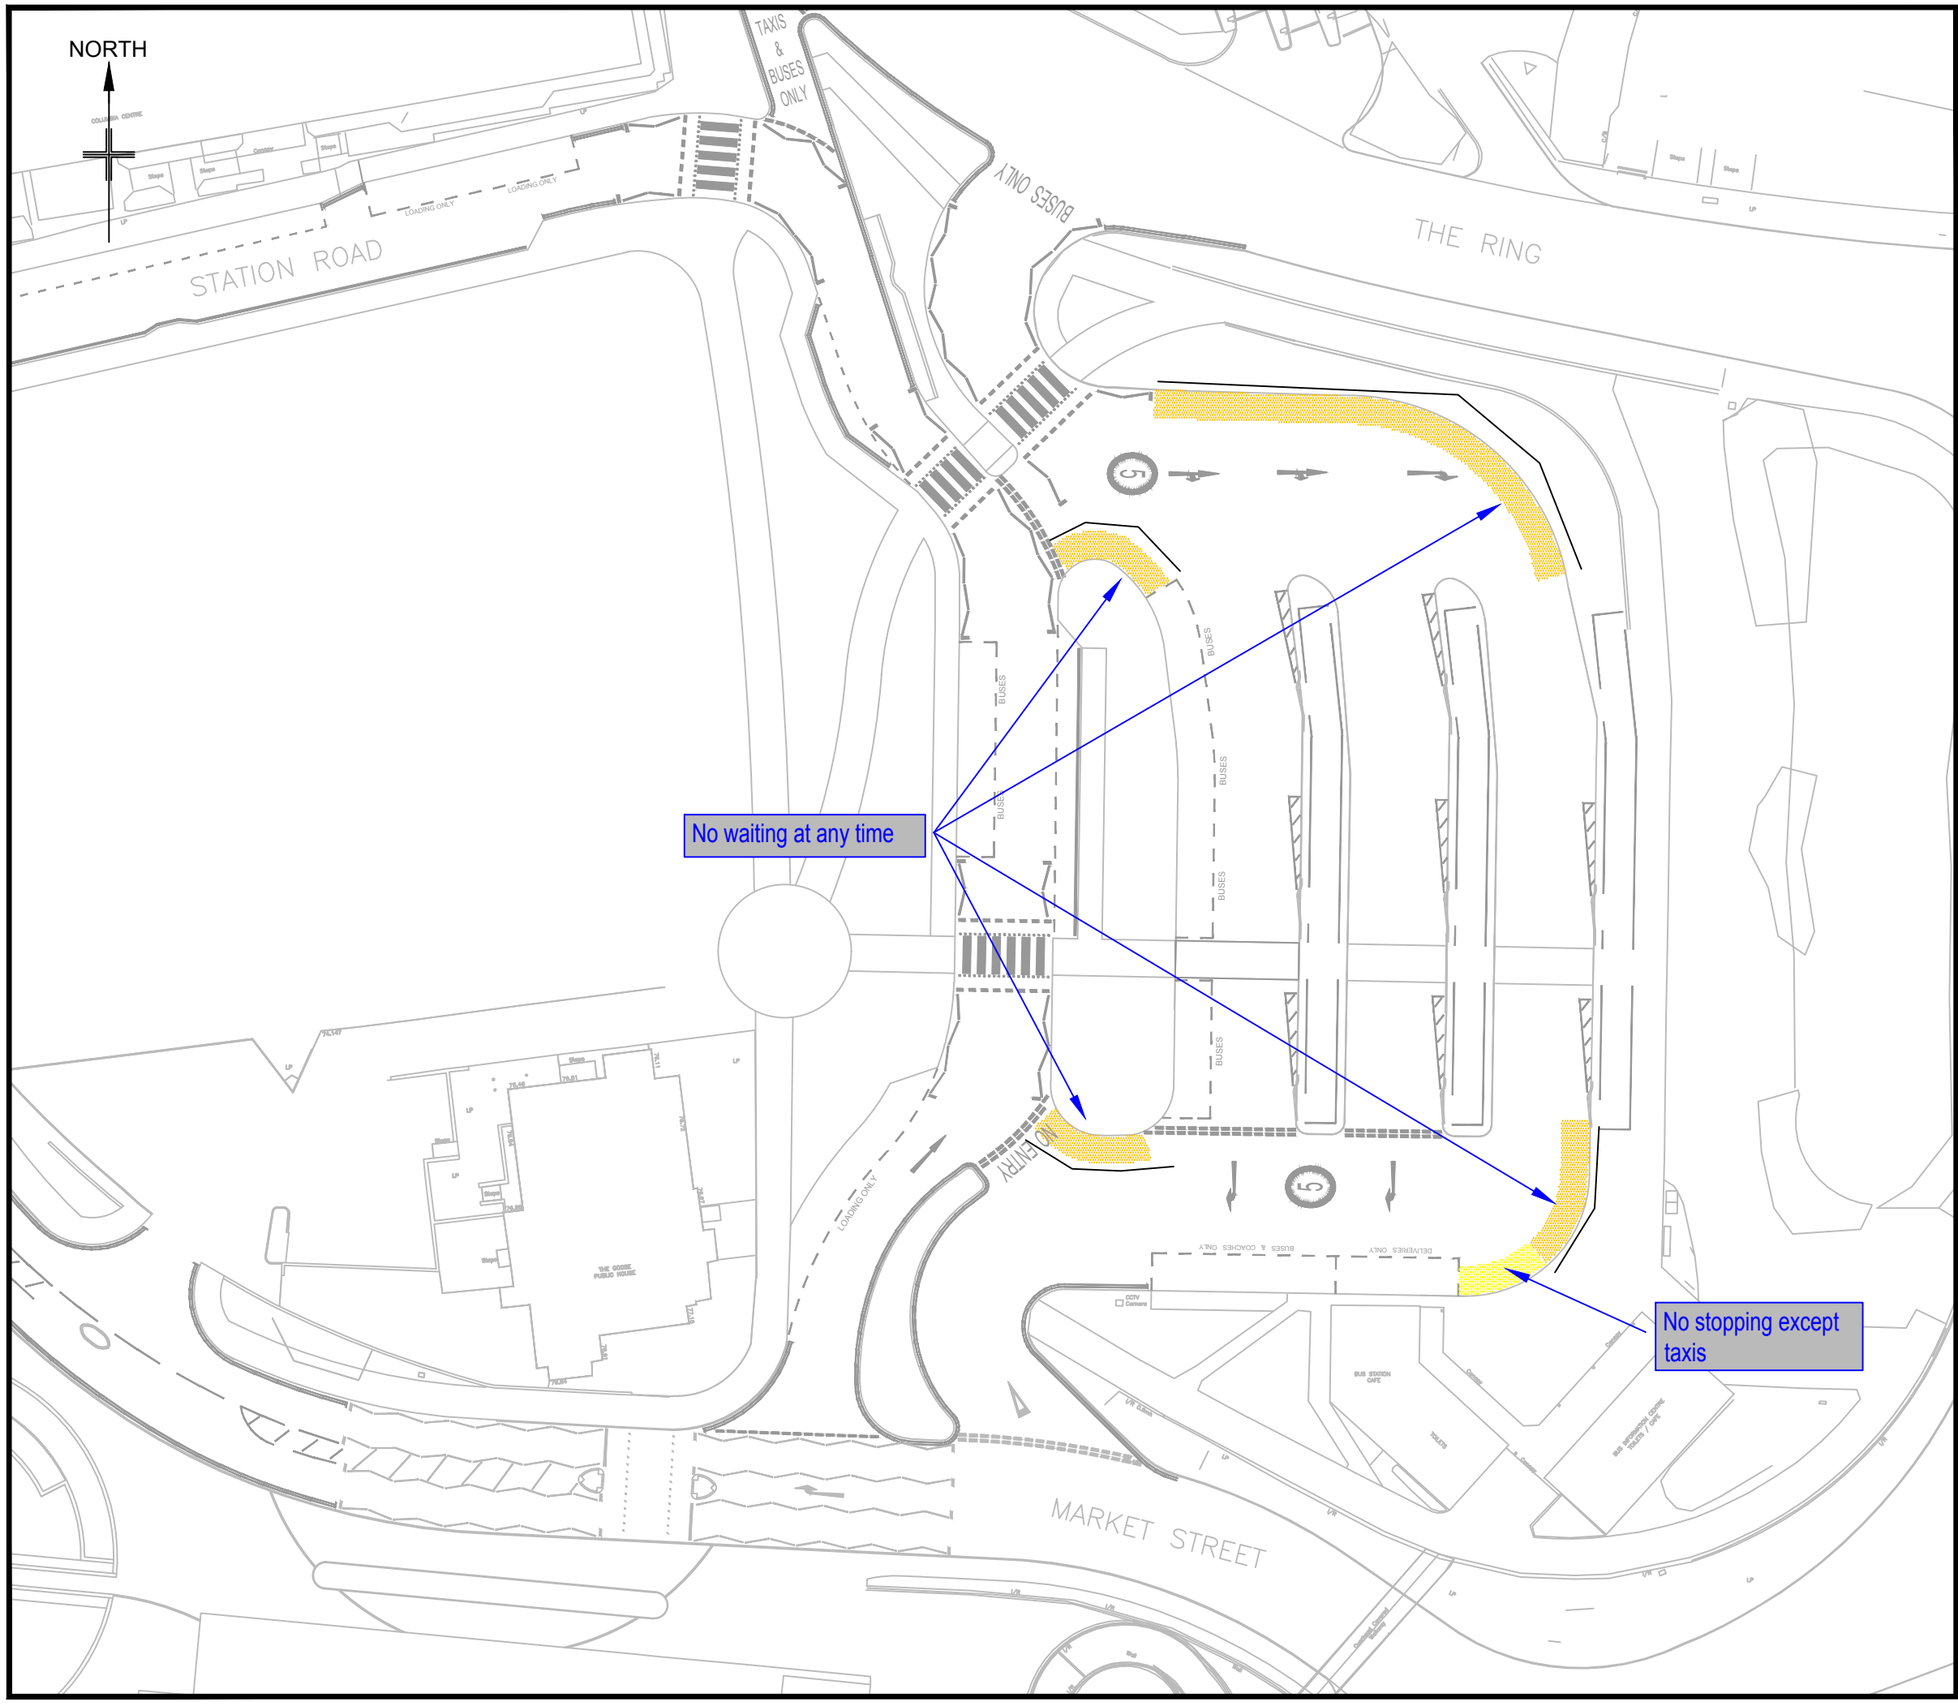

Notes:

1. Any restrictions shown on this drawing are in addtion to those shown, or supercede those shown in the same location, on Plan no. OO/13.

© Crown Copyright and database rights 20
Ordnance Survey LA100019488

	Amendment	Date	Initia

Bracknell Forest Council

ENVIRONMENT, CULTURE & COMMUNITIES
Transport Engineering Group

Project title
Boroughwide parking restriction TRO 2017

Drawing title
Bracknell bus station

Prepared by	LAC	Checked by	AMT
Scale	1:500 @ A3	Date	Jan 2018

Project Number	Drawing Number	Amend Letter	Print Suffix

G:\Eng\Transport Engineering\TRO\Permanent TRO's\Boroughwide On Street Orders\Order No.1 2017\Order documents\Bus Station TRO Plan.dwg