GT50/032/0002

ROAD TRAFFIC REGULATION ACT 1984 – SECTIONS 64 AND 65
AUTHORISATION OF TRAFFIC SIGNS AND SPECIAL DIRECTIONS

The Secretary of State for Transport, in exercise of his powers under Sections 64 and 65 of the Road Traffic Regulation Act 1984 and of all other powers enabling him in that behalf, for the purpose of informing road users of a restricted zone in Bucktons Yard, Clarks Yard, Mechanics Yard, Skinnergate and in the Market Place of Darlington, hereby:-

1. authorises the erection at or within 5 metres of the sites marked schematically and referenced "A" in the attached set of plans numbered GT50/032/0002-1 of a traffic sign (hereinafter referred to as "the authorised sign A") conforming as to size, colour and character with that shown on the attached drawing numbered NP663.2, save that the times of day and days of the week may be varied or omitted and that the legend "except in signed bays" may be used; and

2. authorises the erection at or within 5 metres of the sites marked schematically and referenced "B" in the said set of plans of a traffic sign (hereinafter referred to as "the authorised sign B") conforming as to size, colour and character with that shown on the attached drawing numbered NP637.4, save that the days of the week and times of day may be varied or omitted; and

3. authorises the erection at or within 5 metres of the sites marked schematically and referenced "C" in the said set of plans of a traffic sign (hereinafter referred to as "the authorised sign C") conforming as to size, colour and character with that shown on the attached drawing numbered NP664.1; and

4. directs, that it is a condition of this authorisation that the authorised signs A, B and C may only be placed to indicate the effect of a corresponding Traffic Regulation Order; and

5. directs, without prejudice to any statutory provision to the like effect, that it is a condition of this authorisation that the placing of the authorised signs A, B and C at or near the said sites shall continue to have effect only until such day as may be appointed by one month's notice given by the Secretary of State in writing to the traffic authority for the removal or alteration of the authorised signs A, B and C and on that day the said authorisation shall, without prejudice to the giving of any further authorisation or direction, cease to have effect.

The provisions of Regulations 12, 18 and 19 of the 2002 Regulations shall apply to the authorised sign A in the same manner as they apply to the sign shown in diagram 663.2 in Schedule 2 to those Regulations.

The provisions of Regulations 12, 18 and 19 of the 2002 Regulations shall apply to the authorised sign B in the same manner as they apply to the sign shown in diagram 637.2 in Schedule 2 to those Regulations.

GT50/032/0002

The provisions of Regulations 12, 18 and 19 of the 2002 Regulations shall apply to the authorised sign C in the same manner as they apply to the sign shown in diagram 664 in Schedule 2 to those Regulations.

This authorisation replaces the earlier ones dated 28 July 1998 under reference GT46/45/90 and GT46/45/78 which are hereby revoked.

Dated....13 April.....2011

Signed by authority of the Secretary of State

.....G S Hayan.....

A Grade 7 Official of the Department for Transport

CERTIFIED TRUE COPY

14/11/2011

Drawing No.
NP 663.2
Sheet 1 of 2

Before using this drawing, confirm that it has not been superseded.

© CROWN COPYRIGHT

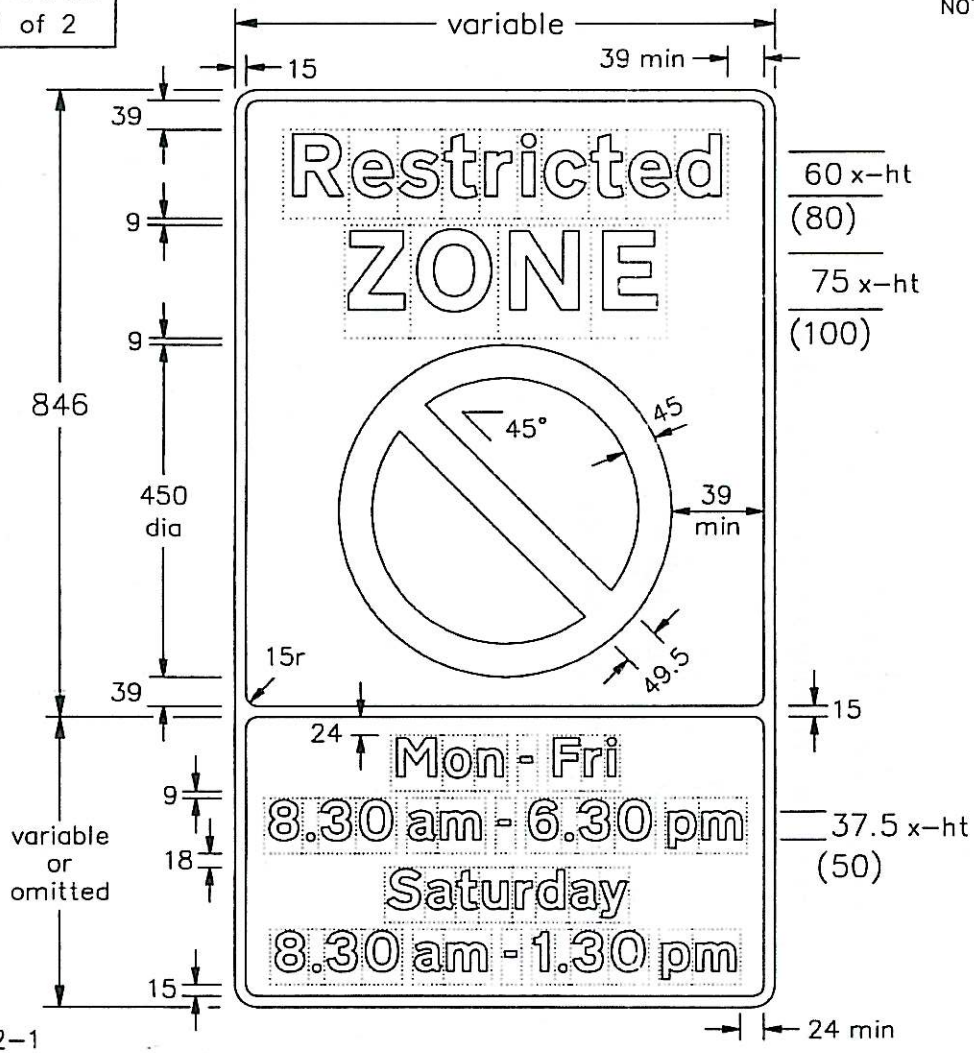

NP663x2-1

NOTES:

1. The legend is from the Transport Heavy alphabet at the x-heights shown.
2. The tile outlines do not form part of the signs.
3. COLOURS : Background -------- WHITE
   Legend & Borders ---- BLACK
   Roundel & Bar ------ RED
   Roundel Background --- BLUE
4. DIMENSIONS : All dimensions are based on the smaller x-heights and shall be varied proportionally for the larger sign size.
5. See sheet 2 for 'No loading' and other variants. See section 12 in Chapter 7 of the Traffic Signs Manual for further details of time plate design.

Department for Transport	Title: Regulatory Signs ENTRANCE TO RESTRICTED PARKING ZONE	Issue: A: B: C: Date: 31.8.07	Drawn by: L.W. Approved by: R.M.	Dimensions: MILLIMETRES	Drawing No. NP 663.2 Sheet 1 of 2

Drawing No.
NP 663.2
Sheet 2 of 2

Before using this drawing, confirm that it has not been superseded.

© CROWN COPYRIGHT

NOTES:
1. The legend is from the Transport Heavy alphabet at the x–heights shown where shown. See sheet 1 for other x–heights.
2. The tile outlines do not form part of the signs.
3. COLOURS : Background ——— WHITE
   Legend & Borders ——— BLACK
   Roundel & Bar ——— RED
   Roundel Background ——— BLUE
4. DIMENSIONS : All dimensions are based on the smaller x–heights and shall be varied proportionally for the larger sign size.
5. See sheet 1 for other dimensions.

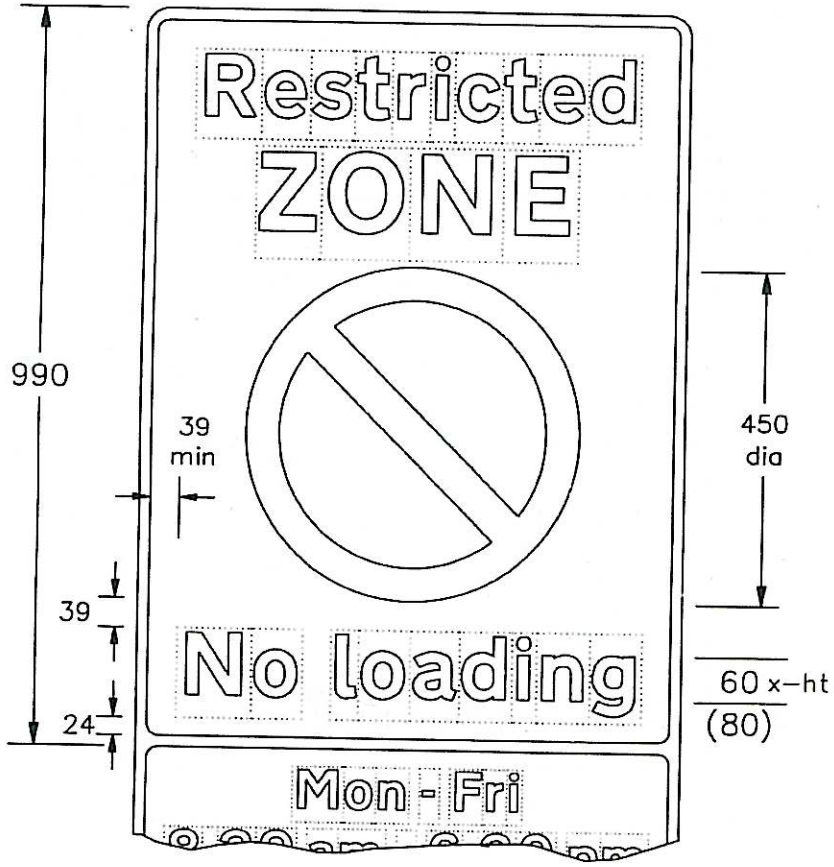

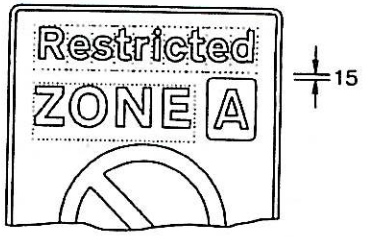

TYPICAL CODE IDENTIFIER

NOTE:–
The character shown is from the Transport Medium alphabet. The character and the patch may be varied in size and may be in any contrasting colours.

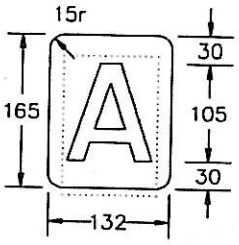

NP663x2–2

Department for Transport	Title: Regulatory Signs ENTRANCE TO RESTRICTED PARKING ZONE (variants)	Issue: A: B: C: Date: 31.8.07	Drawn by: L.W. Approved by: R.M.	Dimensions: MILLIMETRES	Drawing No. NP 663.2 Sheet 2 of 2

Drawing No.	Related Drawing
NP 637.4 Sheet 1 of 2	P 636

Before using this drawing, confirm that it has not been superseded.

© CROWN COPYRIGHT

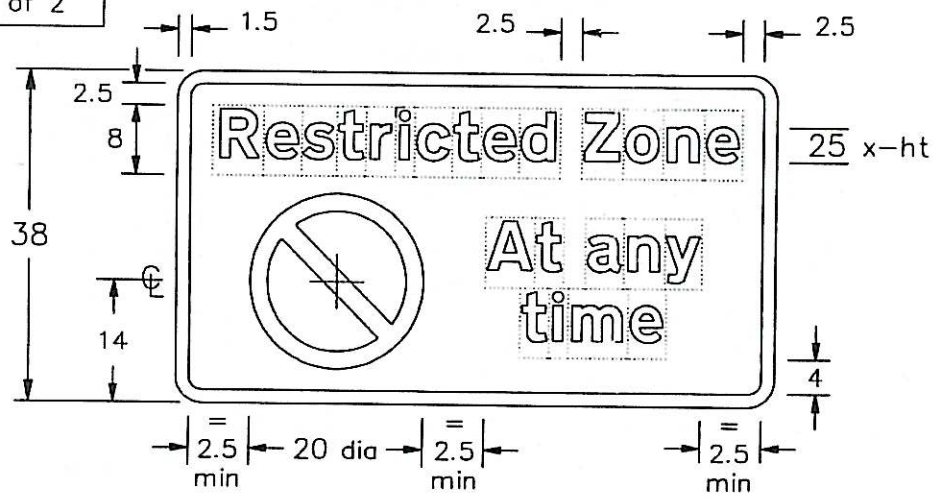

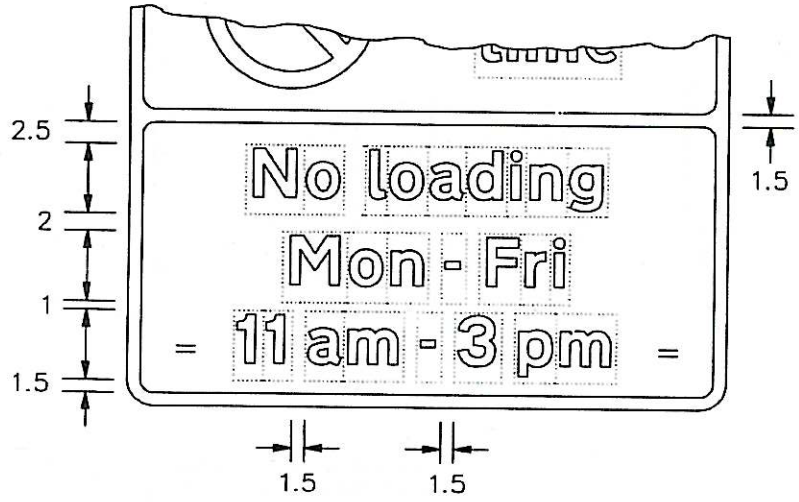

NP637x4–1

NOTES:

1. The legend is from the Transport Heavy alphabet at the x–height shown.
2. The dimensions of the roundel are proportional to those shown on drawing P 636.
3. The tile outlines do not form part of the signs.
4. COLOURS : Background (No waiting panel) --- YELLOW
   Background (No loading panel) --- WHITE
   Legends & Borders ---------- BLACK
   Roundel & Bar ---------- RED
   Roundel background ---------- BLUE
5. DIMENSIONS : x–height is in millimetres, other dimensions are in stroke widths. (4sw = x–height)
6. See sheet 2 for other variants.

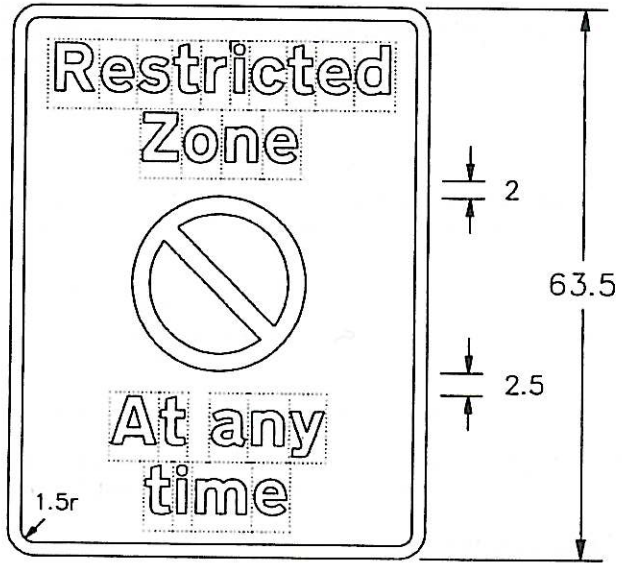

Department for Transport	Title: Regulatory Signs RESTRICTED ZONE WAITING and LOADING PROHIBITION	Issue: A: B: C:	Date: 31.8.07	Drawn by: L.W. Approved by: R.M.	Dimensions: SEE NOTE 5	Drawing No. NP 637.4 Sheet 1 of 2

Drawing No.	Related Drawing
NP 637.4 Sheet 2 of 2	P 636

Before using this drawing, confirm that it has not been superseded.

© CROWN COPYRIGHT

NOTES:
1. The legend is from the Transport Heavy alphabet at the x-height shown.
2. The dimensions of the roundel are proportional to those shown on drawing P 636.
3. The tile outlines do not form part of the signs.
4. COLOURS : Background (No waiting panel) --- YELLOW
   Background (No loading panel) --- WHITE
   Legends & Borders ---------- BLACK
   Roundel & Bar ---------- RED
   Roundel background ---------- BLUE
5. DIMENSIONS : x-height is in millimetres, other dimensions are in stroke widths. (4sw = x-height)
6. See section 12 in Chapter 7 of the Traffic Signs Manual for further details of time plate design.
7. See sheet 1 for other dimensions and variants.

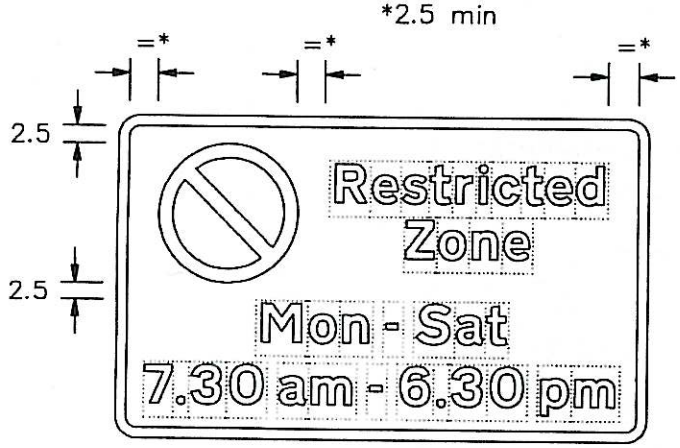

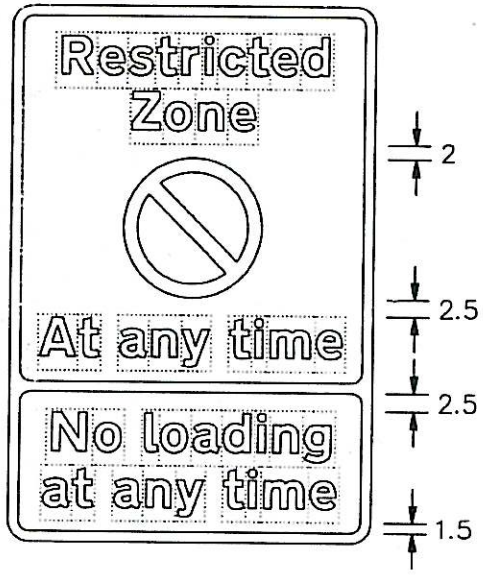

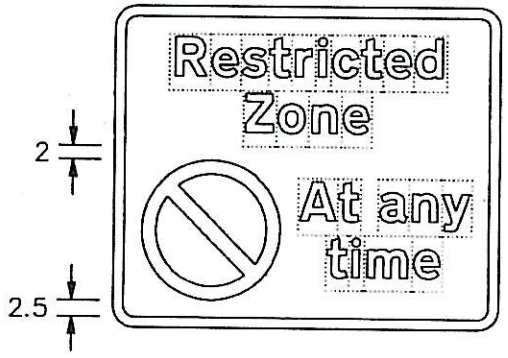

NP637x4-2

Department for Transport	Title: Regulatory Signs RESTRICTED ZONE WAITING and LOADING PROHIBITION	Issue: A: B: C: Date: 31.8.07	Drawn by: L.W. Approved by: R.M.	Dimensions: SEE NOTE 5	Drawing No. NP 637.4 Sheet 2 of 2

Drawing No.	Related Drawing
NP 664.1	P 636

Before using this drawing, confirm that it has not been superseded.

© CROWN COPYRIGHT

NOTES:–
1. The legends are from the Transport Heavy alphabet at the x–heights shown.
2. The roundel dimensions are proportional to those shown on drawing P 636.
3. The tile outlines do not form part of the signs.
4. COLOURS : Backgrounds ---------- WHITE
   Legends, Borders & Diagonal Bars --- BLACK
   Roundels & Symbols ---------- GREY

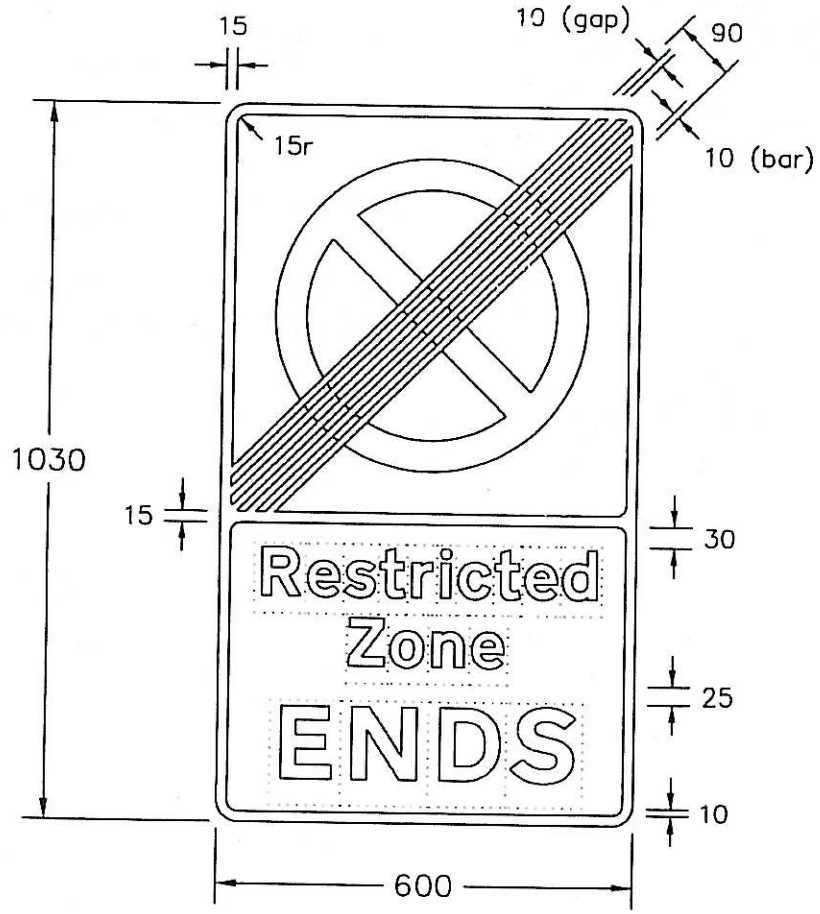

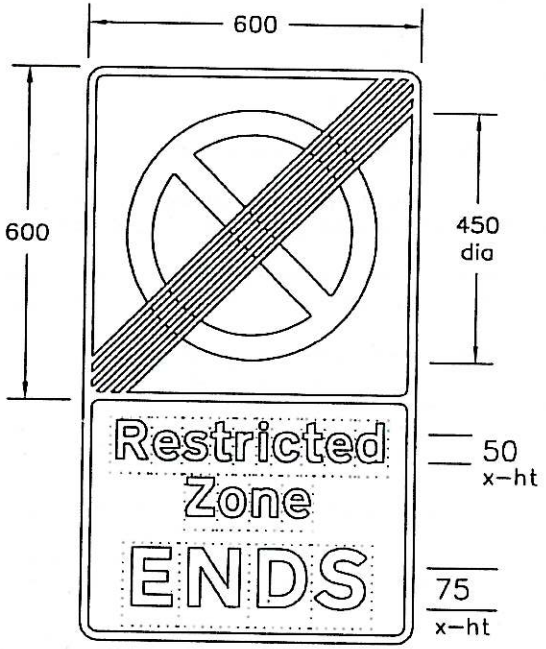

NP664x1

Department for Transport	Title: Regulatory Signs RESTRICTED ZONE ENDS	Issue: Date: A: 14.12.06 B: C:	Drawn by: L.W. Approved by: R.M.	Dimensions: MILLIMETRES	Drawing No. NP 664.1

GT50/032/0002

ROAD TRAFFIC REGULATION ACT 1984 – SECTIONS 64 AND 65
AUTHORISATION OF TRAFFIC SIGNS AND SPECIAL DIRECTIONS

The Secretary of State for Transport, in exercise of his powers under Sections 64 and 65 of the Road Traffic Regulation Act 1984 and of all other powers enabling him in that behalf, for the purpose of informing road users of a restricted zone in Bucktons Yard, Clarks Yard, Mechanics Yard, Skinnergate and in the Market Place of Darlington, hereby:-

1. authorises the erection at or within 5 metres of the sites marked schematically and referenced "A" in the attached set of plans numbered GT50/032/0002-1 of a traffic sign (hereinafter referred to as "the authorised sign A") conforming as to size, colour and character with that shown on the attached drawing numbered NP663.2, save that the times of day and days of the week may be varied or omitted and that the legend "except in signed bays" may be used; and

2. authorises the erection at or within 5 metres of the sites marked schematically and referenced "B" in the said set of plans of a traffic sign (hereinafter referred to as "the authorised sign B") conforming as to size, colour and character with that shown on the attached drawing numbered NP637.4, save that the days of the week and times of day may be varied or omitted; and

3. authorises the erection at or within 5 metres of the sites marked schematically and referenced "C" in the said set of plans of a traffic sign (hereinafter referred to as "the authorised sign C") conforming as to size, colour and character with that shown on the attached drawing numbered NP664.1; and

4. directs, that it is a condition of this authorisation that the authorised signs A, B and C may only be placed to indicate the effect of a corresponding Traffic Regulation Order; and

5. directs, without prejudice to any statutory provision to the like effect, that it is a condition of this authorisation that the placing of the authorised signs A, B and C at or near the said sites shall continue to have effect only until such day as may be appointed by one month's notice given by the Secretary of State in writing to the traffic authority for the removal or alteration of the authorised signs A, B and C and on that day the said authorisation shall, without prejudice to the giving of any further authorisation or direction, cease to have effect.

The provisions of Regulations 12, 18 and 19 of the 2002 Regulations shall apply to the authorised sign A in the same manner as they apply to the sign shown in diagram 663.2 in Schedule 2 to those Regulations.

The provisions of Regulations 12, 18 and 19 of the 2002 Regulations shall apply to the authorised sign B in the same manner as they apply to the sign shown in diagram 637.2 in Schedule 2 to those Regulations.

GT50/032/0002

The provisions of Regulations 12, 18 and 19 of the 2002 Regulations shall apply to the authorised sign C in the same manner as they apply to the sign shown in diagram 664 in Schedule 2 to those Regulations.

This authorisation replaces the earlier ones dated 28 July 1998 under reference GT46/45/90 and GT46/45/78 which are hereby revoked.

Dated 13 April 2011

Signed by authority of the Secretary of State

G S Hayan

A Grade 7 Official of the Department for Transport

CERTIFIED TRUE COPY

14/11/2011

Drawing No.
NP 663.2
Sheet 1 of 2

Before using this drawing, confirm that it has not been superseded.

© CROWN COPYRIGHT

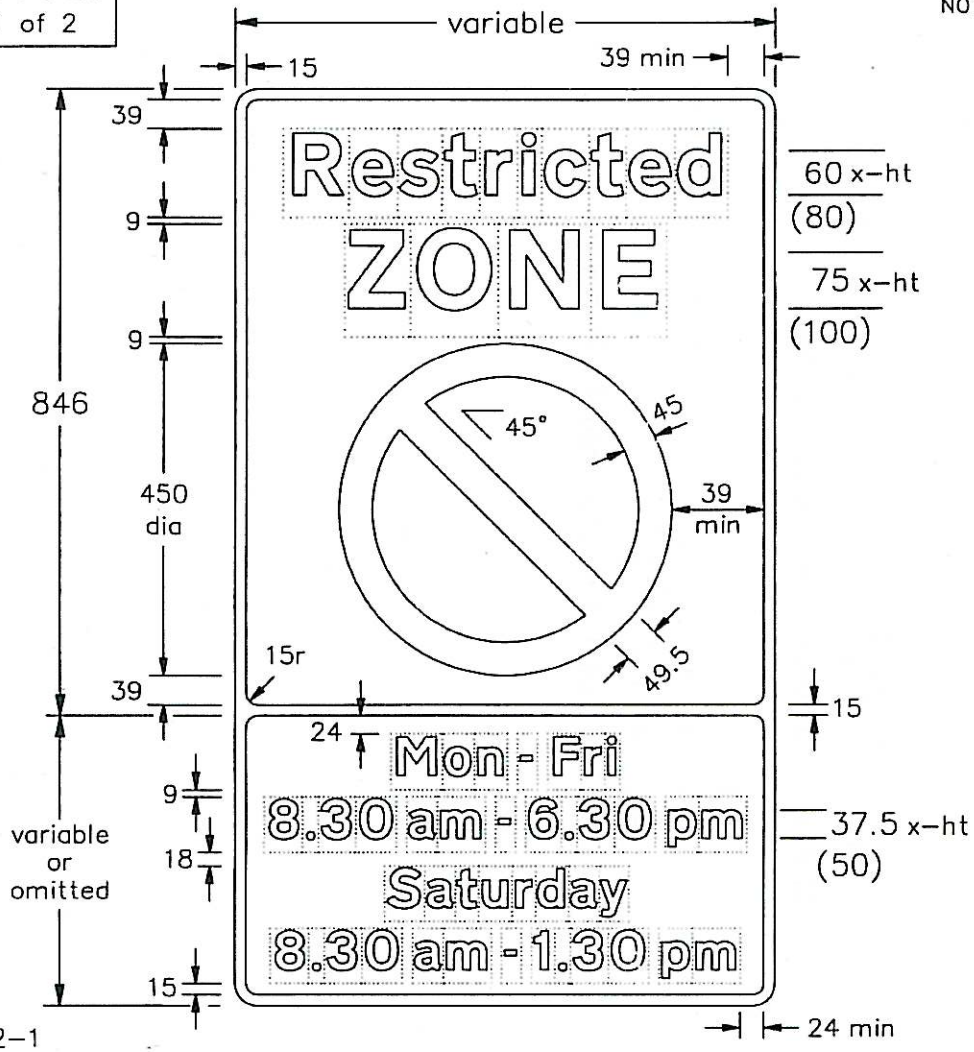

NOTES:

1. The legend is from the Transport Heavy alphabet at the x-heights shown.
2. The tile outlines do not form part of the signs.
3. COLOURS : Background -------- WHITE
   Legend & Borders ---- BLACK
   Roundel & Bar ------ RED
   Roundel Background --- BLUE
4. DIMENSIONS : All dimensions are based on the smaller x-heights and shall be varied proportionally for the larger sign size.
5. See sheet 2 for 'No loading' and other variants. See section 12 in Chapter 7 of the Traffic Signs Manual for further details of time plate design.

NP663x2-1

Department for Transport	Title: Regulatory Signs ENTRANCE TO RESTRICTED PARKING ZONE	Issue: A: B: C: Date: 31.8.07	Drawn by: L.W. Approved by: R.M.	Dimensions: MILLIMETRES	Drawing No. NP 663.2 Sheet 1 of 2

Drawing No.
NP 663.2
Sheet 2 of 2

Before using this drawing, confirm that it has not been superseded.

© CROWN COPYRIGHT

NOTES:
1. The legend is from the Transport Heavy alphabet at the x-heights shown where shown. See sheet 1 for other x-heights.
2. The tile outlines do not form part of the signs.
3. COLOURS : Background -------- WHITE
   Legend & Borders ---- BLACK
   Roundel & Bar ------ RED
   Roundel Background --- BLUE
4. DIMENSIONS : All dimensions are based on the smaller x-heights and shall be varied proportionally for the larger sign size.
5. See sheet 1 for other dimensions.

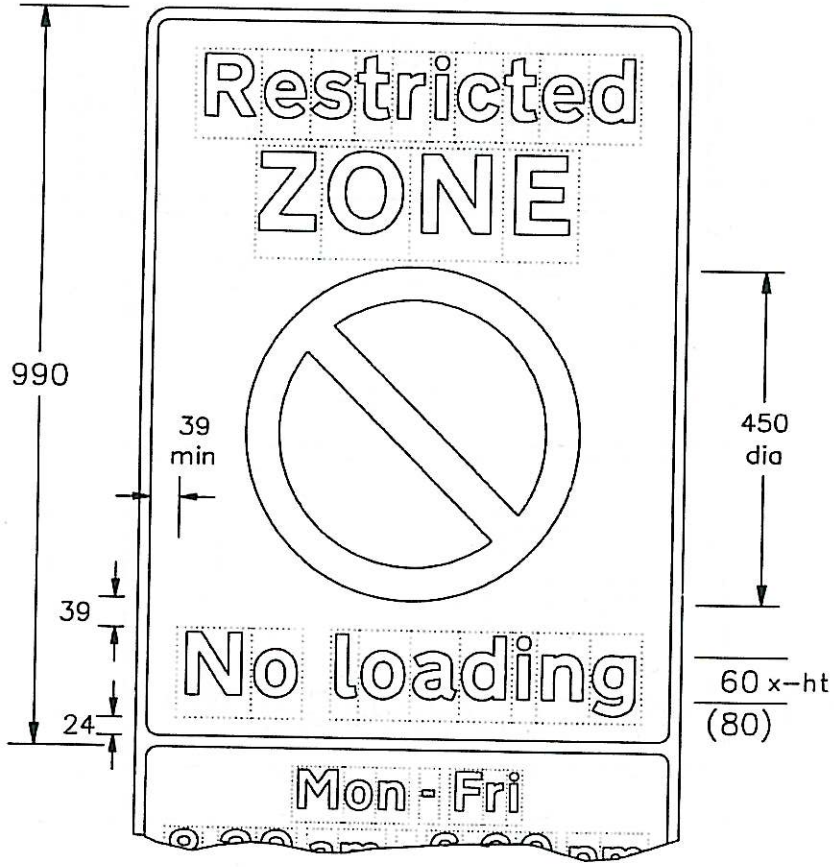

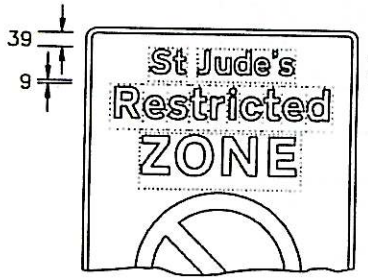

TYPICAL CODE IDENTIFIER

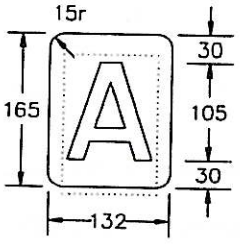

NOTE:-
The character shown is from the Transport Medium alphabet. The character and the patch may be varied in size and may be in any contrasting colours.

NP663x2-2

Department for Transport	Title: Regulatory Signs ENTRANCE TO RESTRICTED PARKING ZONE (variants)	Issue: A: B: C: Date: 31.8.07	Drawn by: L.W. Approved by: R.M.	Dimensions: MILLIMETRES	Drawing No. NP 663.2 Sheet 2 of 2

Drawing No.	Related Drawing
NP 637.4 Sheet 1 of 2	P 636

Before using this drawing, confirm that it has not been superseded.

© CROWN COPYRIGHT

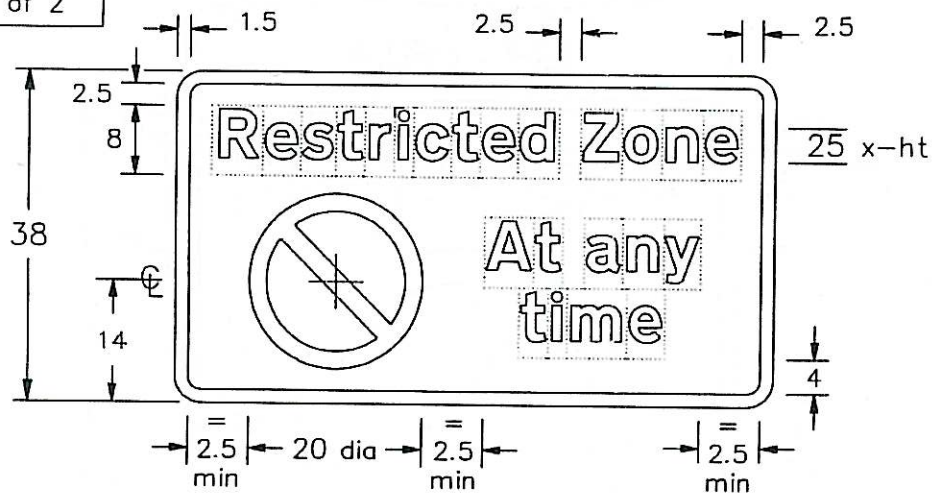

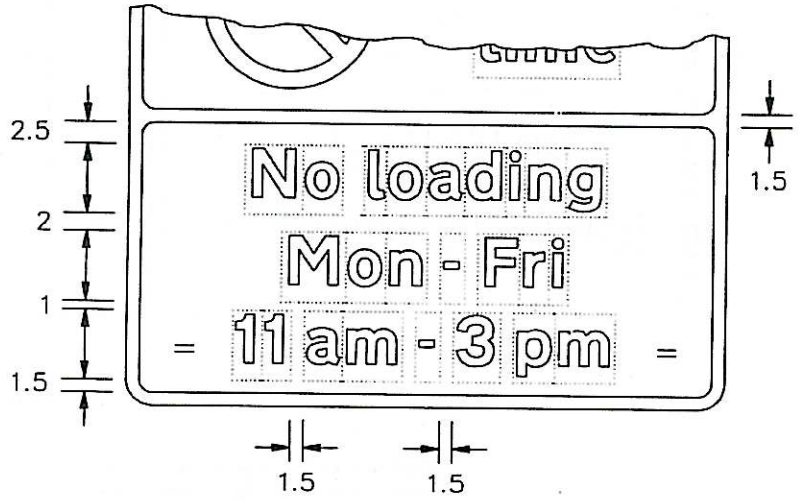

NOTES:

1. The legend is from the Transport Heavy alphabet at the x-height shown.
2. The dimensions of the roundel are proportional to those shown on drawing P 636.
3. The tile outlines do not form part of the signs.
4. COLOURS : Background (No waiting panel) --- YELLOW
   Background (No loading panel) --- WHITE
   Legends & Borders ---------- BLACK
   Roundel & Bar ---------- RED
   Roundel background ---------- BLUE
5. DIMENSIONS : x-height is in millimetres, other dimensions are in stroke widths. (4sw = x-height)
6. See sheet 2 for other variants.

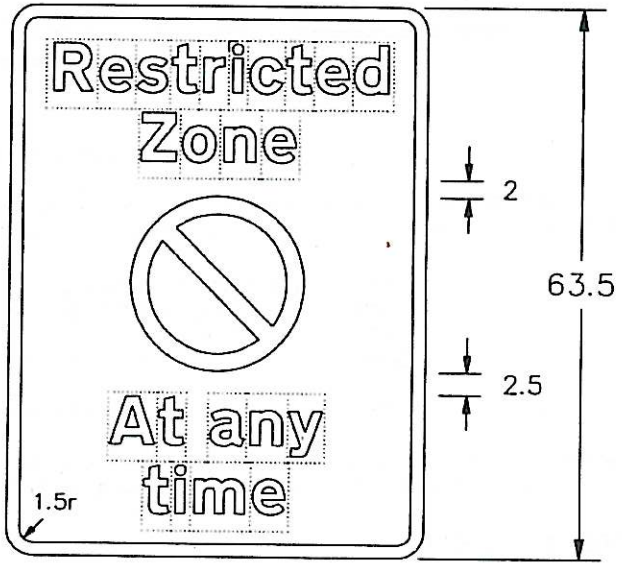

NP637x4-1

Department for Transport	Title: Regulatory Signs RESTRICTED ZONE WAITING and LOADING PROHIBITION	Issue: A: B: C:	Date: 31.8.07	Drawn by: L.W. Approved by: R.M.	Dimensions: SEE NOTE 5	Drawing No. NP 637.4 Sheet 1 of 2

Drawing No.	Related Drawing
NP 637.4 Sheet 2 of 2	P 636

Before using this drawing, confirm that it has not been superseded.

© CROWN COPYRIGHT

NOTES:
1. The legend is from the Transport Heavy alphabet at the x–height shown.
2. The dimensions of the roundel are proportional to those shown on drawing P 636.
3. The tile outlines do not form part of the signs.
4. COLOURS : Background (No waiting panel) --- YELLOW
   Background (No loading panel) --- WHITE
   Legends & Borders ---------- BLACK
   Roundel & Bar ---------- RED
   Roundel background ---------- BLUE
5. DIMENSIONS : x–height is in millimetres, other dimensions are in stroke widths. (4sw = x–height)
6. See section 12 in Chapter 7 of the Traffic Signs Manual for further details of time plate design.
7. See sheet 1 for other dimensions and variants.

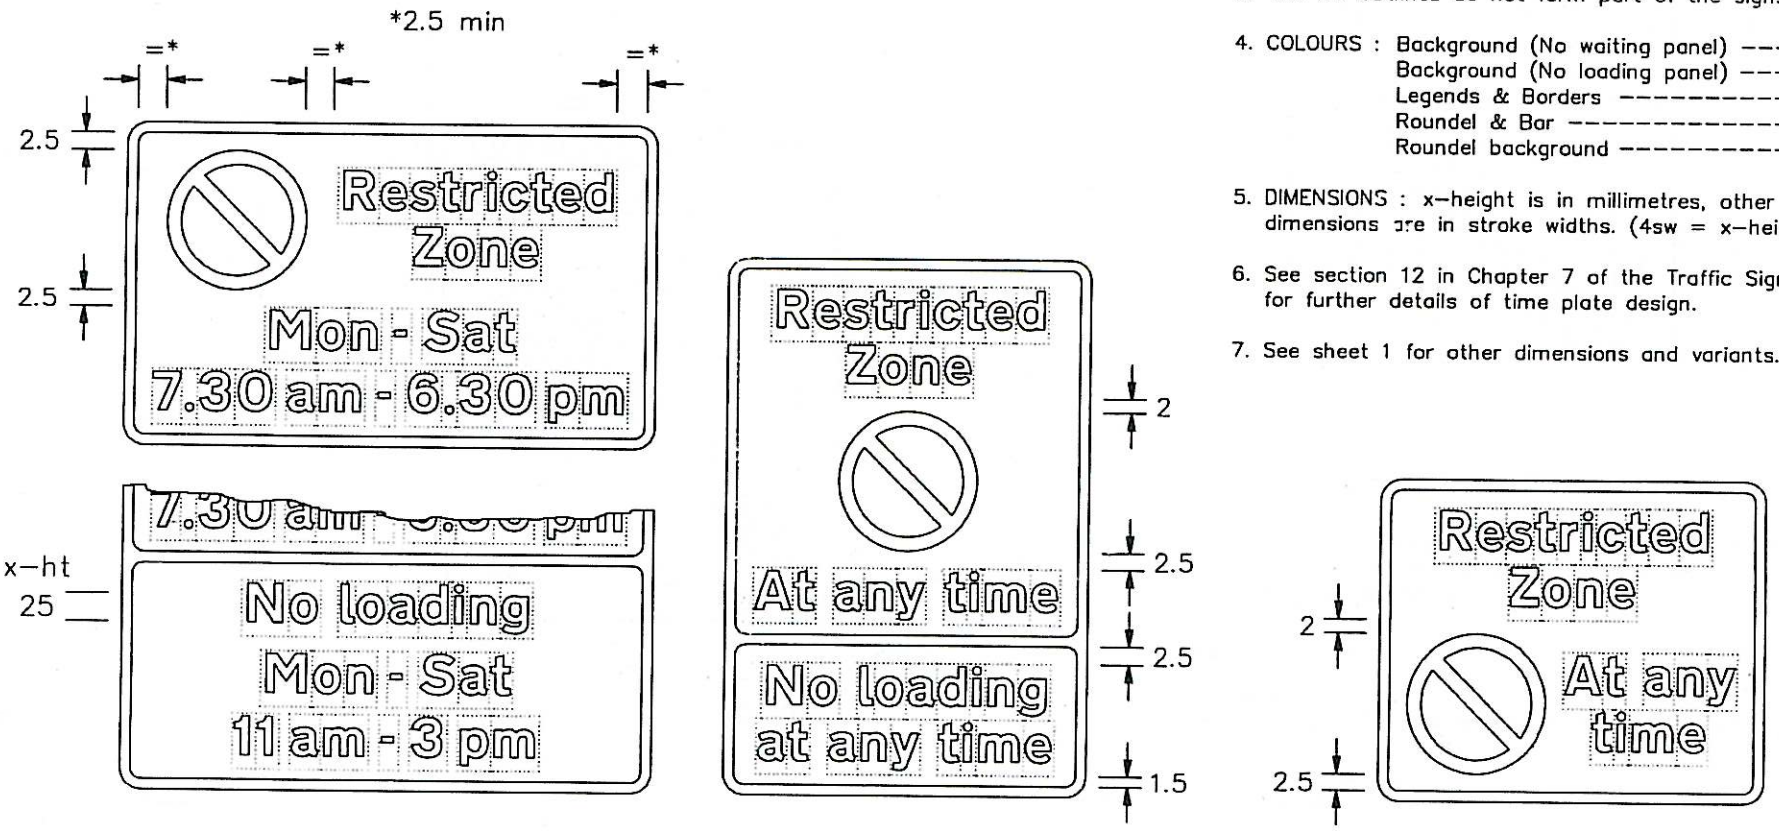

NP637x4–2

Department for Transport	Title: Regulatory Signs RESTRICTED ZONE WAITING and LOADING PROHIBITION	Issue: A: B: C:	Date: 31.8.07	Drawn by: L.W.	Approved by: R.M.	Dimensions: SEE NOTE 5	Drawing No. NP 637.4 Sheet 2 of 2

Drawing No.	Related Drawing
NP 664.1	P 636

Before using this drawing, confirm that it has not been superseded.

© CROWN COPYRIGHT

NOTES:–
1. The legends are from the Transport Heavy alphabet at the x–heights shown.
2. The roundel dimensions are proportional to those shown on drawing P 636.
3. The tile outlines do not form part of the signs.
4. COLOURS : Backgrounds ---------- WHITE
   Legends, Borders & Diagonal Bars --- BLACK
   Roundels & Symbols ---------- GREY

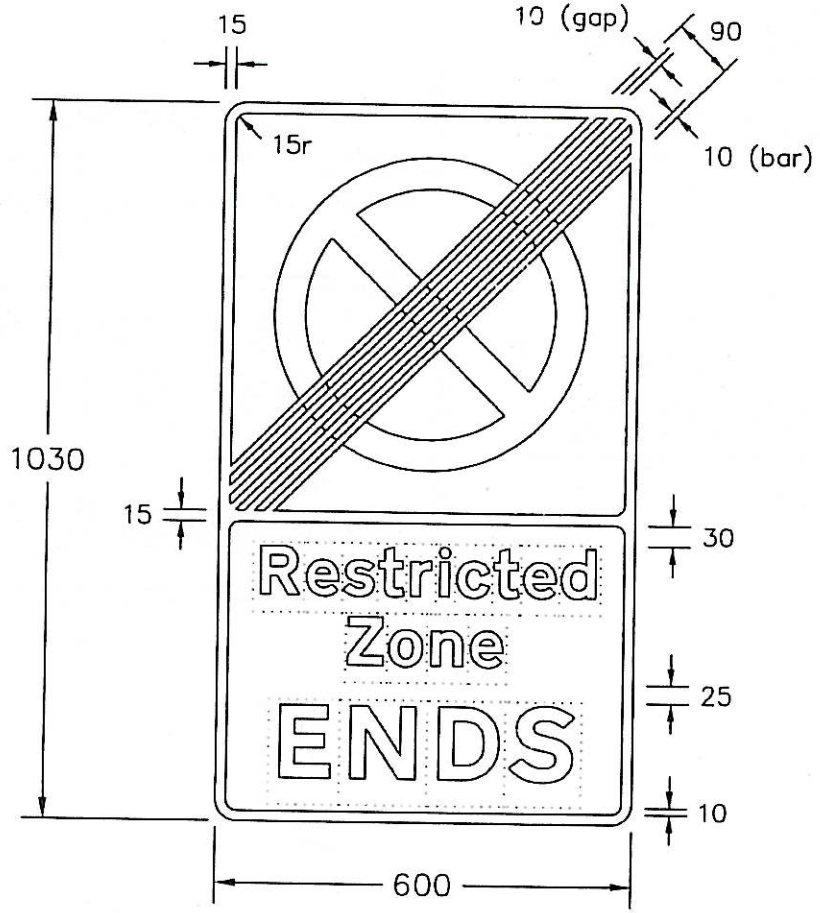

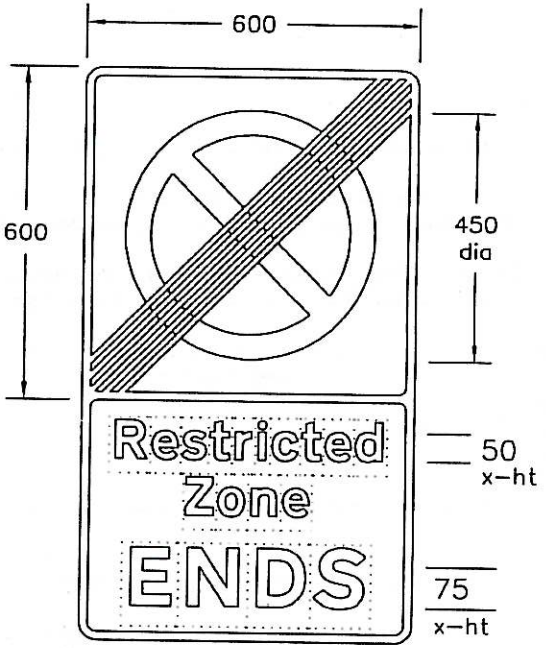

NP664x1

Department for Transport	Title: Regulatory Signs RESTRICTED ZONE ENDS	Issue: Date: A: 14.12.06 B: C:	Drawn by: L.W. Approved by: R.M.	Dimensions: MILLIMETRES	Drawing No. NP 664.1

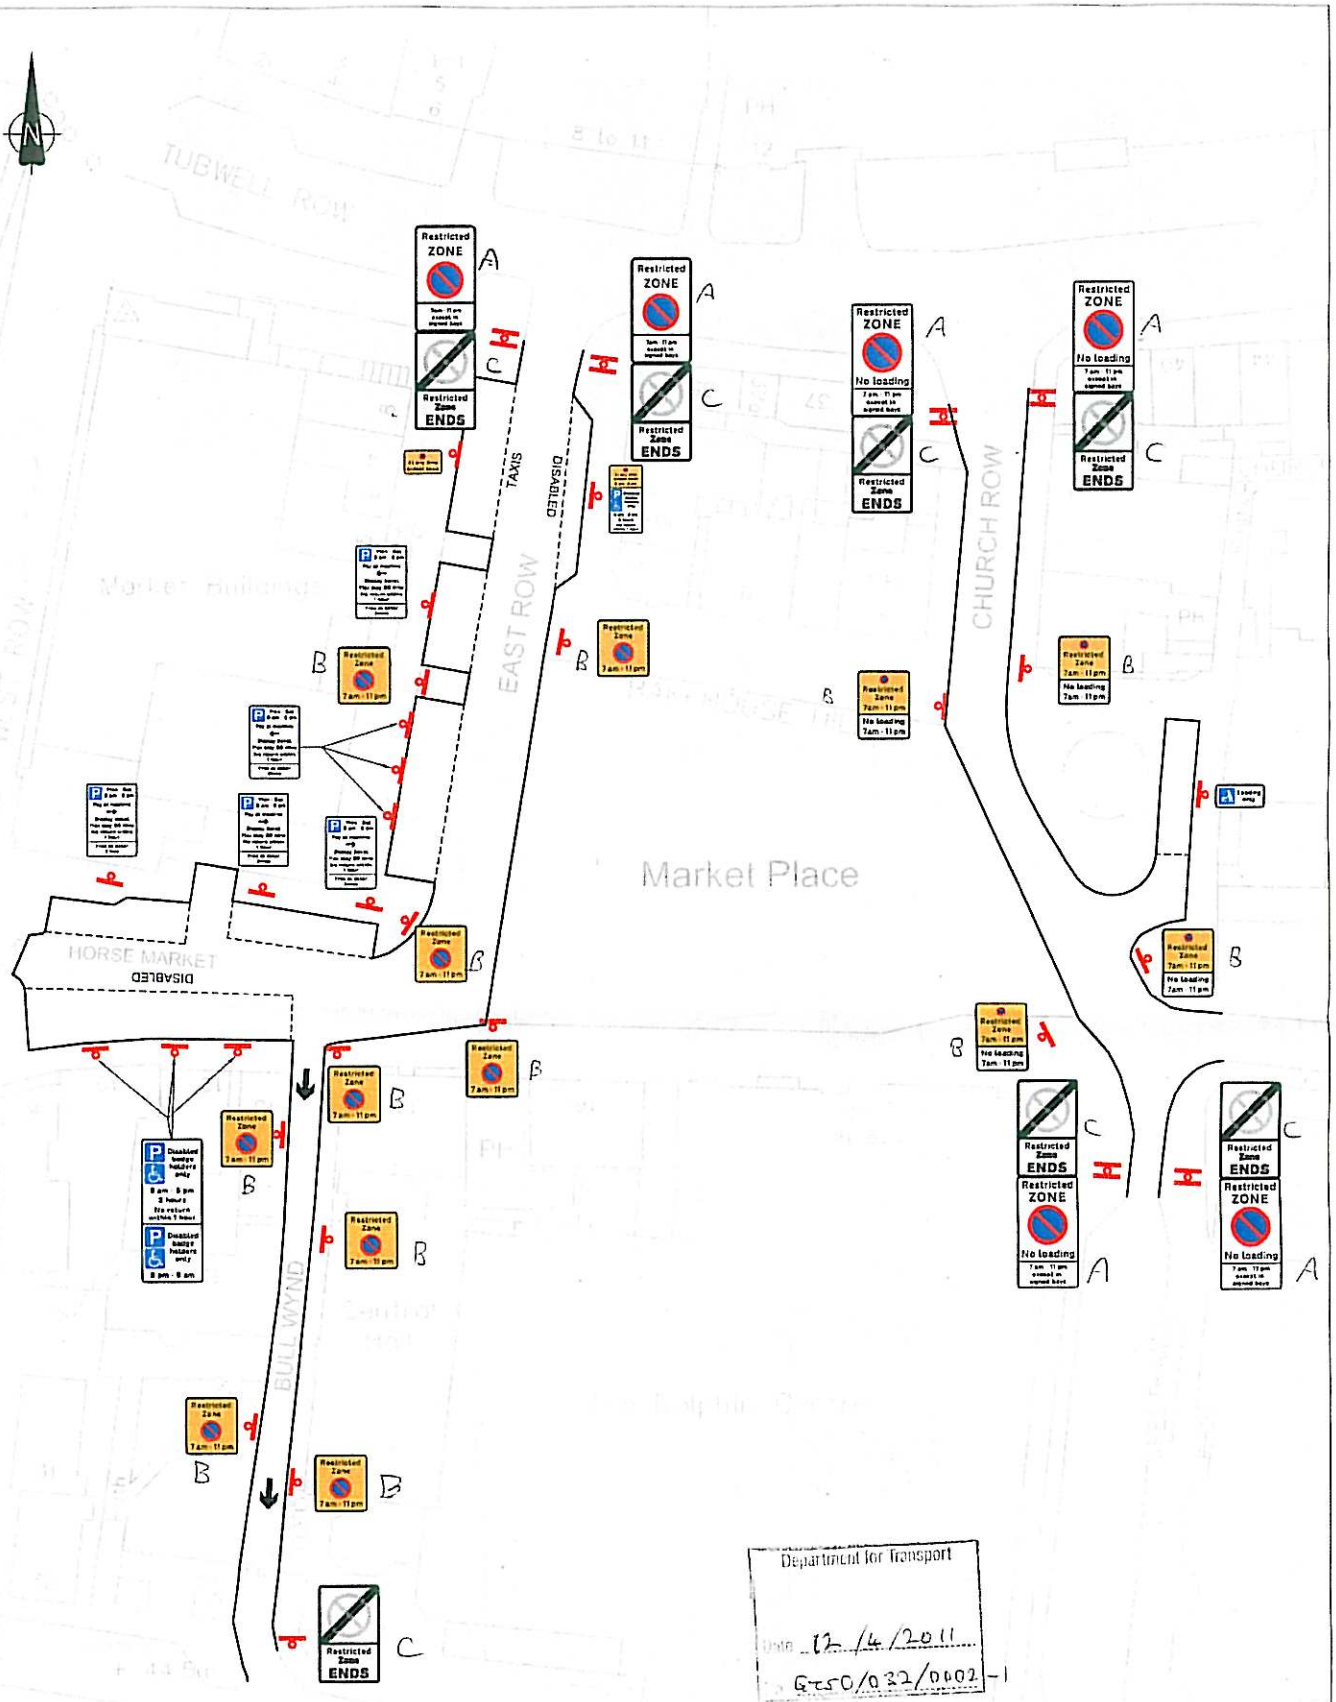

Department for Transport

Date 12/4/2011

GT50/032/0002-1

We would draw your attention to the fact that the Copyright Designs and Patents Act 1988 will continue to apply to the Ordnance Survey map which will be subject to Crown Copyright protection. This Ordnance Survey Map is supplied for the sole purpose of assisting you to understand the information overlaid on it. Should you wish to use the information in any other way, for example by making multiple copies or issuing copies to the public then please contact Ordnance Survey and they will advise you as to whether or not you will require a licence.

Rev./Amdt.	Amendment	Date	Approved
Location:			
Path:			

DARLINGTON BOROUGH COUNCIL
Community Services Department
TRAFFIC SECTION
Units 8 - 11 The Beehive
Lingfield Point
McMullen Road
Darlington
DL1 1YN
Tel : (01325) 388712
Fax: (01325) 388734

Project No.	
Project Title	Market Area
Drawing Title	Restricted Zone - Market Area
Drawn By / Date	CE 11/11/10
Approved By / Date	BB 11/11/10
Drawing No.	
Scale	NTS
Rev./Amdt.	

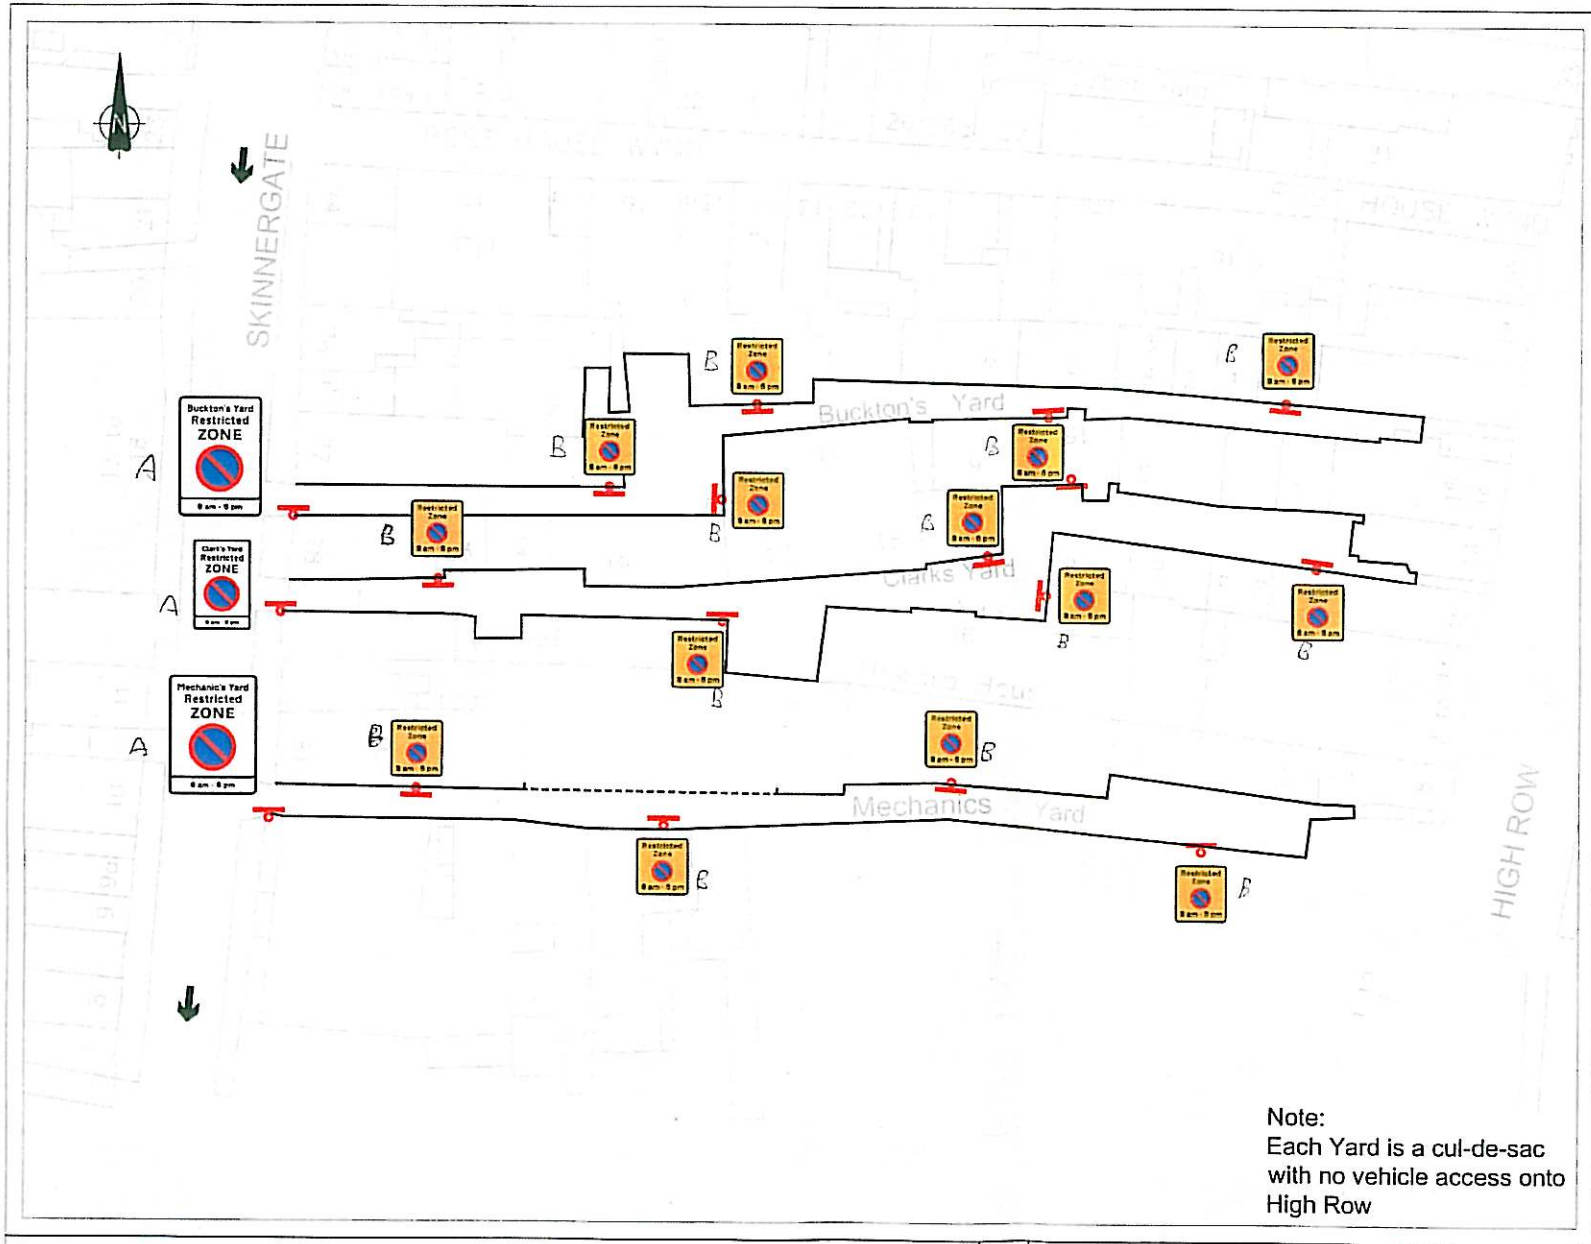

Note:
Each Yard is a cul-de-sac with no vehicle access onto High Row

Clark's Yard

Buckton's Yard

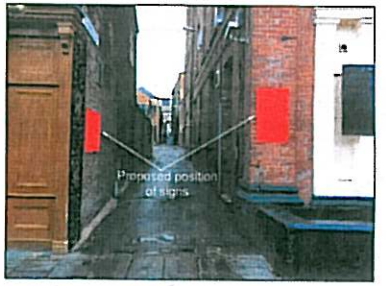

Mechanic's Yard

We would draw your attention to the fact that the *Copyright Designs and Patents Act 1998* will continue to apply to the Ordnance Survey map which will be subject to Crown Copyright protection. The Ordnance Survey Map is supplied for the sole purpose of assisting you to understand the information overlaid on it. Should you wish to use the information in any other way, for example by making multiple copies or issuing copies to the public, then please contact Ordnance Survey and they will advise you as to whether or not you will require a licence.

Rev / Amdt	Amendment	Date	Approved
Location:			
Path:			

DARLINGTON BOROUGH COUNCIL
Community Services Department
DESIGN SECTION
Units 8 - 11 The Beehive
Lingfield Point
McMullen Road
Darlington
DL1 1YN
Tel: (01325) 388712
Fax: (01325) 388724

Project No.:
Project Title: Restricted Zone DFT Approval
Drawing Title: Buxtons, Clarks, & Mechanics Yards off Skinnergate
Drawn By: CE Date: 15/11/10
Drawing No.:
Scale: NTS
Approved By: BB Date: 15/11/10
Rev / Issue: