



GT46/2/132

ROAD TRAFFIC REGULATION ACT 1984 - SECTIONS 64 AND 65
AUTHORISATION OF TRAFFIC SIGNS AND SPECIAL DIRECTIONS

The Secretary of State for Transport, in exercise of his powers under Sections 64 and 65 of the Road Traffic Regulation Act 1984 and of all other powers enabling him in that behalf, for the purpose of informing road users of conditions attached to the use of parking places in Liverpool, hereby:-

1. authorises the erection at or within 5 metres of the sites marked with a red cross on the attached schedule of plans numbered GT46/2/132(Pt1) - 4 of a traffic sign (hereinafter referred to as "the authorised sign A") conforming as to size, colour, and character with that shown at A on the attached schedule of drawings numbered GT46/2/132(Pt1) - 5; and
2. authorises the erection at or within 5 metres of the sites marked with a blue cross on the attached schedule of plans numbered GT46/2/132(Pt1) - 6 of a traffic sign (hereinafter referred to as "the authorised sign B") conforming as to size, colour, and character with that shown at B on the said schedule of drawings; and
3. authorises the placing at or within 5 metres of the sites marked with a green cross on each schedule of plans of a traffic sign consisting of a road marking (hereinafter referred to as "the authorised marking") conforming as to size, colour, and character with the vertical broken line and legend shown in diagram 1028.4 in Schedule 6 to the Traffic Signs Regulations 2002 (Part I to SI 2002/3113, "the 2002 Regulations"), save that the legend shall read "RESIDENTS PARKING" as indicated schematically at C on the said schedule of drawings; and
4. directs that the road marking shown in diagram 1028.4 in Schedule 6 to the 2002 Regulations need not be used in conjunction with the authorised signs A and B; and
5. directs that, notwithstanding the provisions of Direction 24 of the Traffic Signs General Directions 2002 (Part II to SI 2002/3113), the road marking shown in diagram 1028.4 in Schedule 6 to the 2002 Regulations need not be used in conjunction with the sign shown in diagram 660.3 in Schedule 2 to those Regulations when erected within the hatched roads on each schedule of plans; and



GT46/2/132

6. directs, that it is a condition of this authorisation that the authorised signs A and B shall only be erected, and the authorised marking laid, to indicate the effect of a corresponding Traffic Regulation Order; and

7. directs, without prejudice to any statutory provision to the like effect, that it is a condition of this authorisation that the erection of the authorised signs A and B and the laying of the authorised marking at or near the said sites shall continue to have effect only until such day as may be appointed by one month's notice given by the Secretary of State in writing to the traffic authority for the removal or alteration of the authorised signs and marking and on that day the said authorisation shall, without prejudice to the giving of any further authorisation or direction, cease to have effect.

The provisions of Regulations 12, 18 and 19 of the 2002 Regulations shall apply to the authorised signs A and B in the same manner as they apply to the sign shown in diagram 660 in Schedule 2 to those Regulations.


The provisions of Regulations 12 and 31 of the 2002 Regulations shall apply to the authorised marking in the same manner as they apply to the road marking shown in diagram 1028.4 in Schedule 6 to those Regulations.


Dated 28 May.....2003

Signed by authority of the Secretary of State

Wenoy.....

A Grade 7 official in the Department for Transport

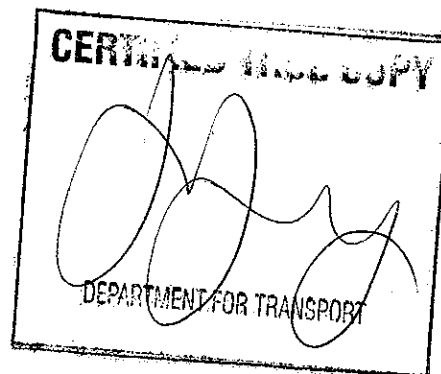

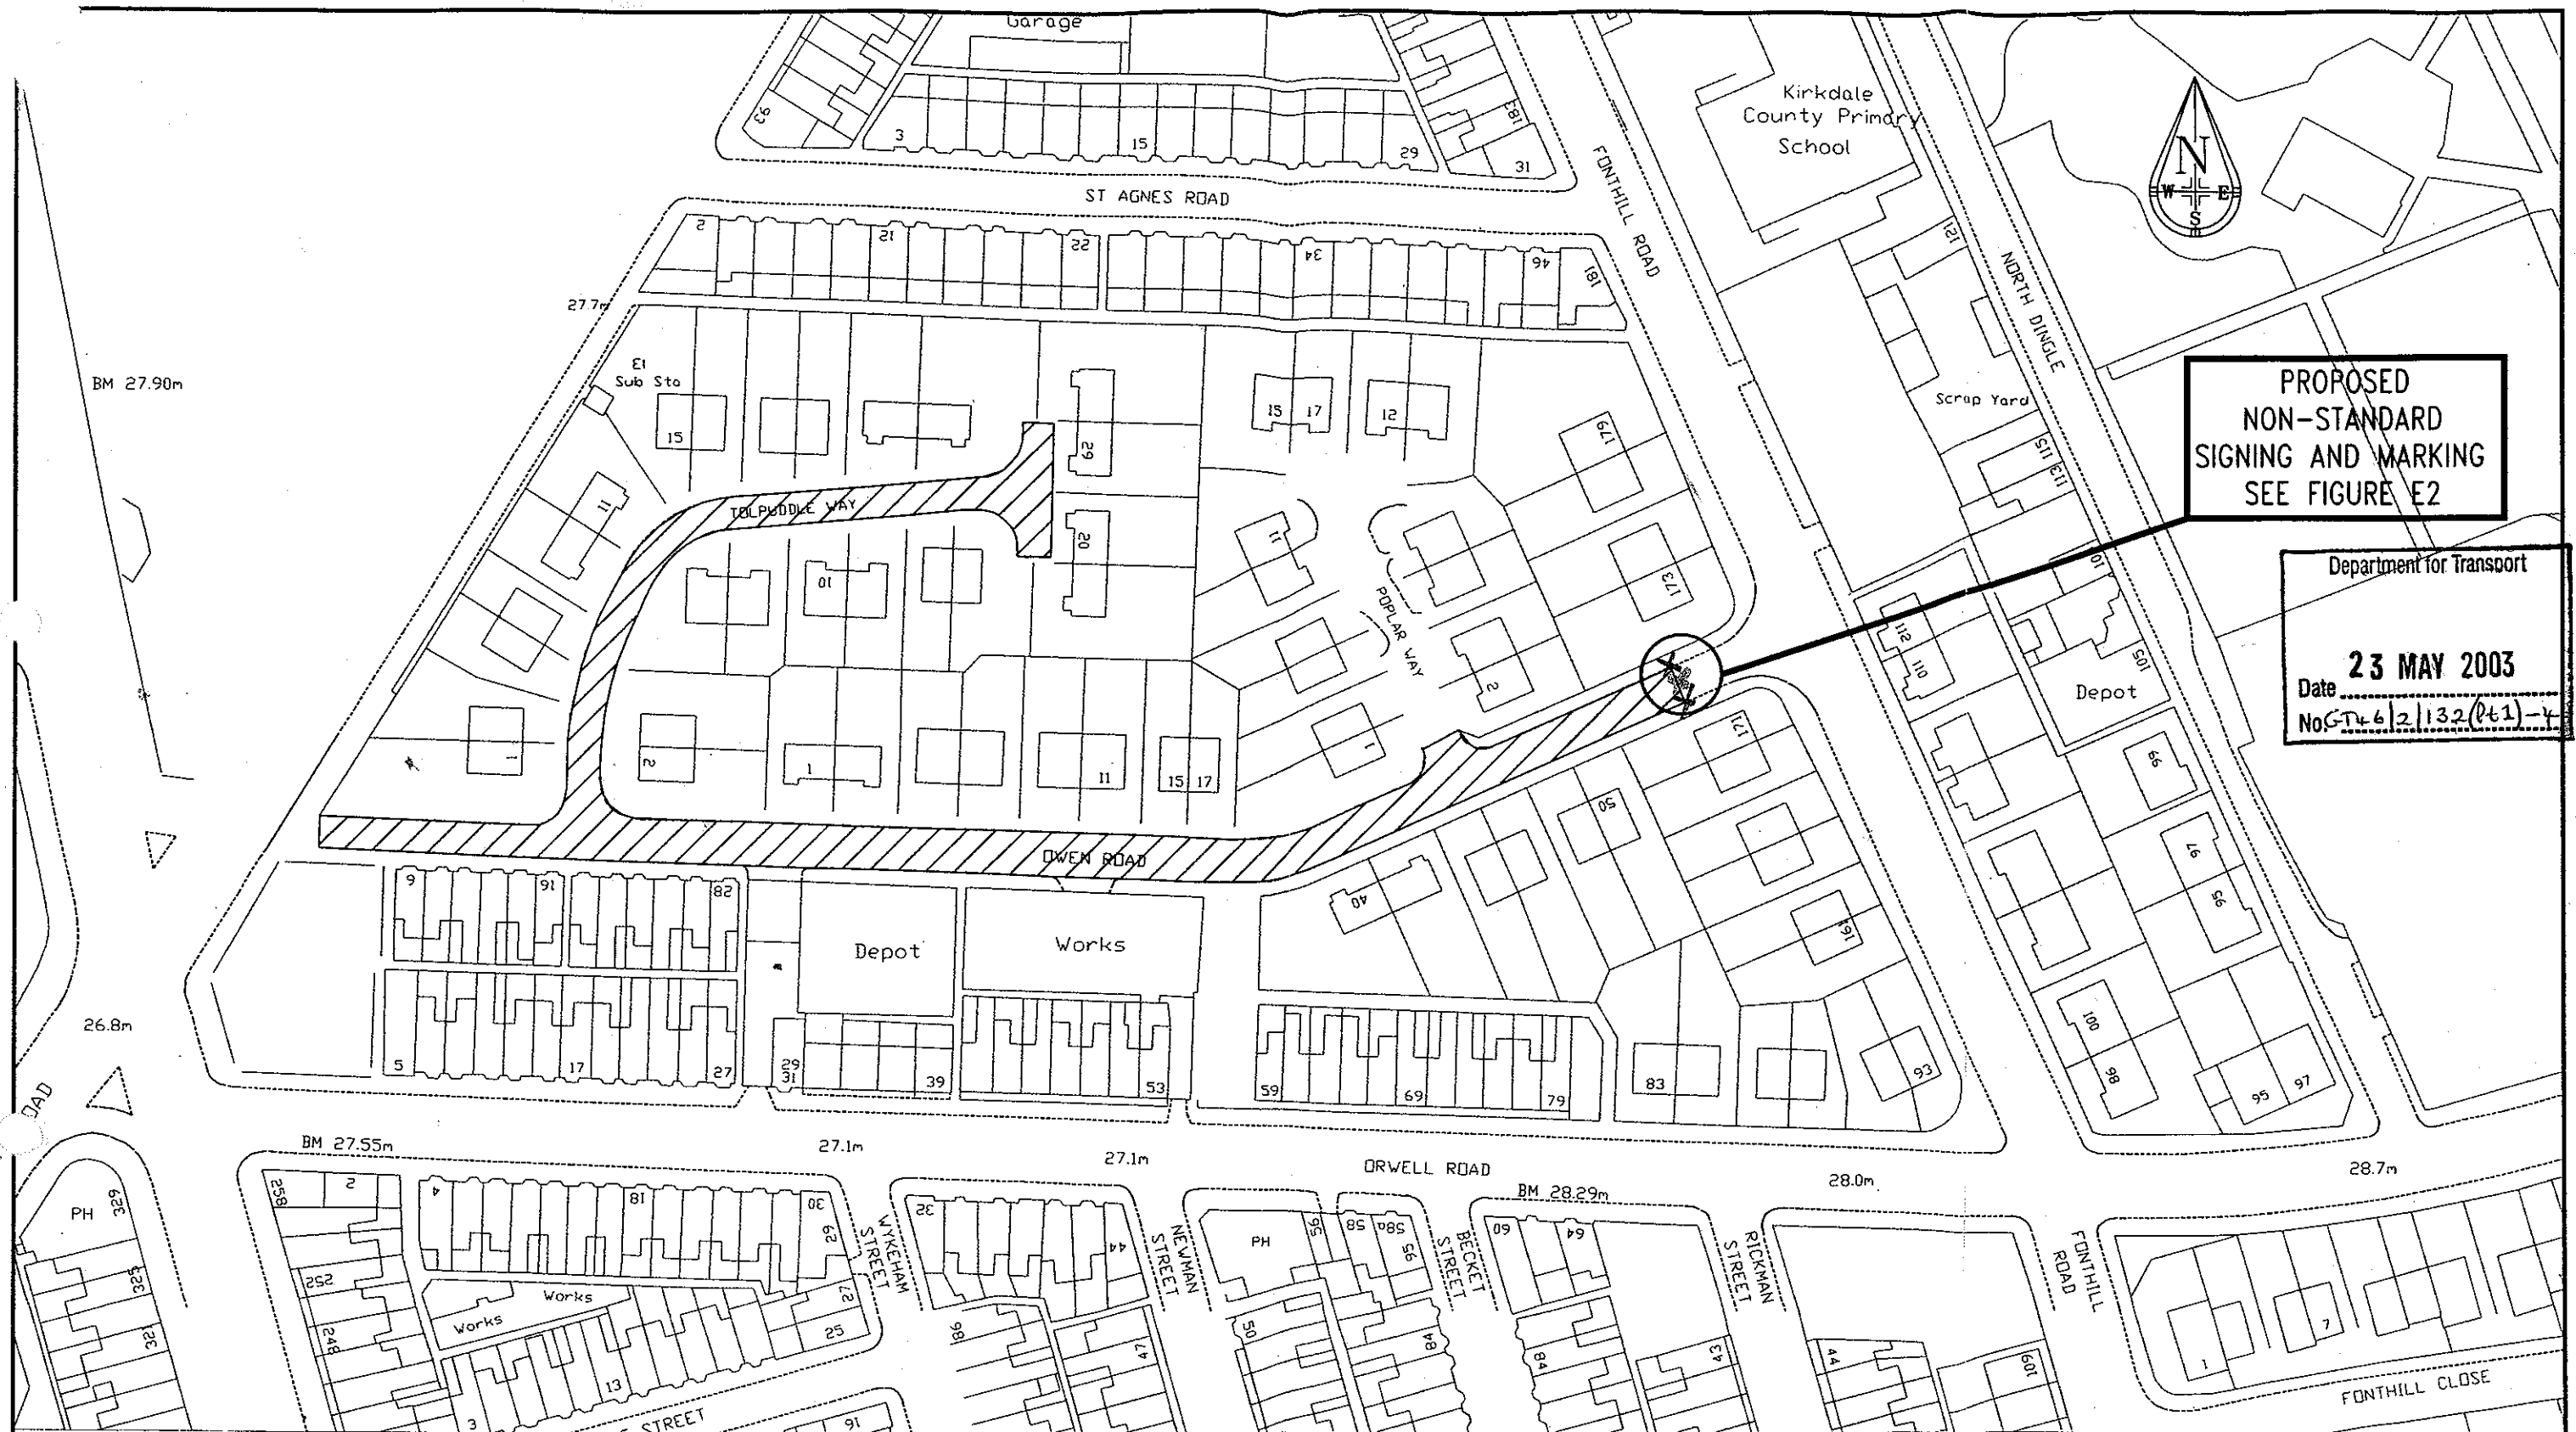

**PROPOSED
NON-STANDARD
SIGNING AND MARKING
SEE FIGURE E2**


Department for Transport

Date **23 MAY 2003**

No. **GL6/2/132(01)-4**

REPRODUCED FROM (OR BASED ON) THE ORDNANCE SURVEY
MAPPING WITH THE PERMISSION OF THE CONTROLLER OF
HER MAJESTY'S STATIONERY OFFICE © CROWN COPYRIGHT.
UNAUTHORISED REPRODUCTION INFRINGES CROWN COPYRIGHT
AND MAY LEAD TO PROSECUTION OR CIVIL PROCEEDINGS.
LIVERPOOL CITY COUNCIL, LICENCE NUMBER LA076228.

 The City of Liverpool Regeneration		Rev.	Addition/Amendment	By	Date
		Design Consultancy 4th Floor Kingsway House Hatton Garden Liverpool L69 2DH Telephone 0151 225 4037 Fax 0151 225 4053 Martin Hutchinson BEng., CEng., MICE, MIMgt Acting Divisional Manager, Design Consultancy			
Drawing Status PRELIMINARY		Other Ref: S:\DC\TP\1270\AREA31 Scale: 1:1000 @A3			
Title FIGURE E1 OWEN ROAD AND TOLPUDDLE WAY PERMIT PARKING AREA					
	Survey	Drawn by	Designed	Checked	Approved
Initial	MG	IMc	MG	ST	JM
Date	12/02	12/02	12/02	12/02	12/02
Drawing Number: DC/TP/1270/AREA 31					Rev

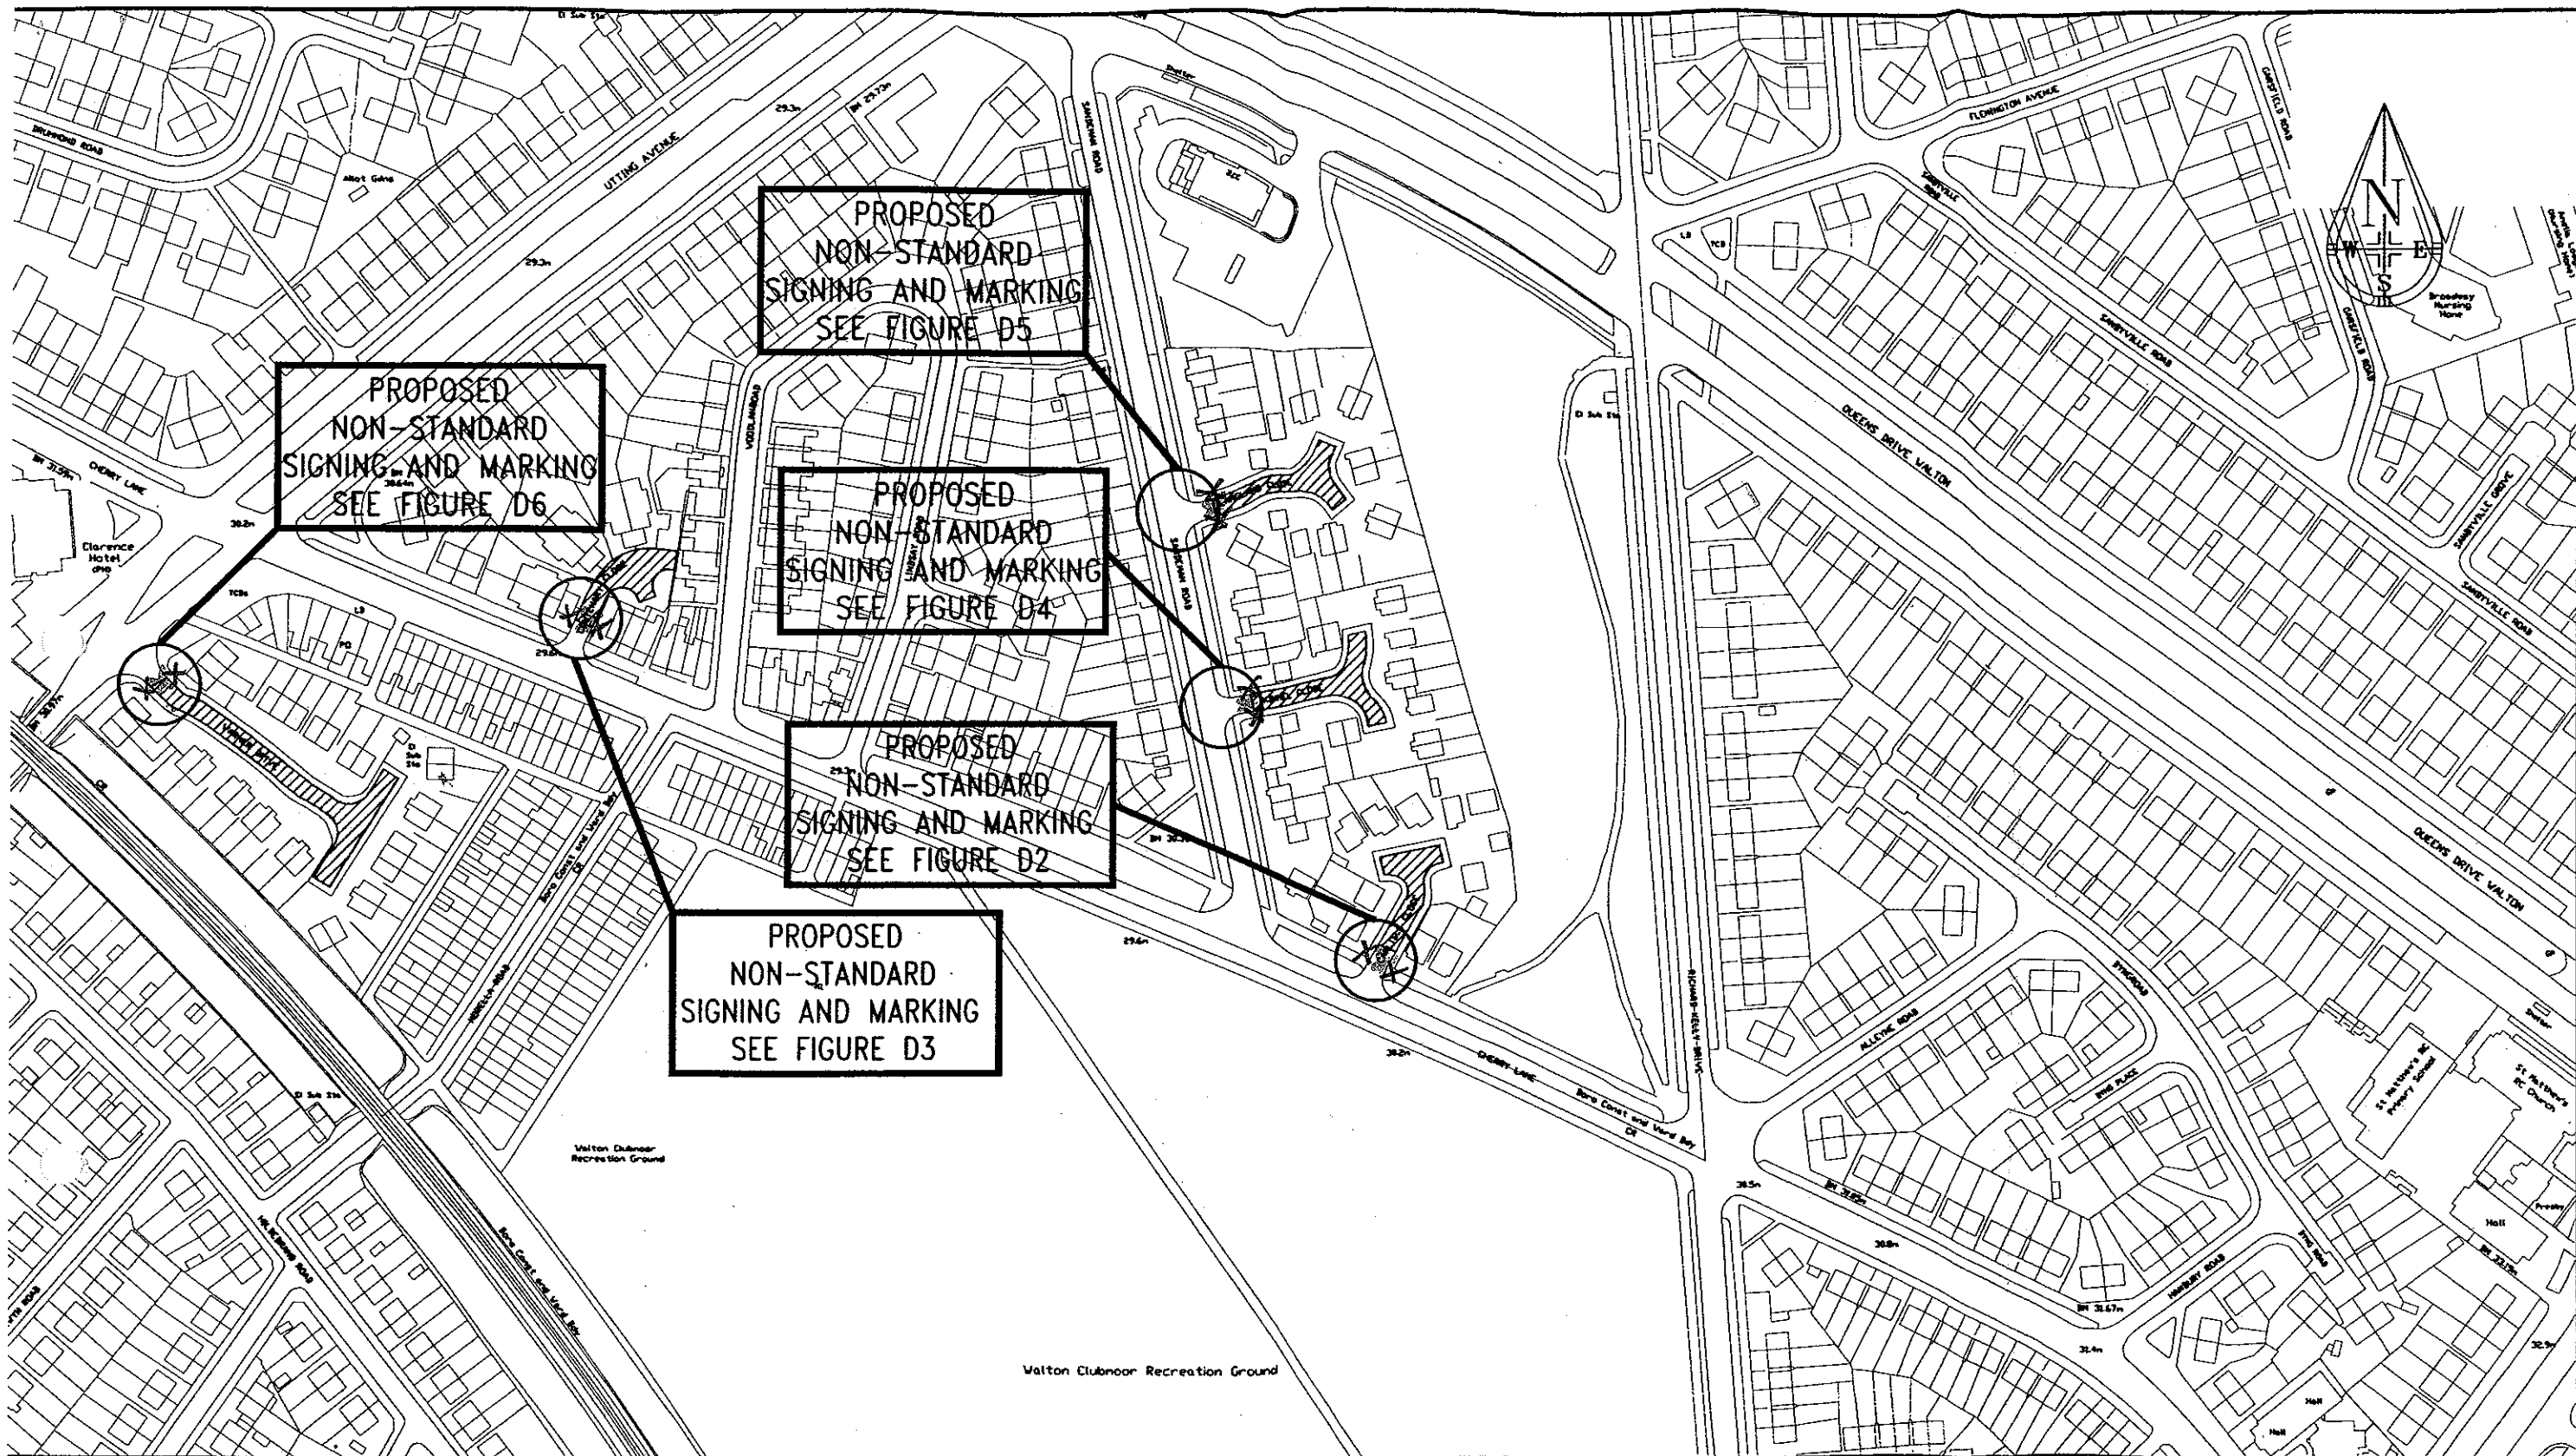

 PERMIT PARKING AREA

REPRODUCED FROM (OR BASED ON) THE ORDNANCE SURVEY MAPS WITH THE PERMISSION OF THE CONTROLLER OF HER MAJESTY'S STATIONERY OFFICE © CROWN COPYRIGHT. UNAUTHORISED REPRODUCTION INFRINGES CROWN COPYRIGHT AND MAY LEAD TO PROSECUTION OR CIVIL PROCEEDINGS. LIVERPOOL CITY COUNCIL, LICENCE NUMBER LA076228.



The City of Liverpool
Regeneration

Drawing Status
PRELIMINARY

Other Ref: S:\DC\TP\1270\AREA15
Scale: 1:2000

Title
FIGURE D1 CARLISLE CLOSE, CENTENARY CLOSE, KINMEL CLOSE
LANGLAND CLOSE, WARNER DRIVE PERMIT PARKING AREAS

	Survey	Drawn by	Designed	Checked	Approved
Initial	MG	IMc	MG	ST	JM
Date	12/02	12/02	12/02	12/02	12/02

Rev. Addition/Amendment By Date

Design Consultancy




4th Floor Kingsway House
Hatton Garden Liverpool L69 2DH
Telephone 0151 225 4037
Fax 0151 225 4053



Martin Hutchinson BEng., CEng., MICE, MIMgt
Acting Divisional Manager, Design Consultancy

Drawing Number: DC/TP/1270/AREA 15

Rev

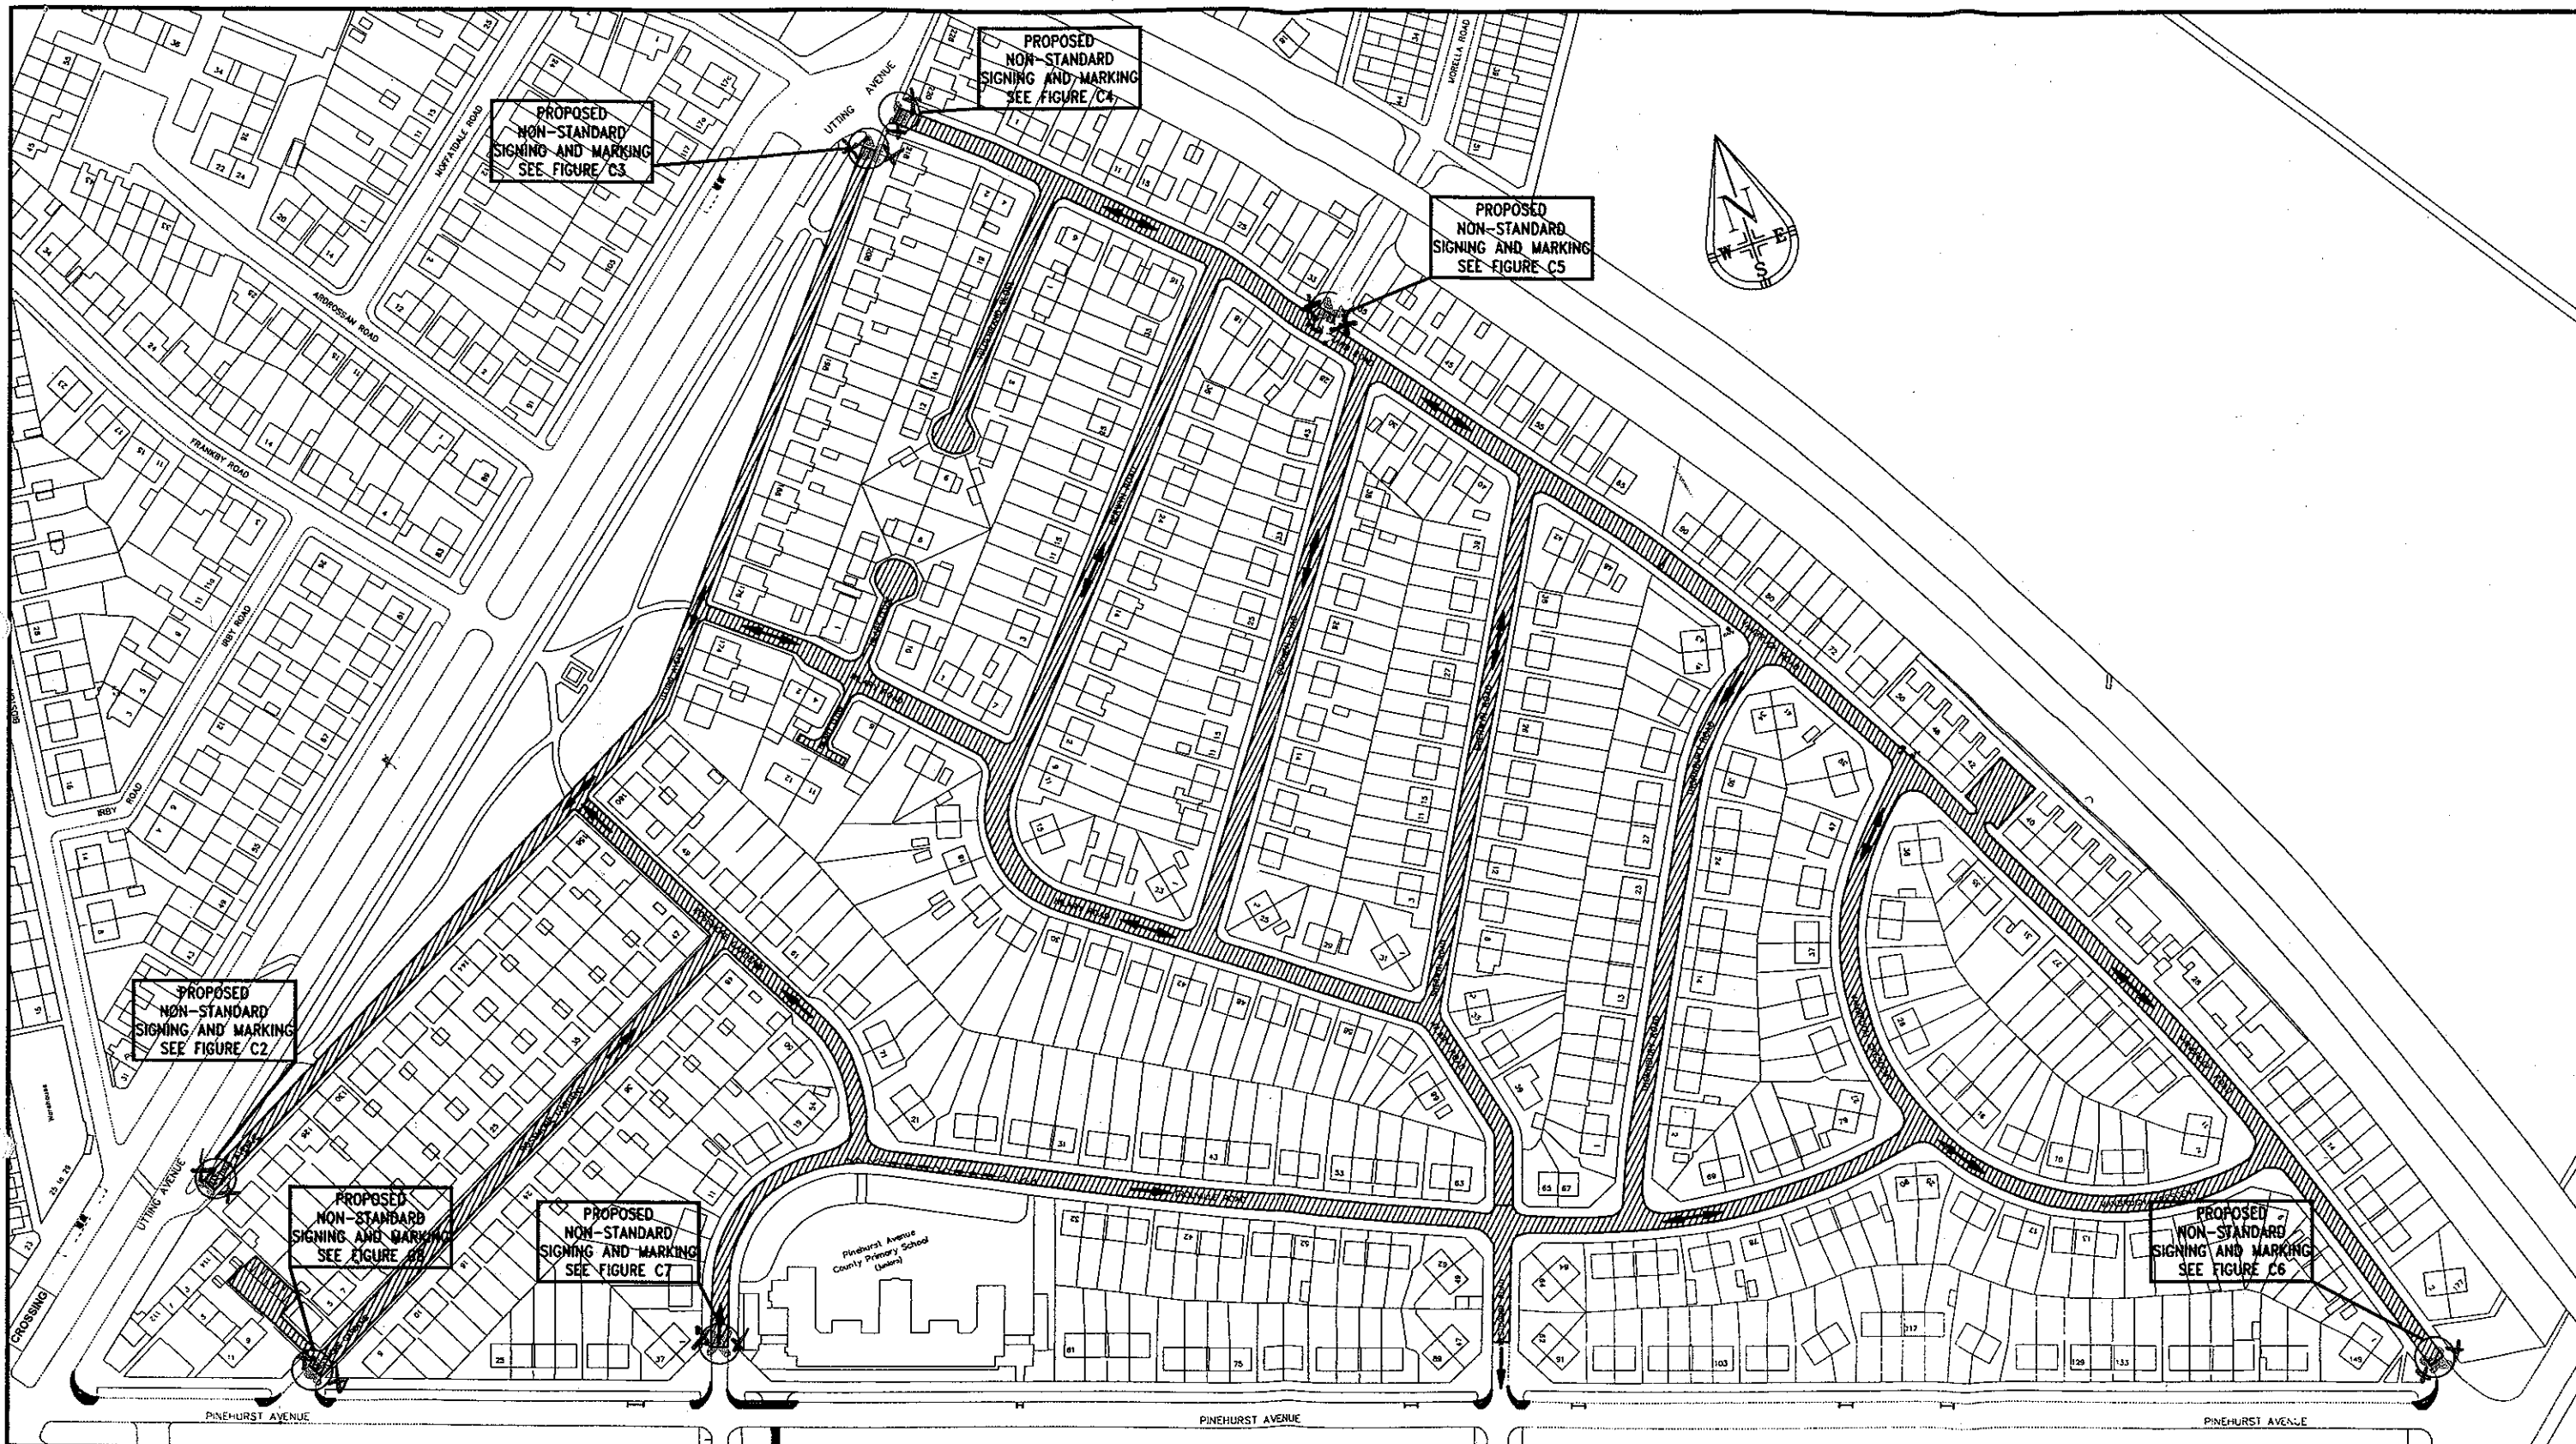

REPRODUCED FROM (OR BASED ON) THE ORDNANCE SURVEY
 MAPPING WITH THE PERMISSION OF THE CONTROLLER OF
 HER MAJESTY'S STATIONERY OFFICE © CROWN COPYRIGHT.
 UNAUTHORISED REPRODUCTION INFRINGES CROWN COPYRIGHT
 AND MAY LEAD TO PROSECUTION OR CIVIL PROCEEDINGS.
 LIVERPOOL CITY COUNCIL, LICENCE NUMBER LA076228.



The City of Liverpool Regeneration

Drawing Status
 PRELIMINARY

Other Ref: S:\DC\TP\1270\AREA 14
 Scale: 1:2000 ©A3

Title
 FIGURE C1 HILARY RD
 AREA - PERMIT PARKING AREA

	Survey	Drawn by	Designed	Checked	Approved
Initial	MG	IMc	MG	ST	JM
Date	12/02	12/02	12/02	12/02	12/02

Rev. Addition/Amendment By Date



Design Consultancy


4th Floor Kingsway House
 Hatton Garden Liverpool L69 2DH
 Telephone 0151 225 4037
 Fax 0151 225 4053

Martin Hutchinson BEng., CEng., MICE, MIMgt
 Acting Divisional Manager, Design Consultancy




Drawing Number:
 DC/TP/1270/AREA 14

Rev

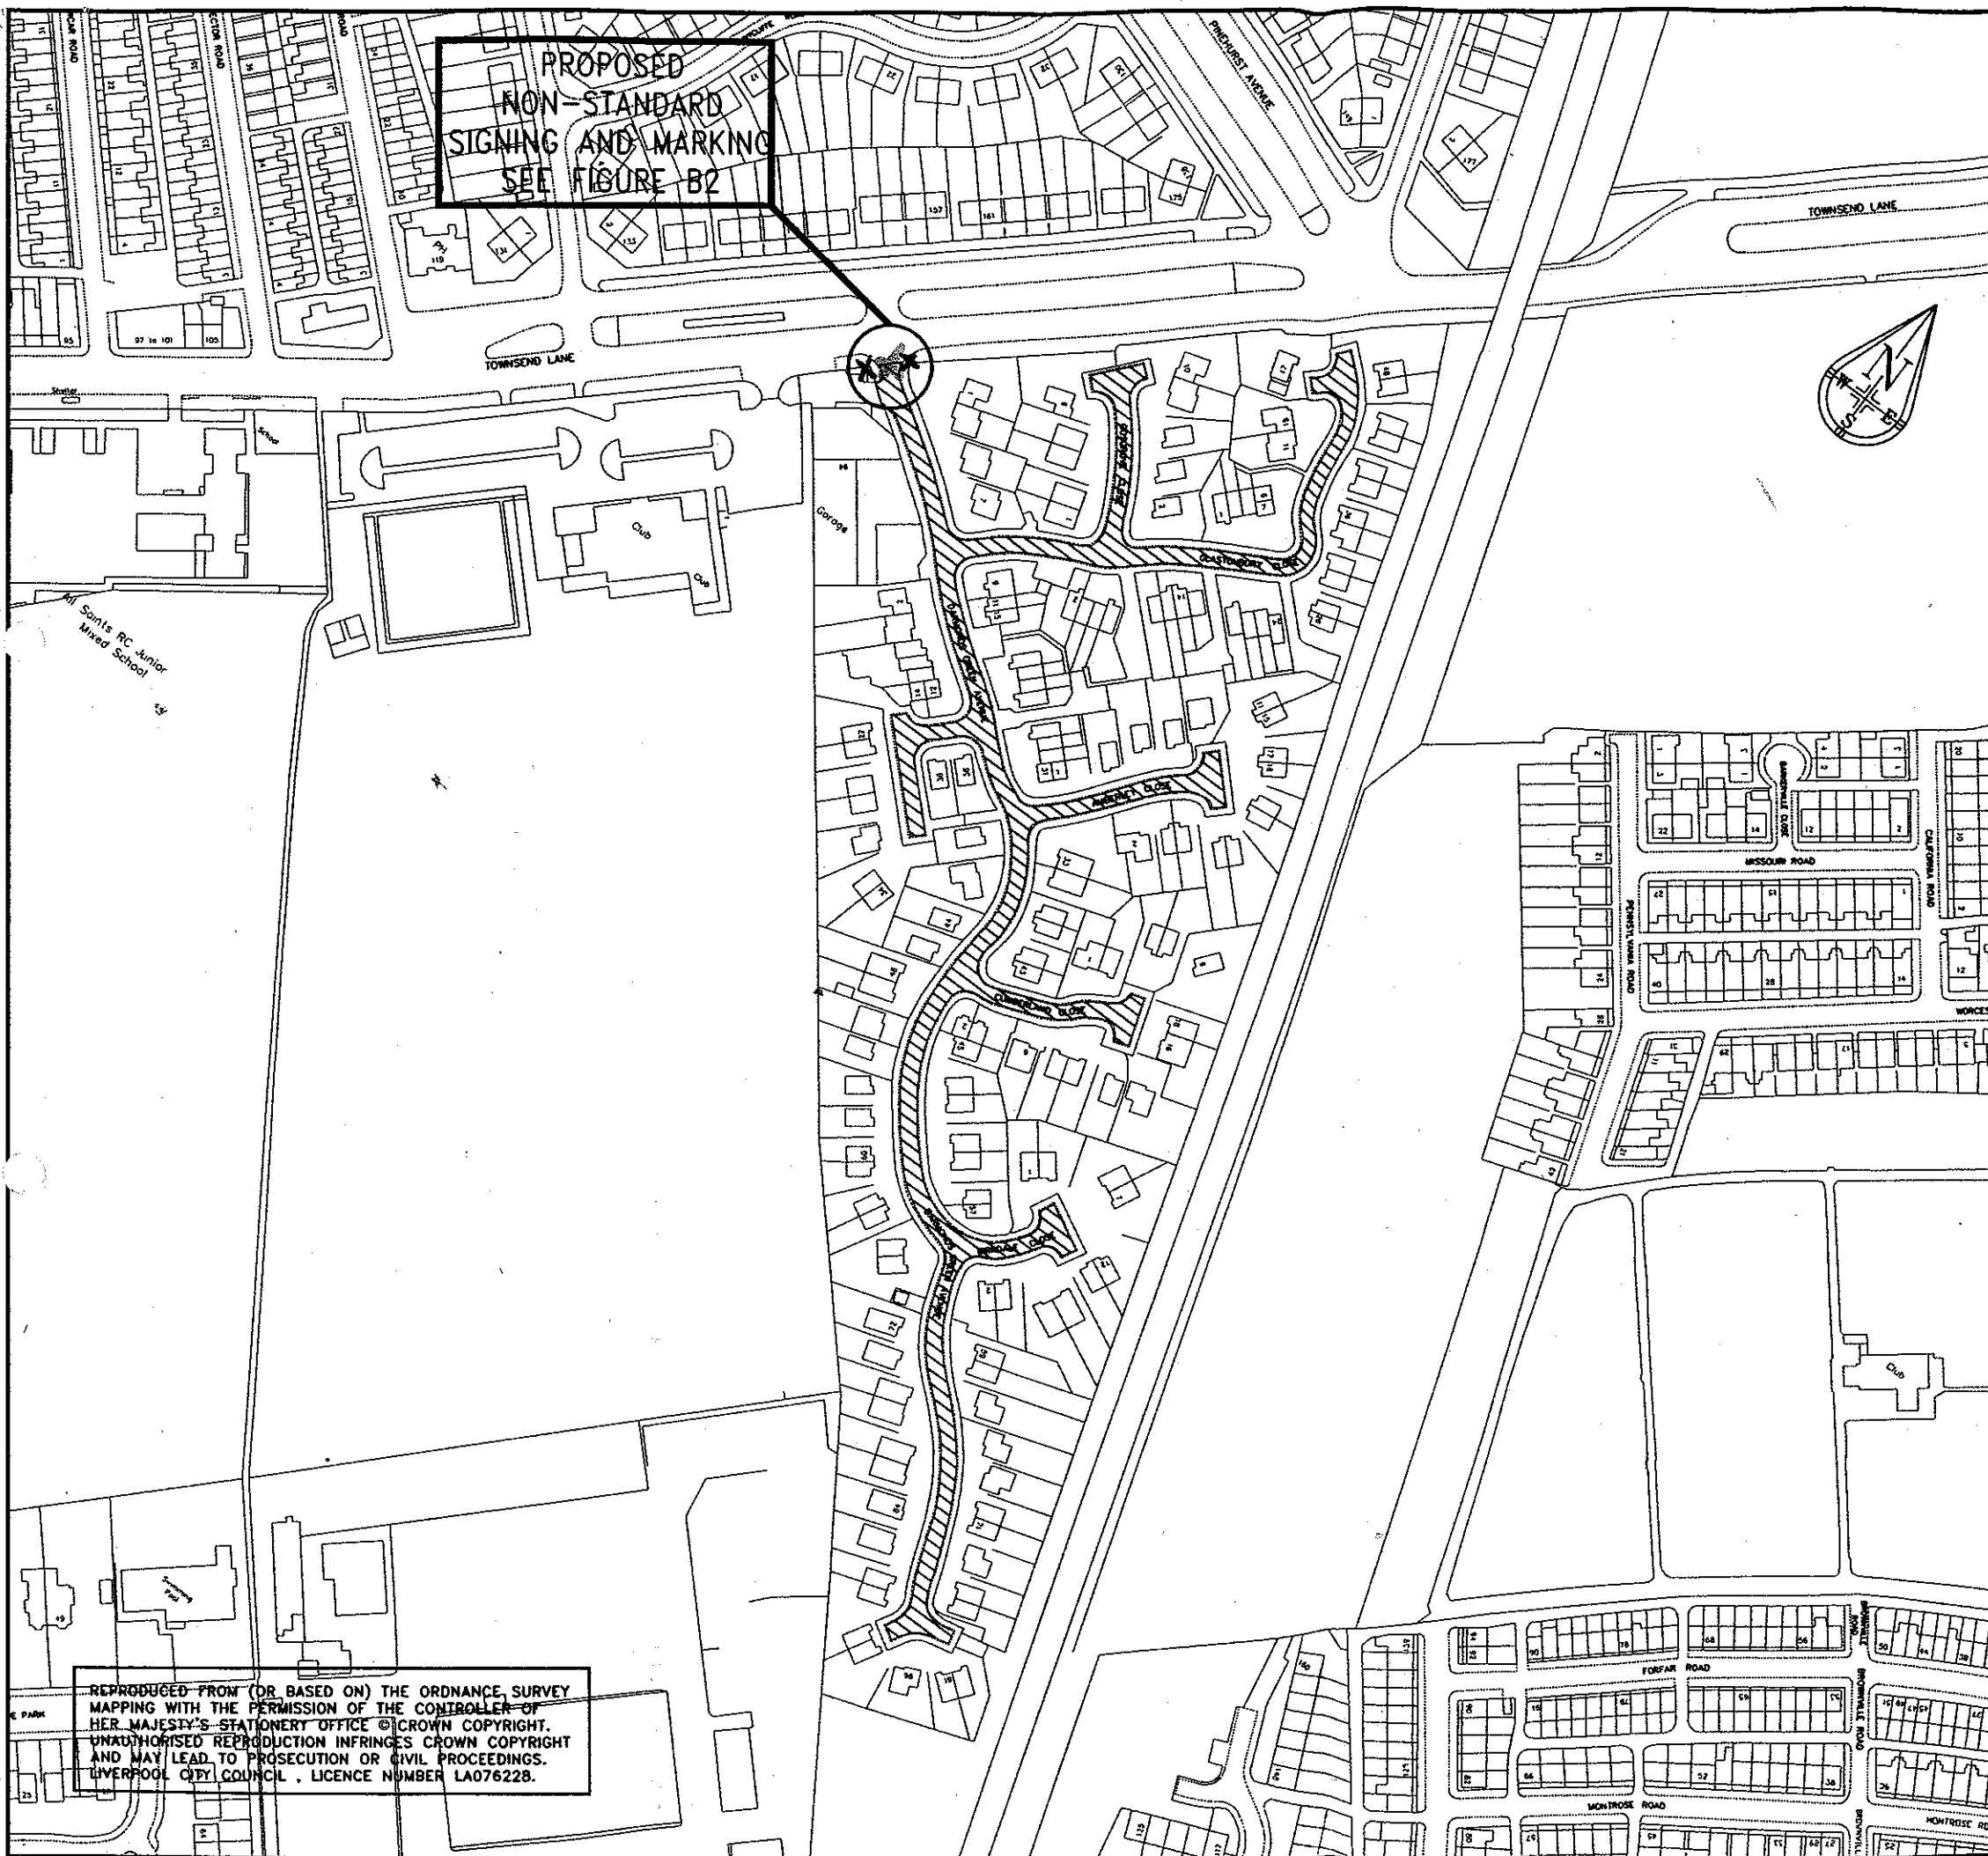

Ref.	Notes	By	Date
	 PERMIT PARKING AREA		
Rev.	Addition/Amendment	By	Date
 The City of Liverpool Regeneration			
Design Consultancy 4th Floor Kingsway House 22 Hatton Garden Liverpool L69 2DH Telephone 0151 225 4037 Fax 0151 225 4053 Martin Hutchinson BEng., CEng., MICE, MIMgt Acting Divisional Manager, Design Consultancy			
Drawing Status PRELIMINARY		Other Ref: S\1270\1270 AREA 11 Scale: 1:2000 	
Title FIGURE B1 DARMONDS GREEN ESTATE PERMIT PARKING AREA			
Initial	Survey	Drawn by	Designed
Date	12/02	12/02	12/02
	MG	IMC	MG
			ST
			JM
Drawing Number: S\TP\DC\1270\FMPZ AREA 11			Rev

REPRODUCED FROM (OR BASED ON) THE ORDNANCE SURVEY
 MAPPING WITH THE PERMISSION OF THE CONTROLLER OF
 HER MAJESTY'S STATIONERY OFFICE ©CROWN COPYRIGHT.
 UNAUTHORISED REPRODUCTION INFRINGES CROWN COPYRIGHT
 AND MAY LEAD TO PROSECUTION OR CIVIL PROCEEDINGS.
 LIVERPOOL CITY COUNCIL, LICENCE NUMBER LA076228.

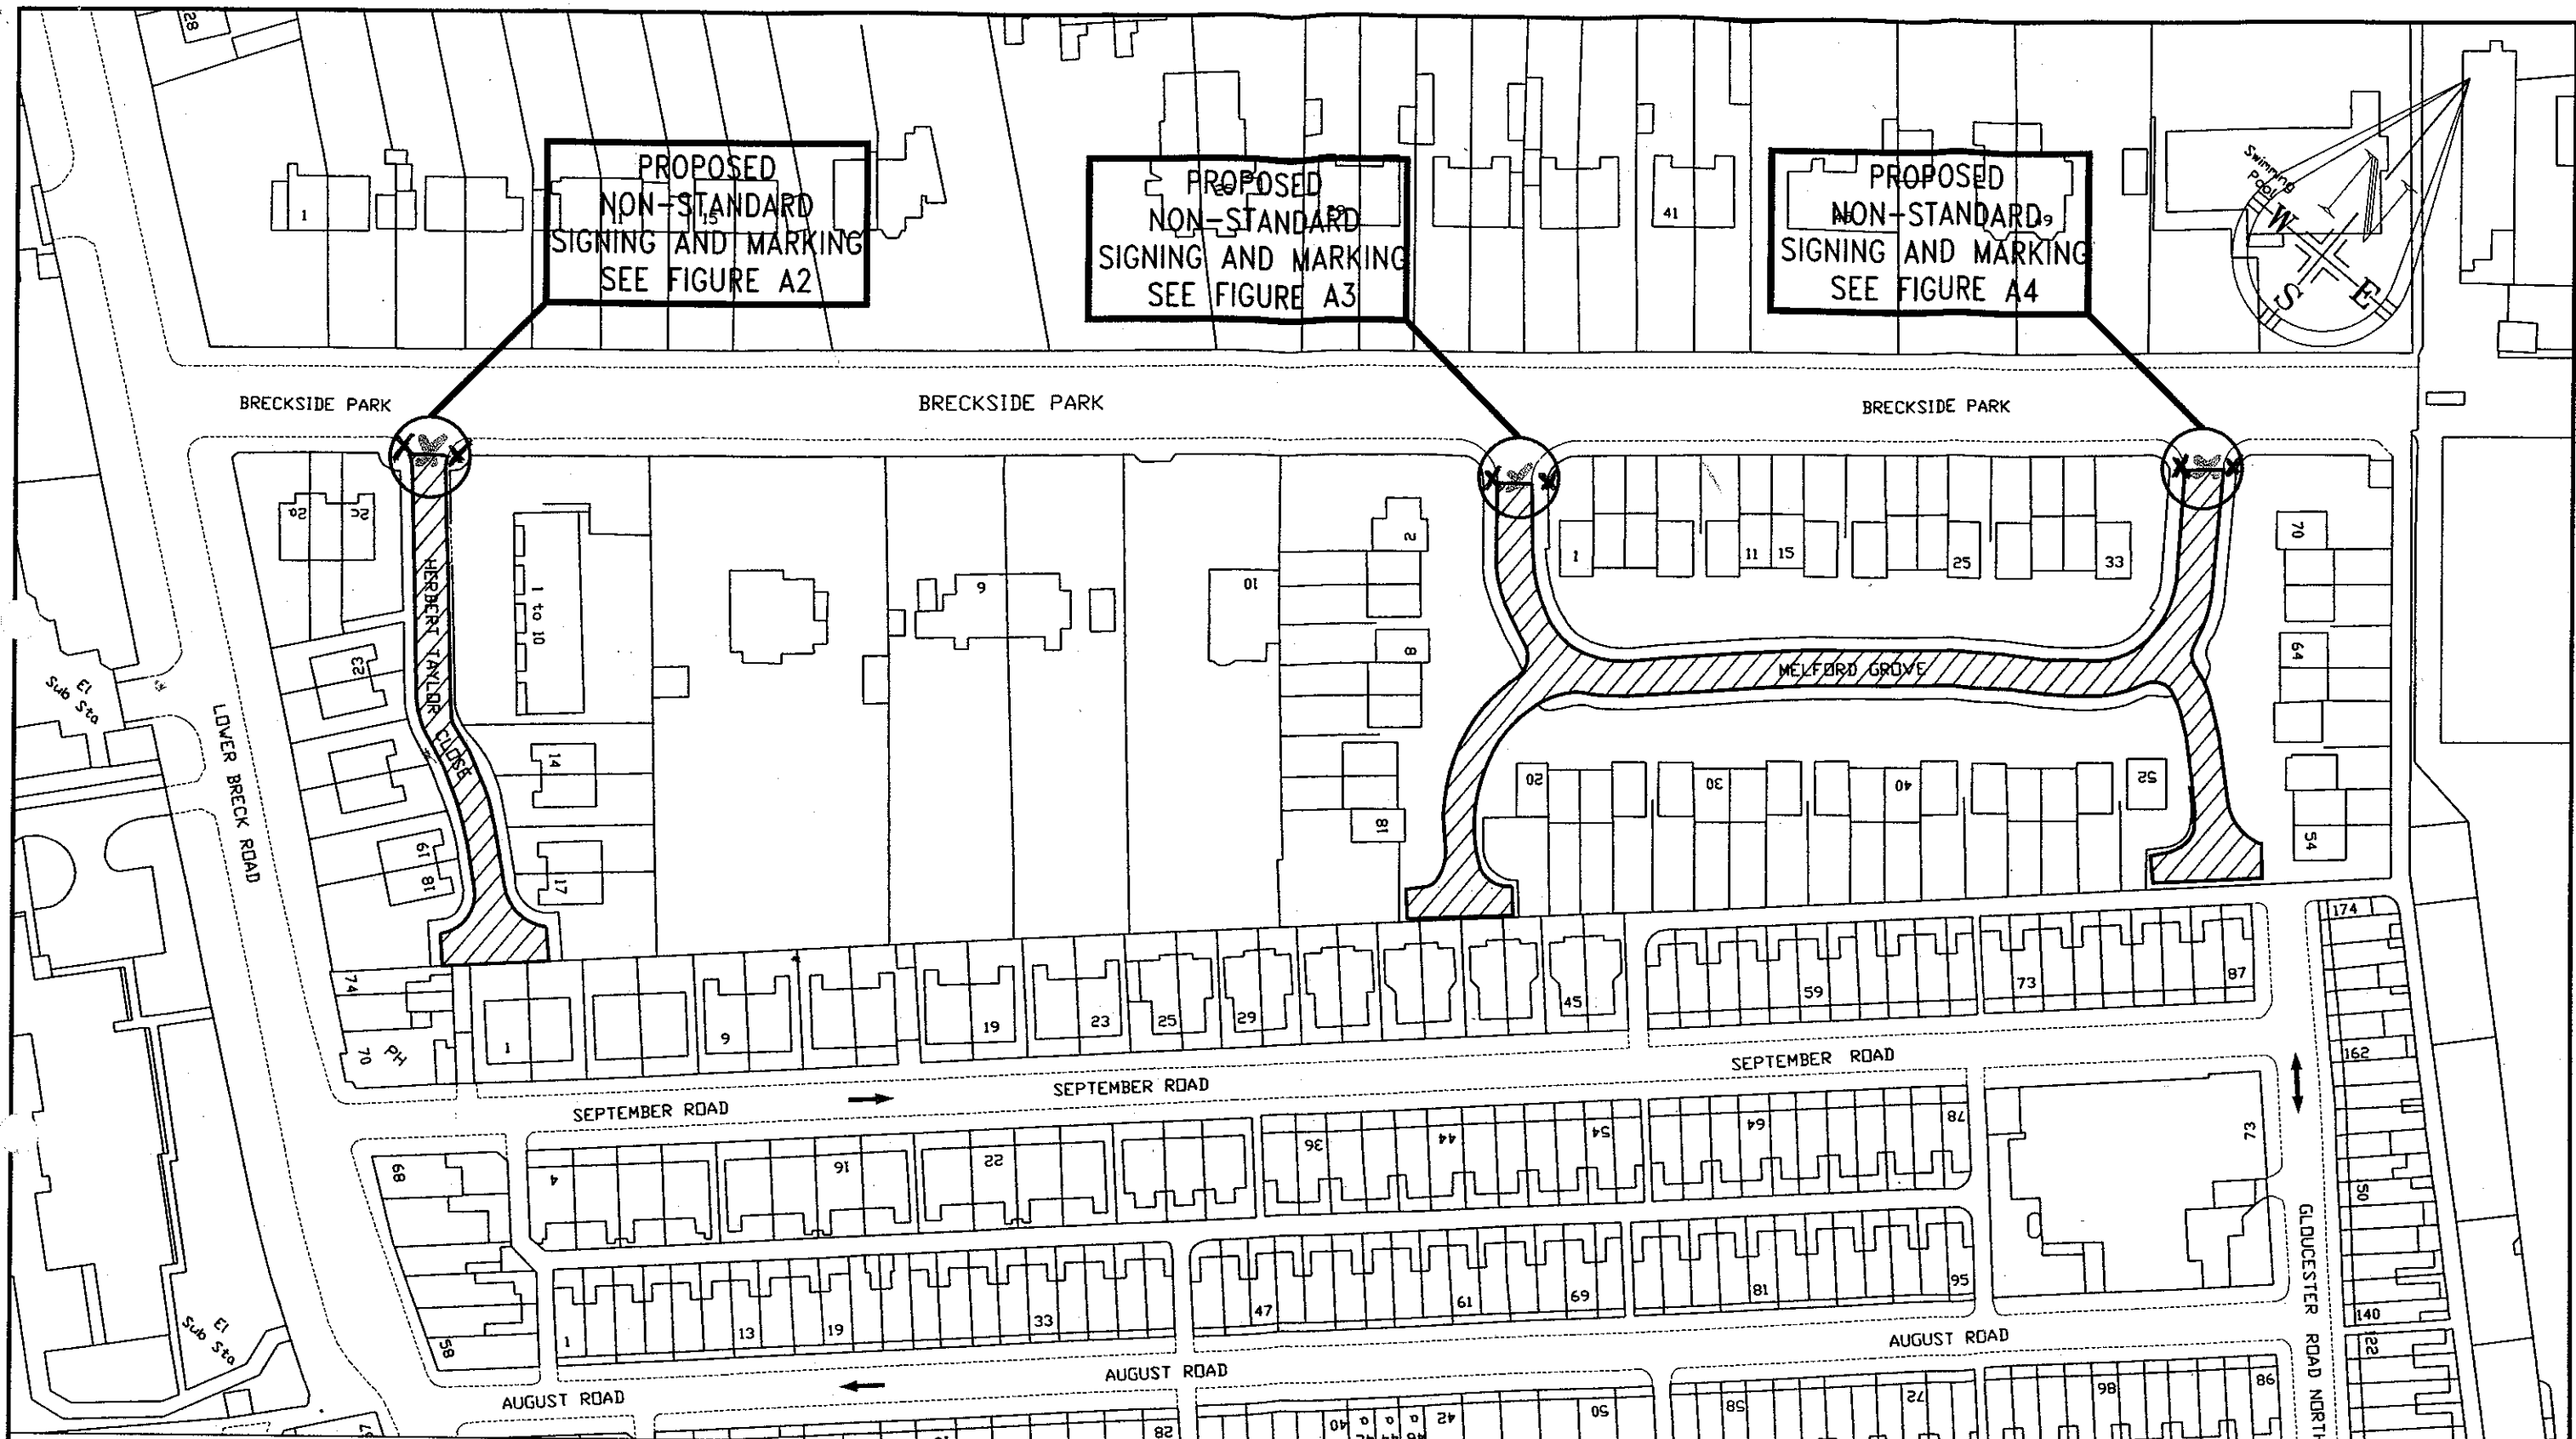


 PERMIT PARKING AREA

REPRODUCED FROM (OR BASED ON) THE ORDNANCE SURVEY MAPS WITH THE PERMISSION OF THE CONTROLLER OF HER MAJESTY'S STATIONERY OFFICE © CROWN COPYRIGHT. UNAUTHORISED REPRODUCTION INFRINGES CROWN COPYRIGHT AND MAY LEAD TO PROSECUTION OR CIVIL PROCEEDINGS. LIVERPOOL CITY COUNCIL, LICENCE NUMBER LA076228.


 **The City of Liverpool
Regeneration**

Drawing Status		Other Ref: S:///PROJECTS/AREA_10			
PRELIMINARY		Scale: 1:1000			ⓐA3
Title					
FIGURE A1 HERBERT TAYLOR CLOSE AND MELFORD GROVE PERMIT PARKING AREA					
	Survey	Drawn by	Designed	Checked	Approved
Initial	MG	IMc	MG	ST	JM
Date	12/02	12/02	12/02	12/02	12/02

Rev.	Addition/Amendment	By	Date
Design Consultancy 4th Floor Kingsway House Hatton Garden Liverpool L69 2DH Telephone 0151 225 4037 Fax 0151 225 4053 Martin Hutchinson BEng., CEng., MICE, MIMgt Acting Divisional Manager, Design Consultancy			
Drawing Number: DC/TP/1270/FMP2 AREA10			Rev

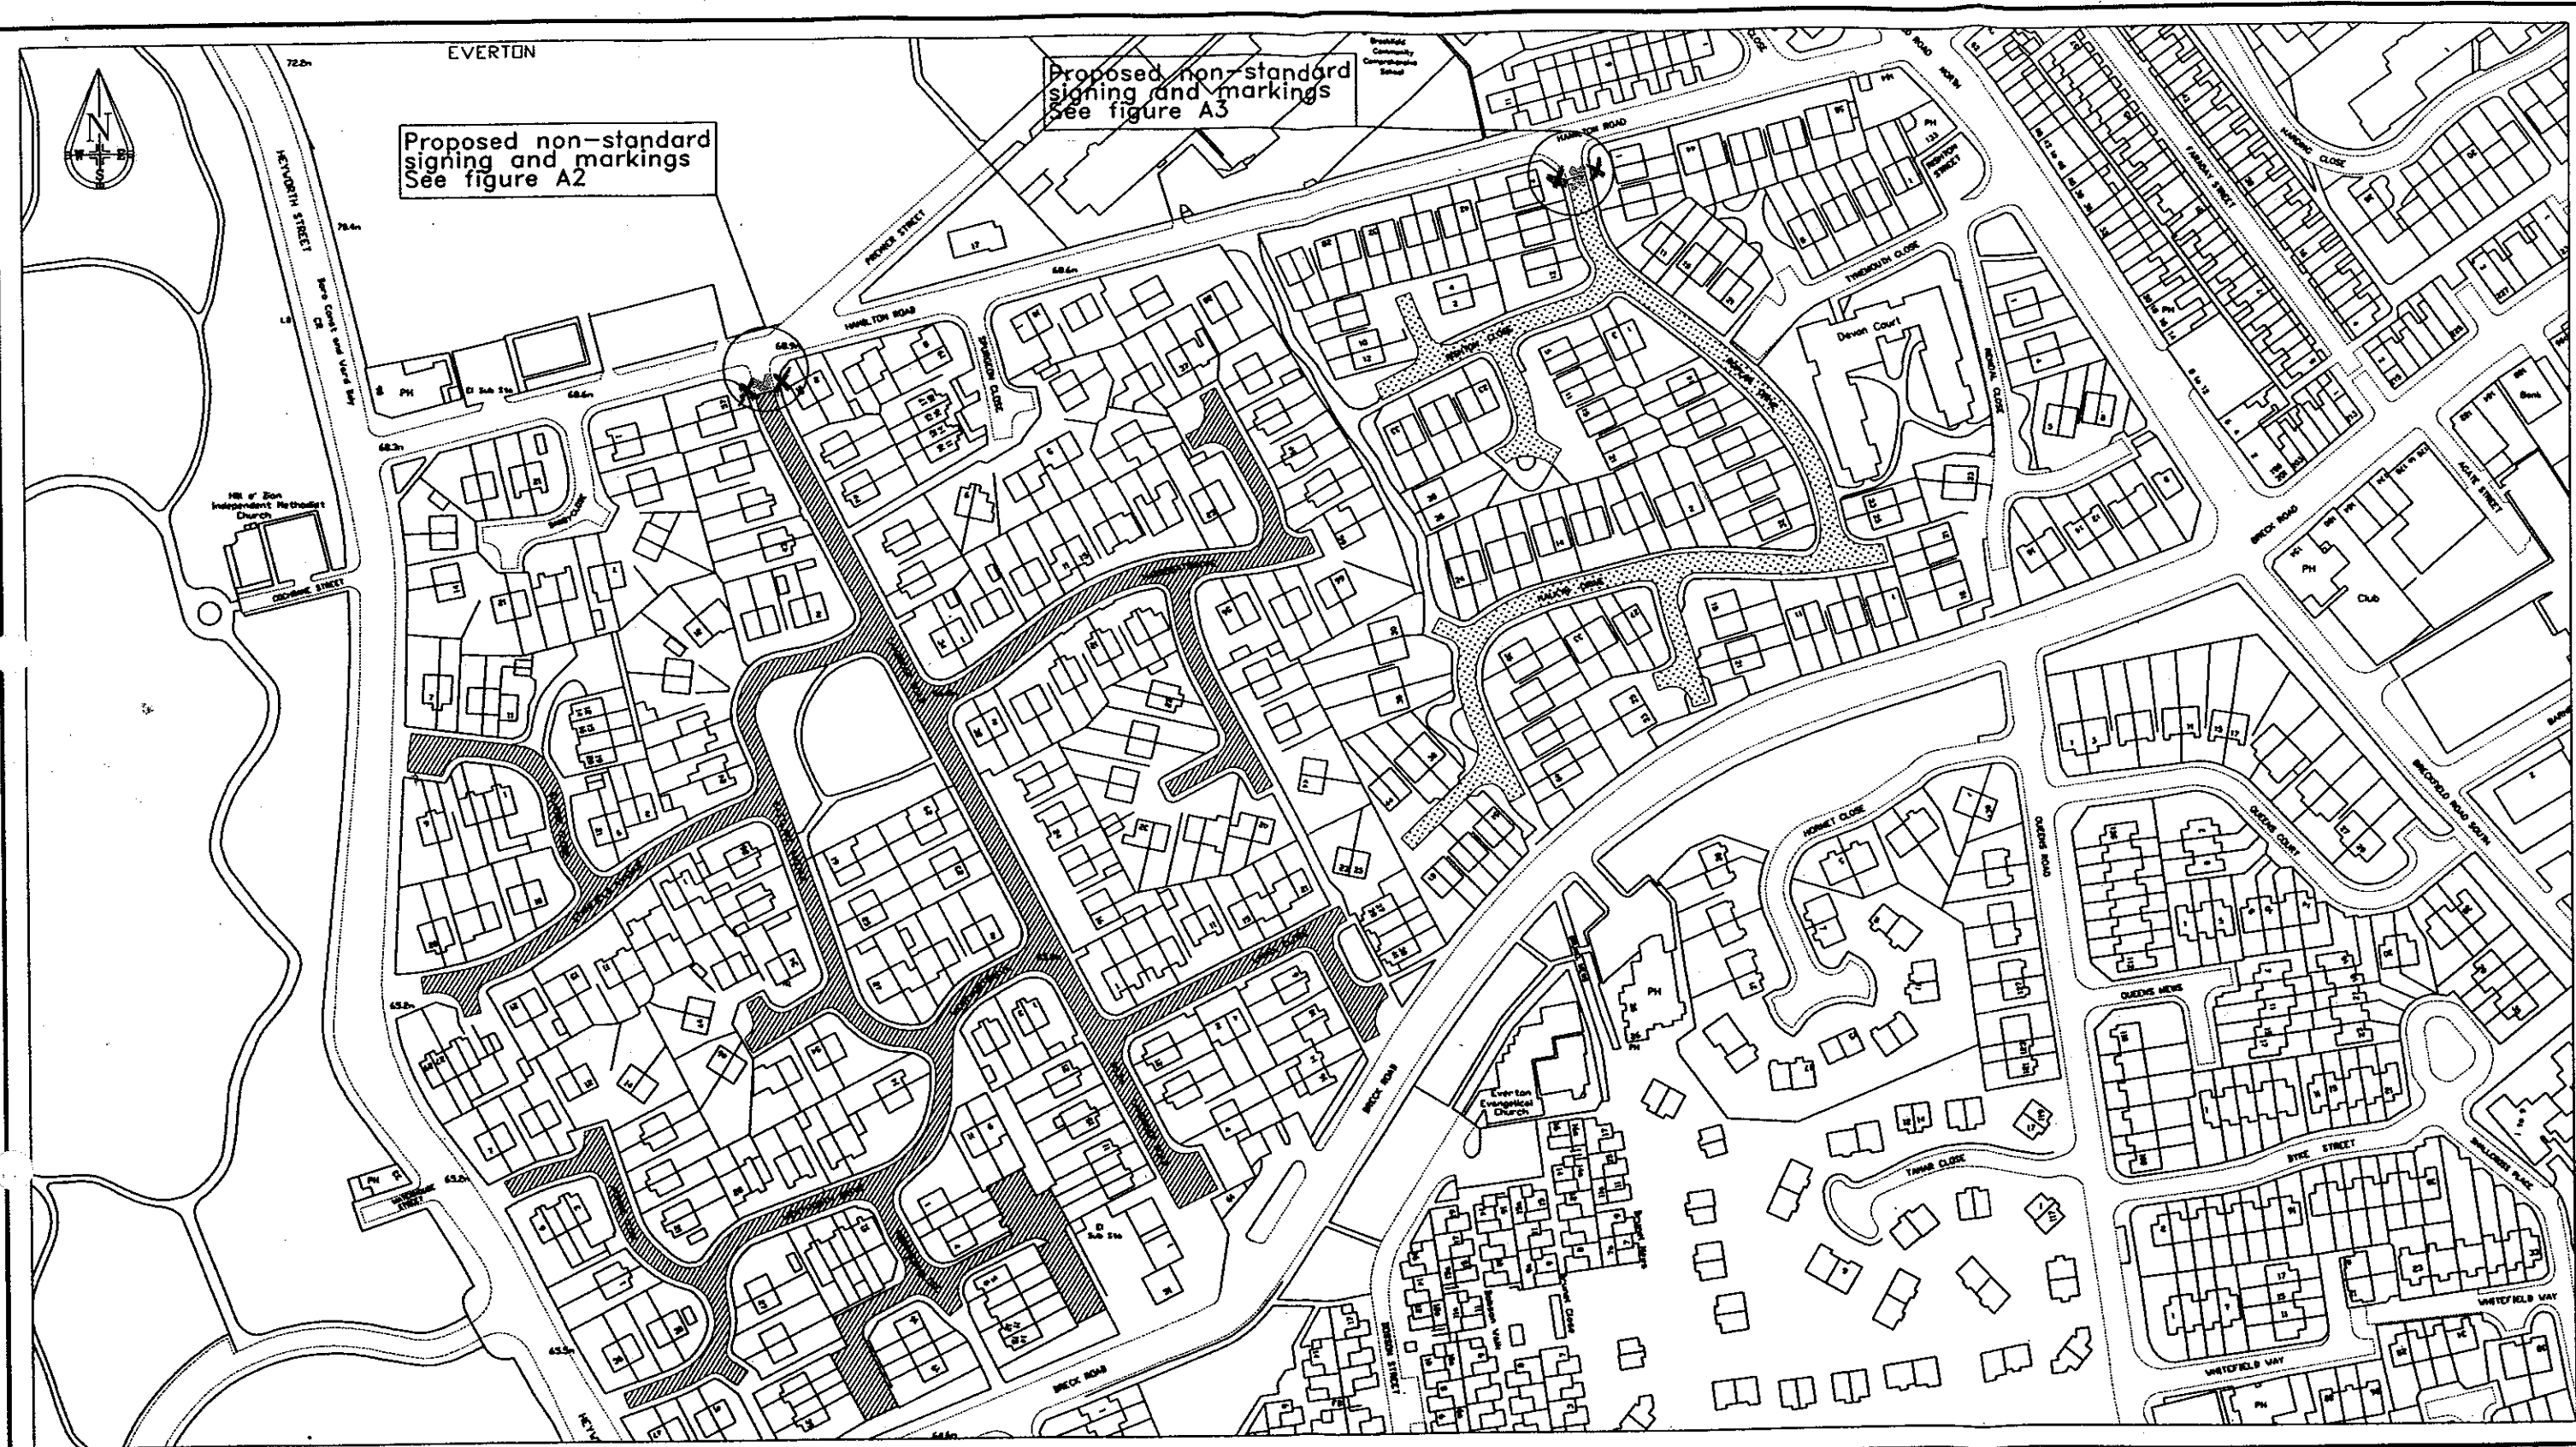


KEY:

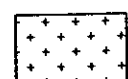-  Landseer Road
-  Poplar Drive
-  Proposed Permit Parking Area (PPA)
-  Proposed Permit Parking Area (PPA)

REPRODUCED FROM (OR BASED ON) THE ORDNANCE SURVEY
 MAPPING WITH THE PERMISSION OF THE CONTROLLER OF
 HER MAJESTY'S STATIONERY OFFICE © CROWN COPYRIGHT.
 UNAUTHORISED REPRODUCTION INFRINGES CROWN COPYRIGHT
 AND MAY LEAD TO PROSECUTION OR CIVIL PROCEEDINGS.
 LIVERPOOL CITY COUNCIL, LICENCE NUMBER LA076228.

 The City of Liverpool Regeneration		Design Consultancy 4th Floor Millennium House 60 Victoria Street Liverpool L1 6JD Telephone 0151 233 4494 Martin Hutchinson BEng., CEng., MICE, MIMgt Acting Divisional Manager, Design Consultancy	
Drawing Status PRELIMINARY		Other Ref: S:\DC\TP\1270\AREA-7 Scale: 1:2000 QA3	
FIGURE A1 LANDSEER ROAD & POPLAR DRIVE PPA's			
	Survey	Drawn by	Designed
Initial	PP	DPA	PP
Date	07/02	07/02	07/02
	Checked	Approved	
Initial	PP	ST	
Date	07/02	07/02	
Drawing Number: DC/TP/1270/ARUP FMPZ/AREA-7			Rev

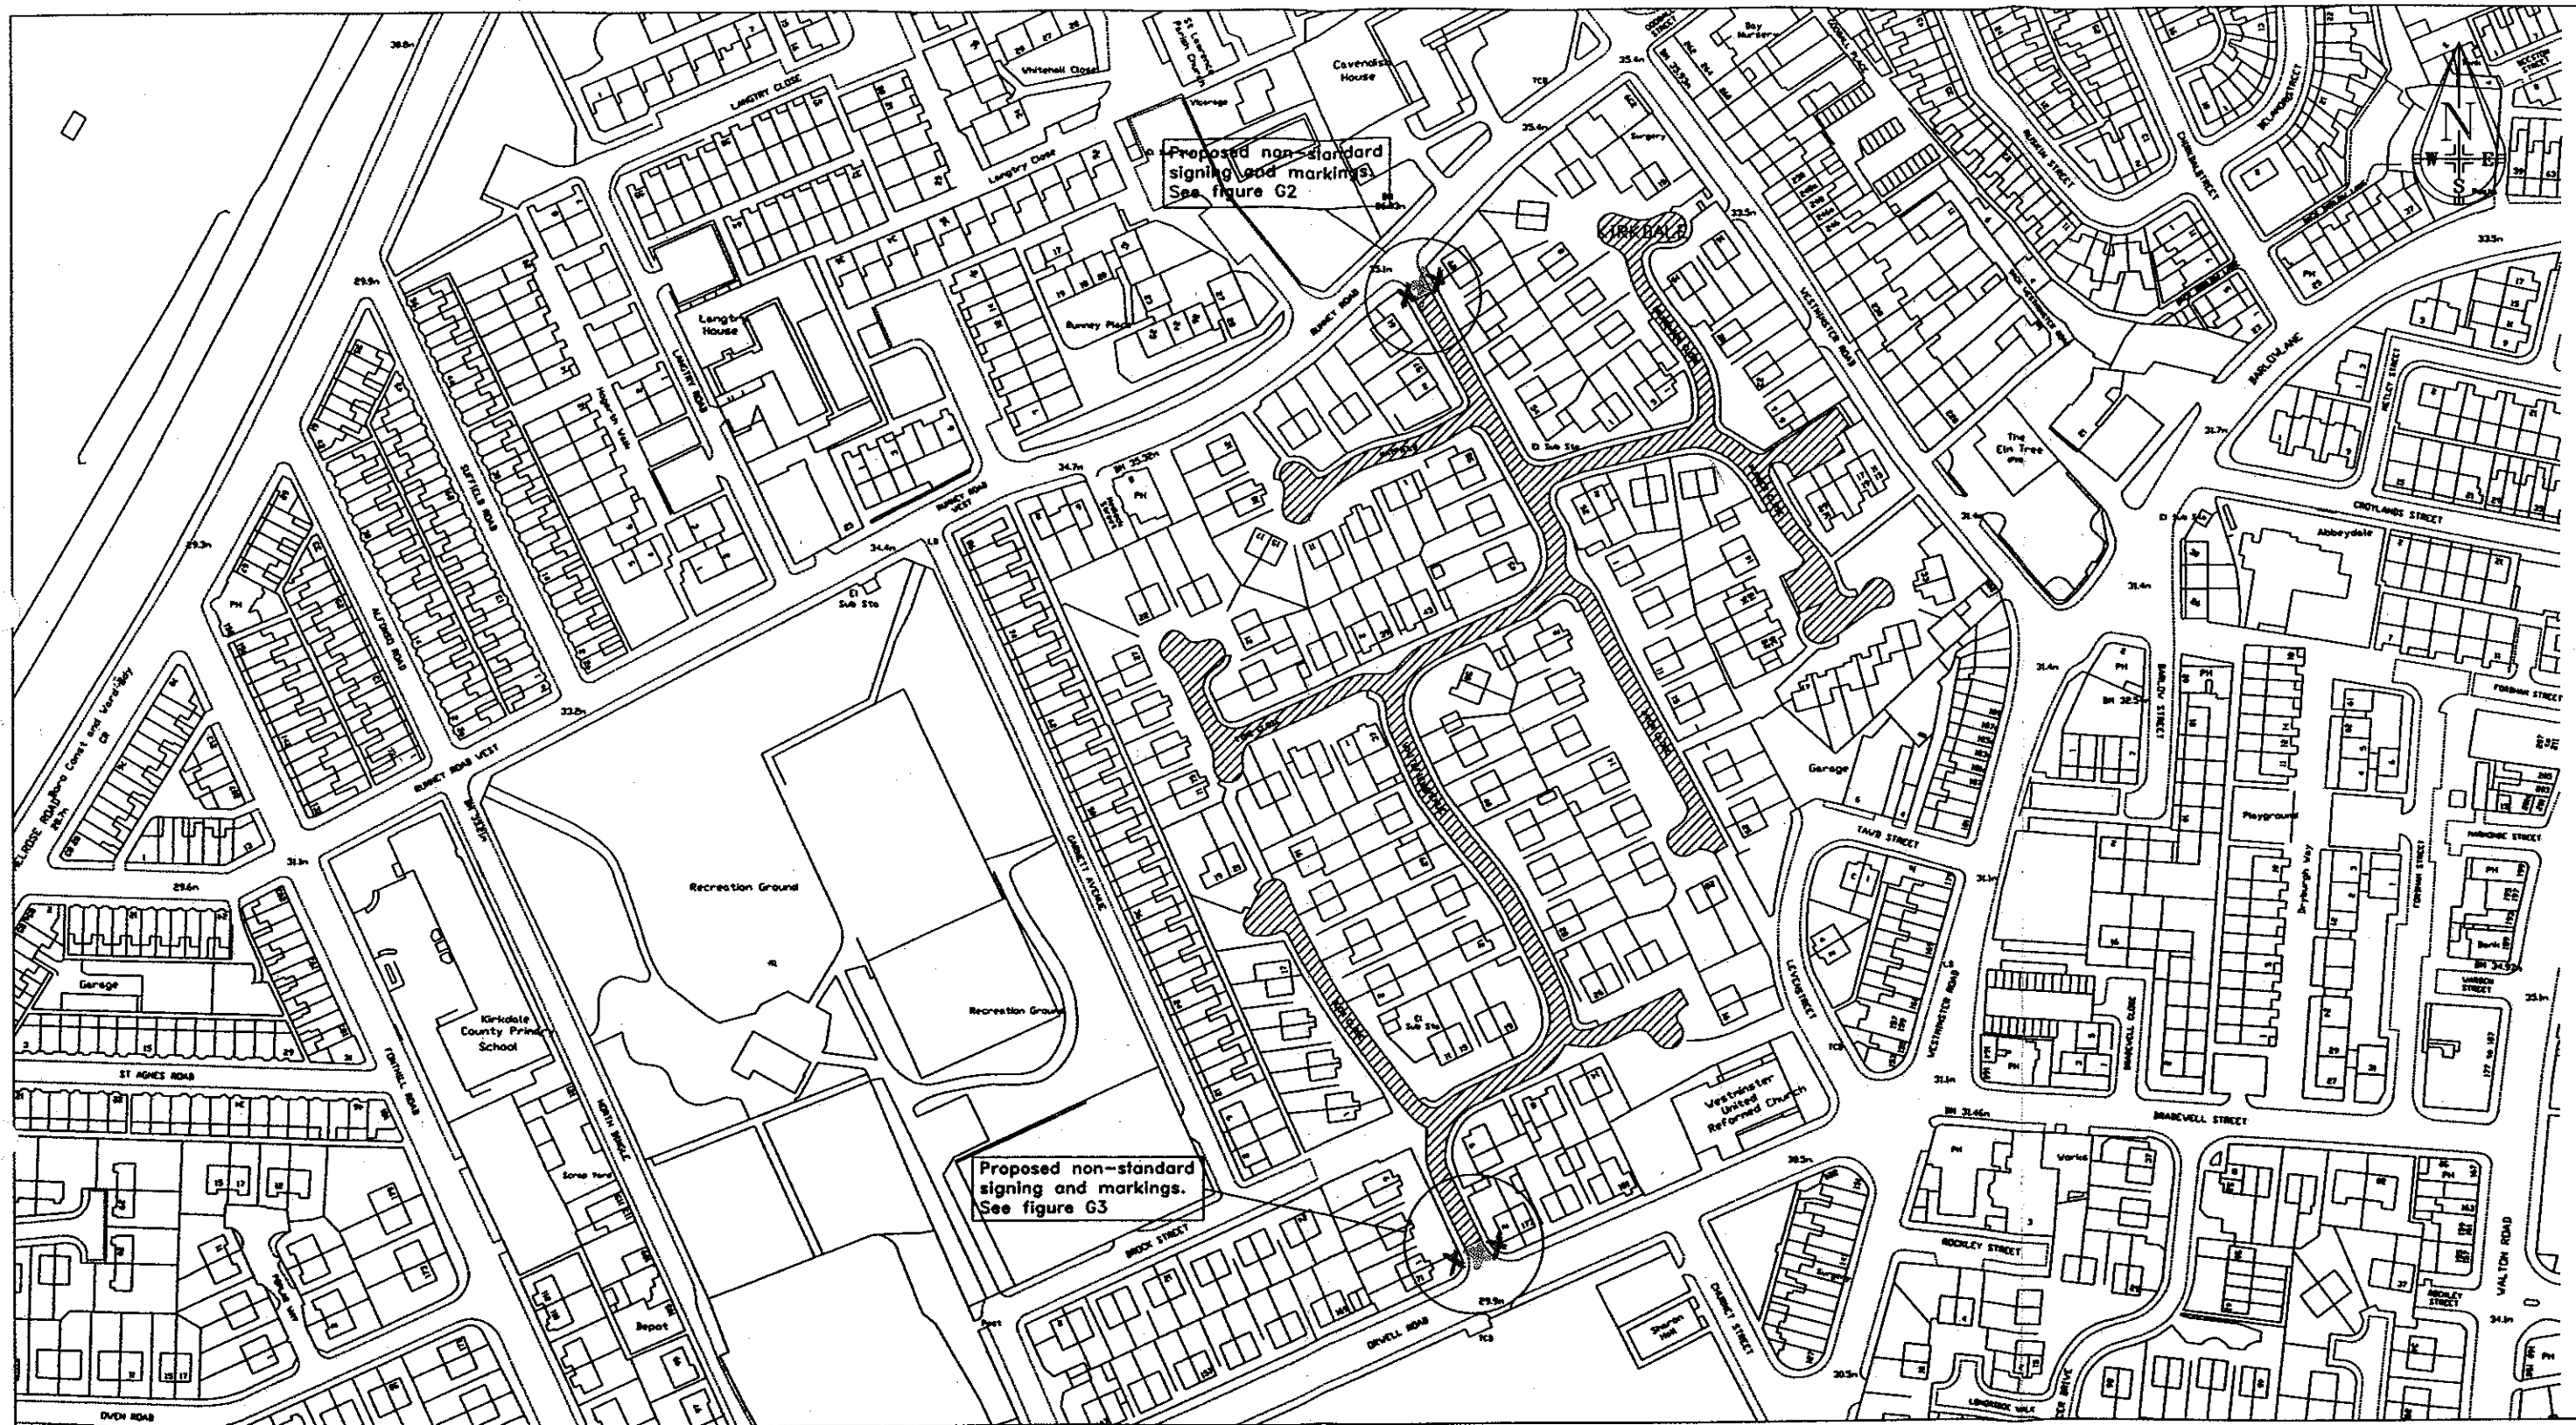

KEY:



Westminster Park Estate
Proposed Permit Parking Area (PPA)

REPRODUCED FROM (OR BASED ON) THE ORDNANCE SURVEY
MAPPING WITH THE PERMISSION OF THE CONTROLLER OF
HER MAJESTY'S STATIONERY OFFICE © CROWN COPYRIGHT.
UNAUTHORISED REPRODUCTION INFRINGES CROWN COPYRIGHT
AND MAY LEAD TO PROSECUTION OR CIVIL PROCEEDINGS.
LIVERPOOL CITY COUNCIL, LICENCE NUMBER LA076228.



**The City of Liverpool
Regeneration**

Drawing Status
PRELIMINARY

Other Ref: S:\DC\TP\1270\AREA-31
Scale: 1:2000 **OA3**

Title
**FIGURE G1
WESTMINSTER PARK ESTATE PPA**

	Survey	Drawn by	Designed	Checked	Approved
Initial	PP	DPA	PP	PP	ST
Date	07/02	07/02	07/02	07/02	07/02

Rev.

Addition/Amendment

By

Date

Design Consultancy



4th Floor Millennium House
60 Victoria Street Liverpool L1 6JD
Telephone 0151 233 4494




Martin Hutchinson BEng., CEng., MICE, MIMgt
Acting Divisional Manager, Design Consultancy


Drawing Number:

DC/TP/1270/ARUP FMPZ/AREA-31

Rev

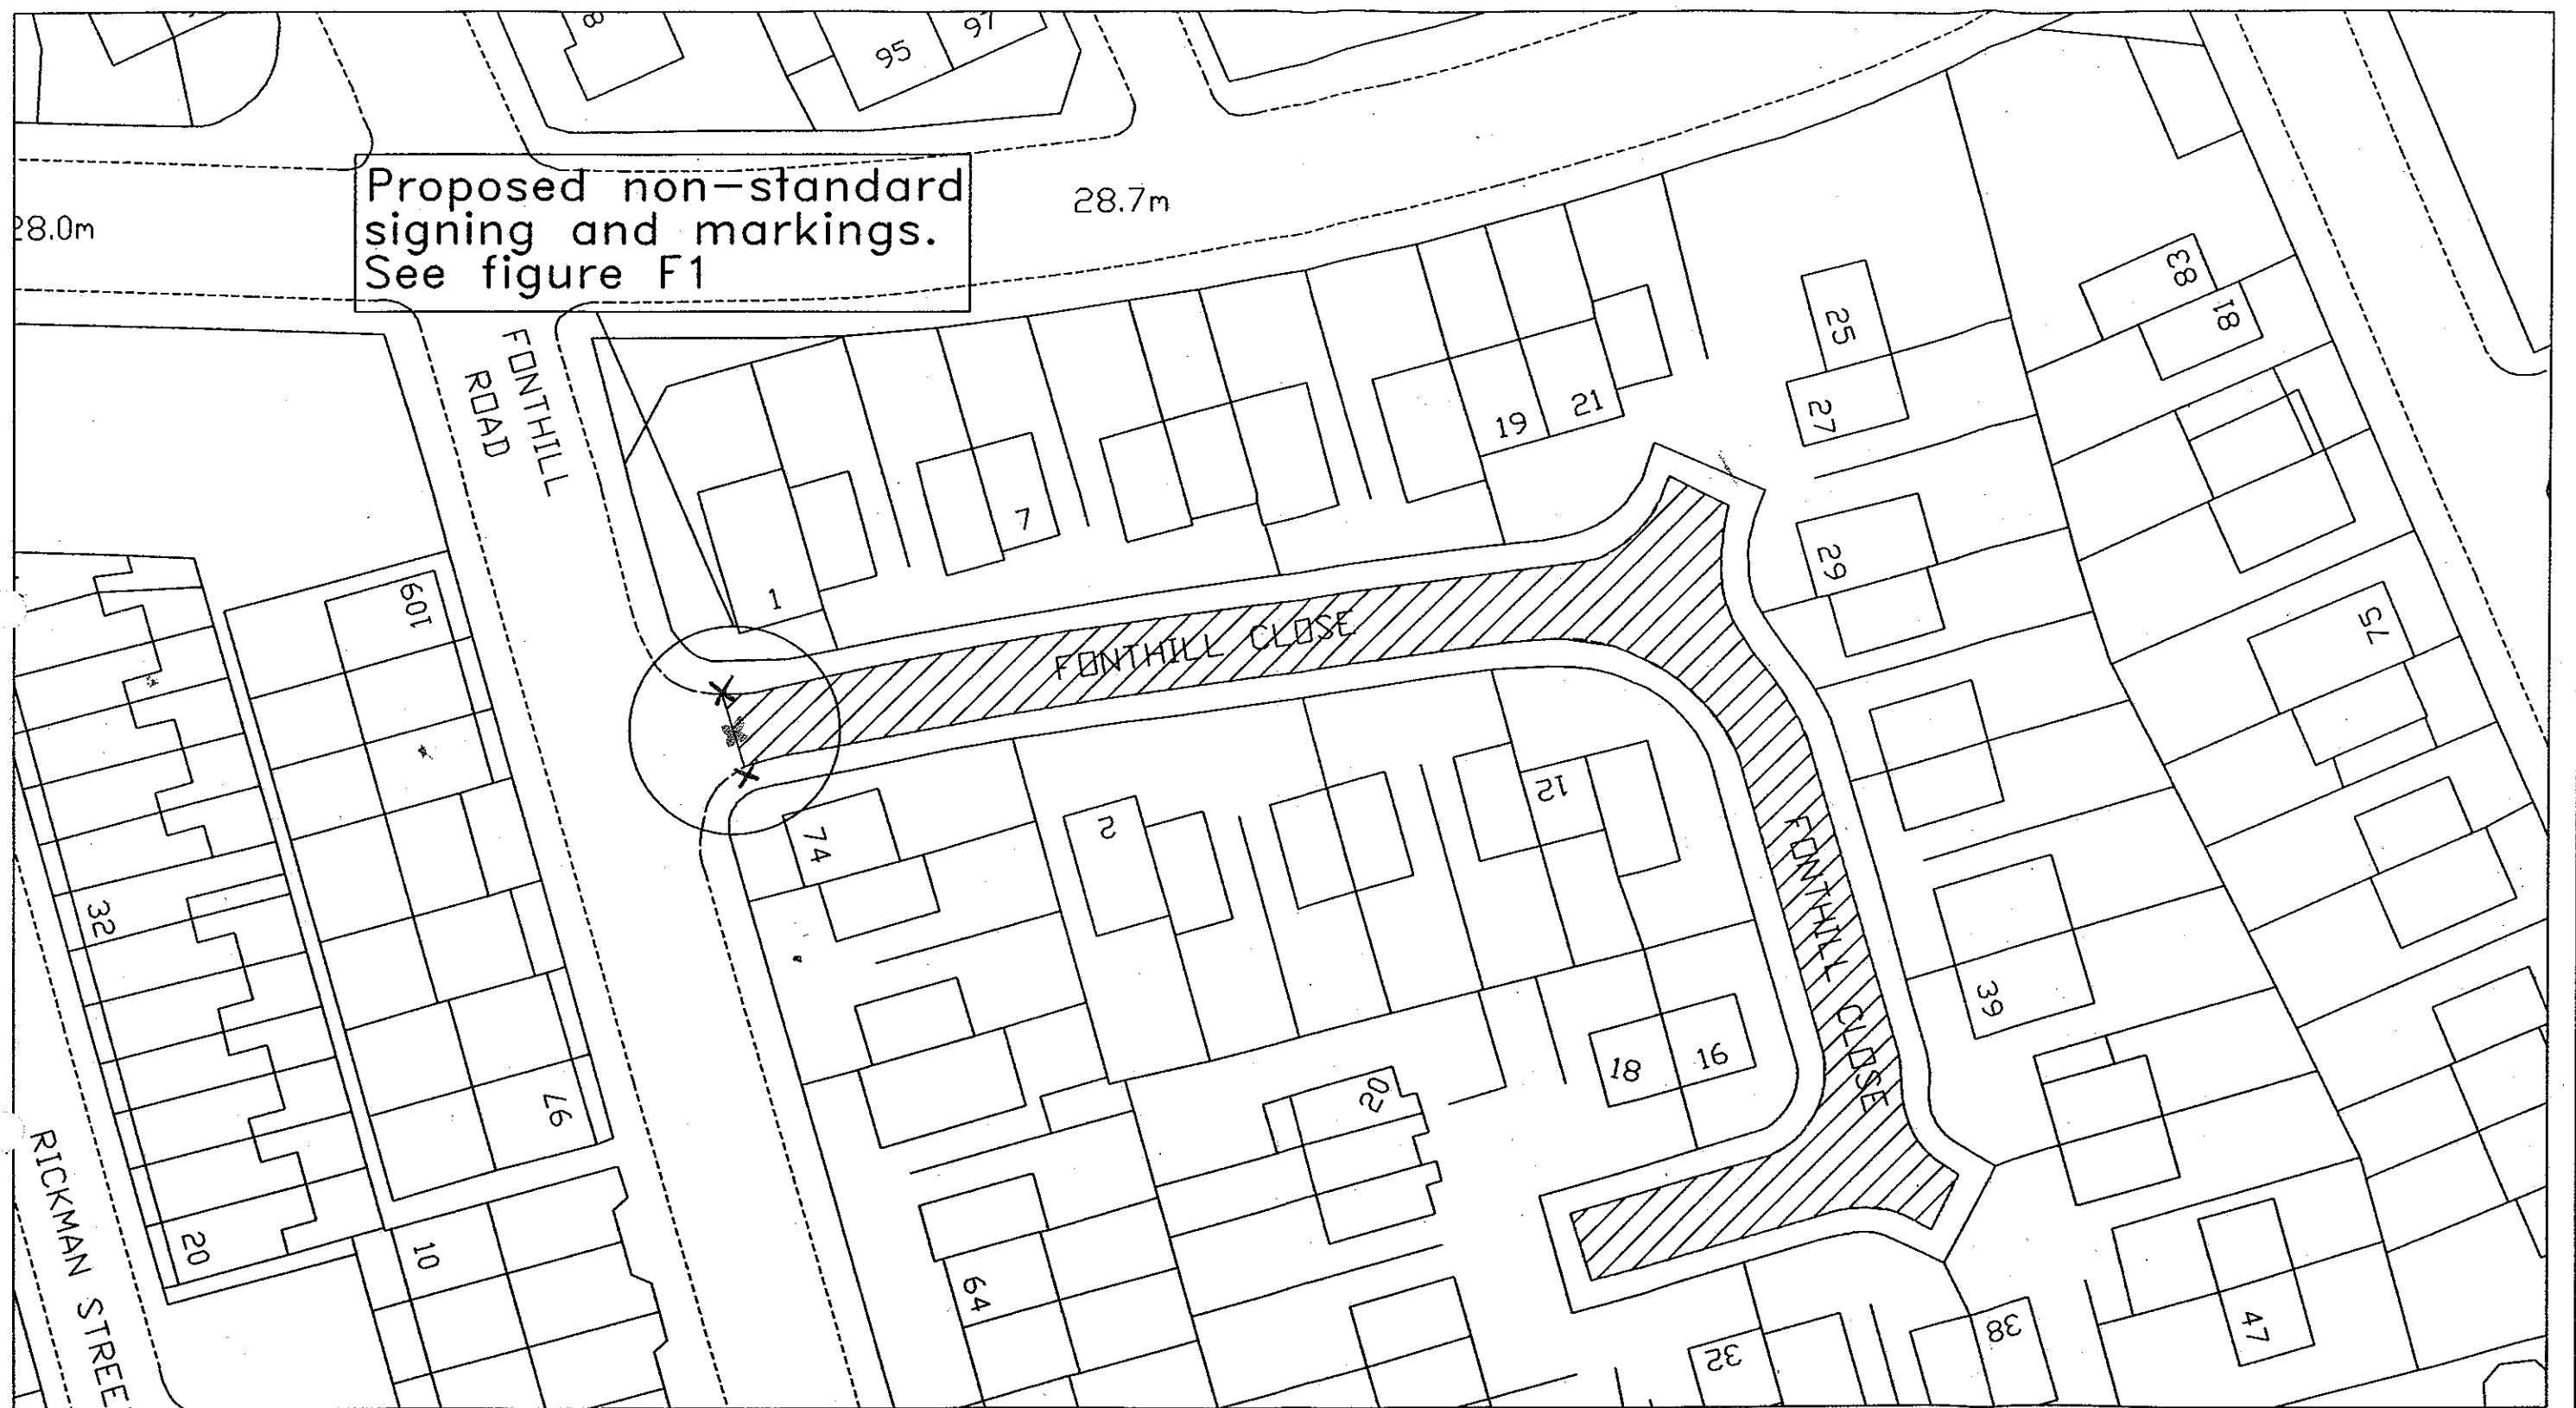

KEY:

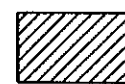

Fonthill Close

Proposed Permit Parking Area (PPA)

REPRODUCED FROM (OR BASED ON) THE ORDNANCE SURVEY
MAPPING WITH THE PERMISSION OF THE CONTROLLER OF
HER MAJESTY'S STATIONERY OFFICE © CROWN COPYRIGHT.
UNAUTHORISED REPRODUCTION INFRINGES CROWN COPYRIGHT
AND MAY LEAD TO PROSECUTION OR CIVIL PROCEEDINGS.
LIVERPOOL CITY COUNCIL, LICENCE NUMBER LA076228.



**The City of Liverpool
Regeneration**

Drawing Status
PRELIMINARY

Other Ref: S:\DC\TP\1270\AREA-30

Scale: 1:500

0A3

Title
**FIGURE F1
FONTHILL CLOSE PPA**

	Survey	Drawn by	Designed	Checked	Approved
Initial	PP	DPA	PP	PP	ST
Date	07/02	07/02	07/02	07/02	07/02

Rev. Addition/Amendment By Date




Design Consultancy

4th Floor Millennium House
60 Victoria Street Liverpool L1 6JD
Telephone 0151 233 4494

Martin Hutchinson BEng., CEng., MICE, MIMgt
Acting Divisional Manager, Design Consultancy

Drawing Number: DC/TP/1270/ARUP_FMPZ/AREA-30

Rev

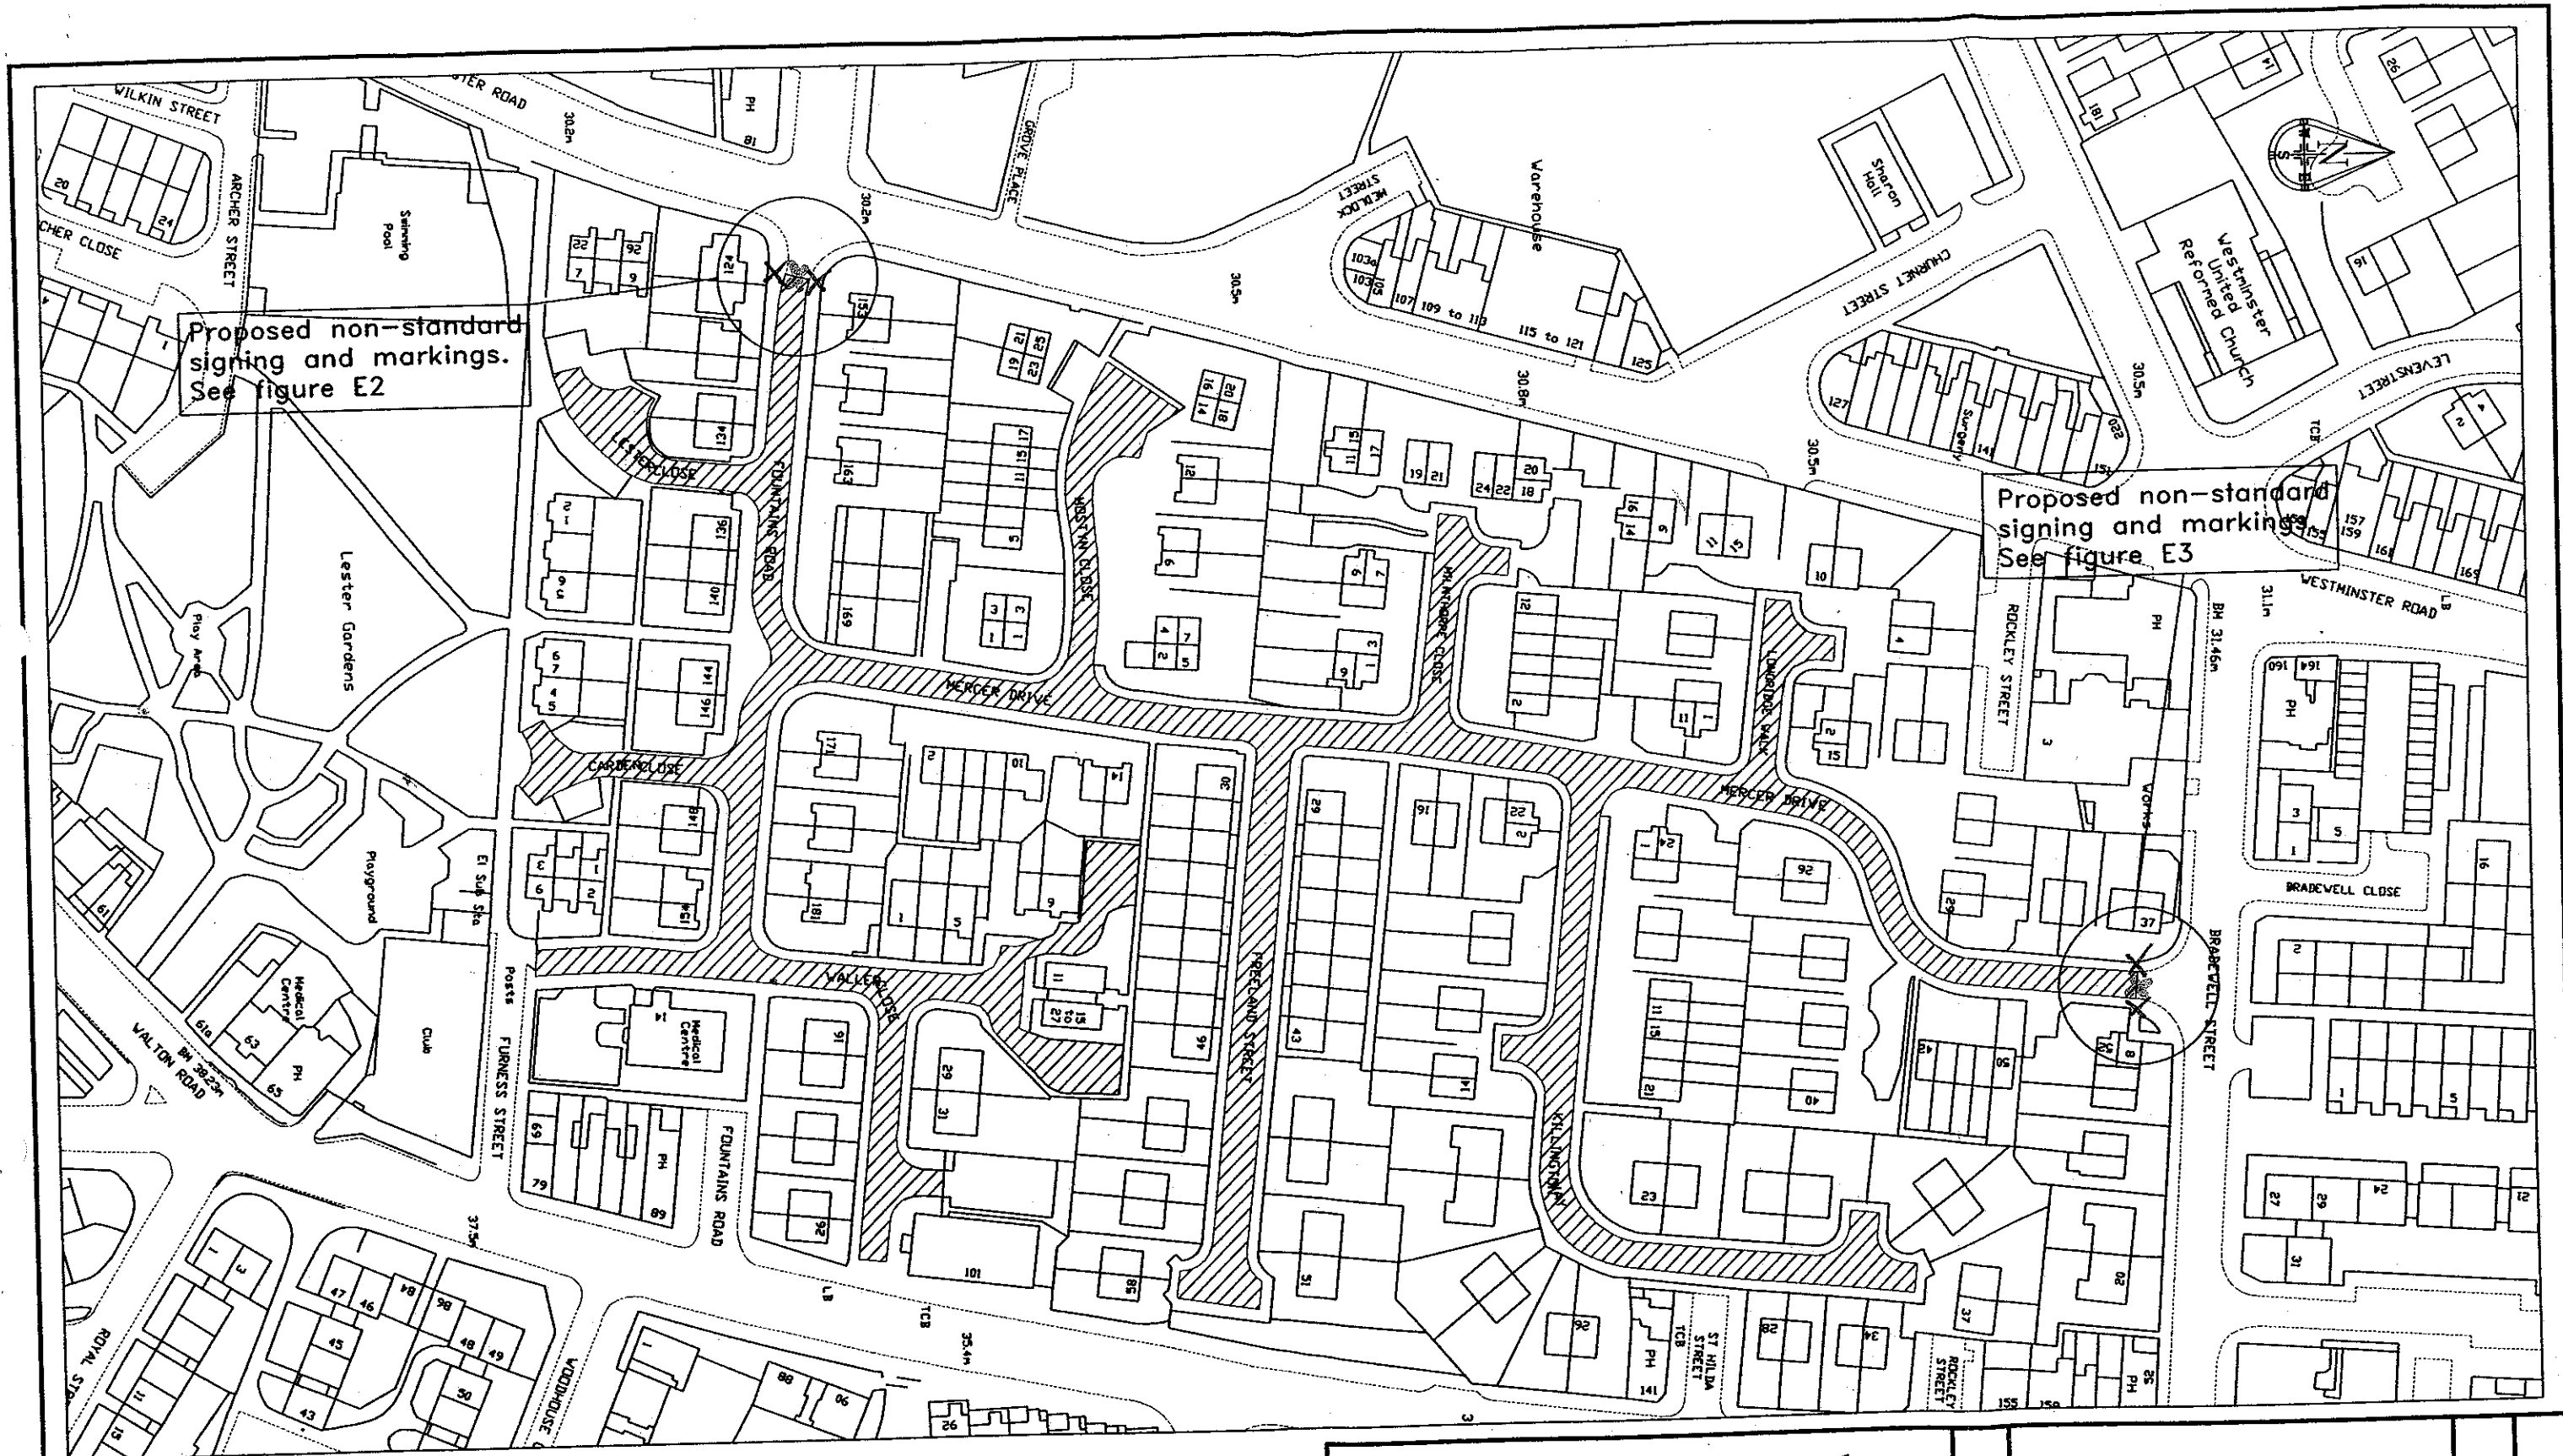

KEY:



Mercer Drive
Proposed Permit Parking Area (PPA)

REPRODUCED FROM (OR BASED ON) THE ORDNANCE SURVEY
MAPPING WITH THE PERMISSION OF THE CONTROLLER OF
HER MAJESTY'S STATIONERY OFFICE © CROWN COPYRIGHT.
UNAUTHORISED REPRODUCTION INFRINGES CROWN COPYRIGHT
AND MAY LEAD TO PROSECUTION OR CIVIL PROCEEDINGS.
LIVERPOOL CITY COUNCIL, LICENCE NUMBER LA076228.



The City of Liverpool
Regeneration

Drawing Status
PRELIMINARY

Other Ref: S:\DC\TP\1270\AREA-28
Scale: 1:1250

Title
FIGURE E1
FOUNTAINS ROAD/MERCER DRIVE PPA's

	Survey	Drawn by	Designed	Checked	Approved
Initial	PP	DPA	PP	PP	ST
Date	07/02	07/02	07/02	07/02	07/02

Rev. Addition/Amendment By Date




Design Consultancy

4th Floor Millennium House
60 Victoria Street Liverpool L1 6JD
Telephone 0151 233 4494

Martin Hutchinson BEng., CEng., MICE, MIMgt
Acting Divisional Manager, Design Consultancy

Drawing Number: DC/TP/1270/ARUP FMPZ/AREA-28

Rev

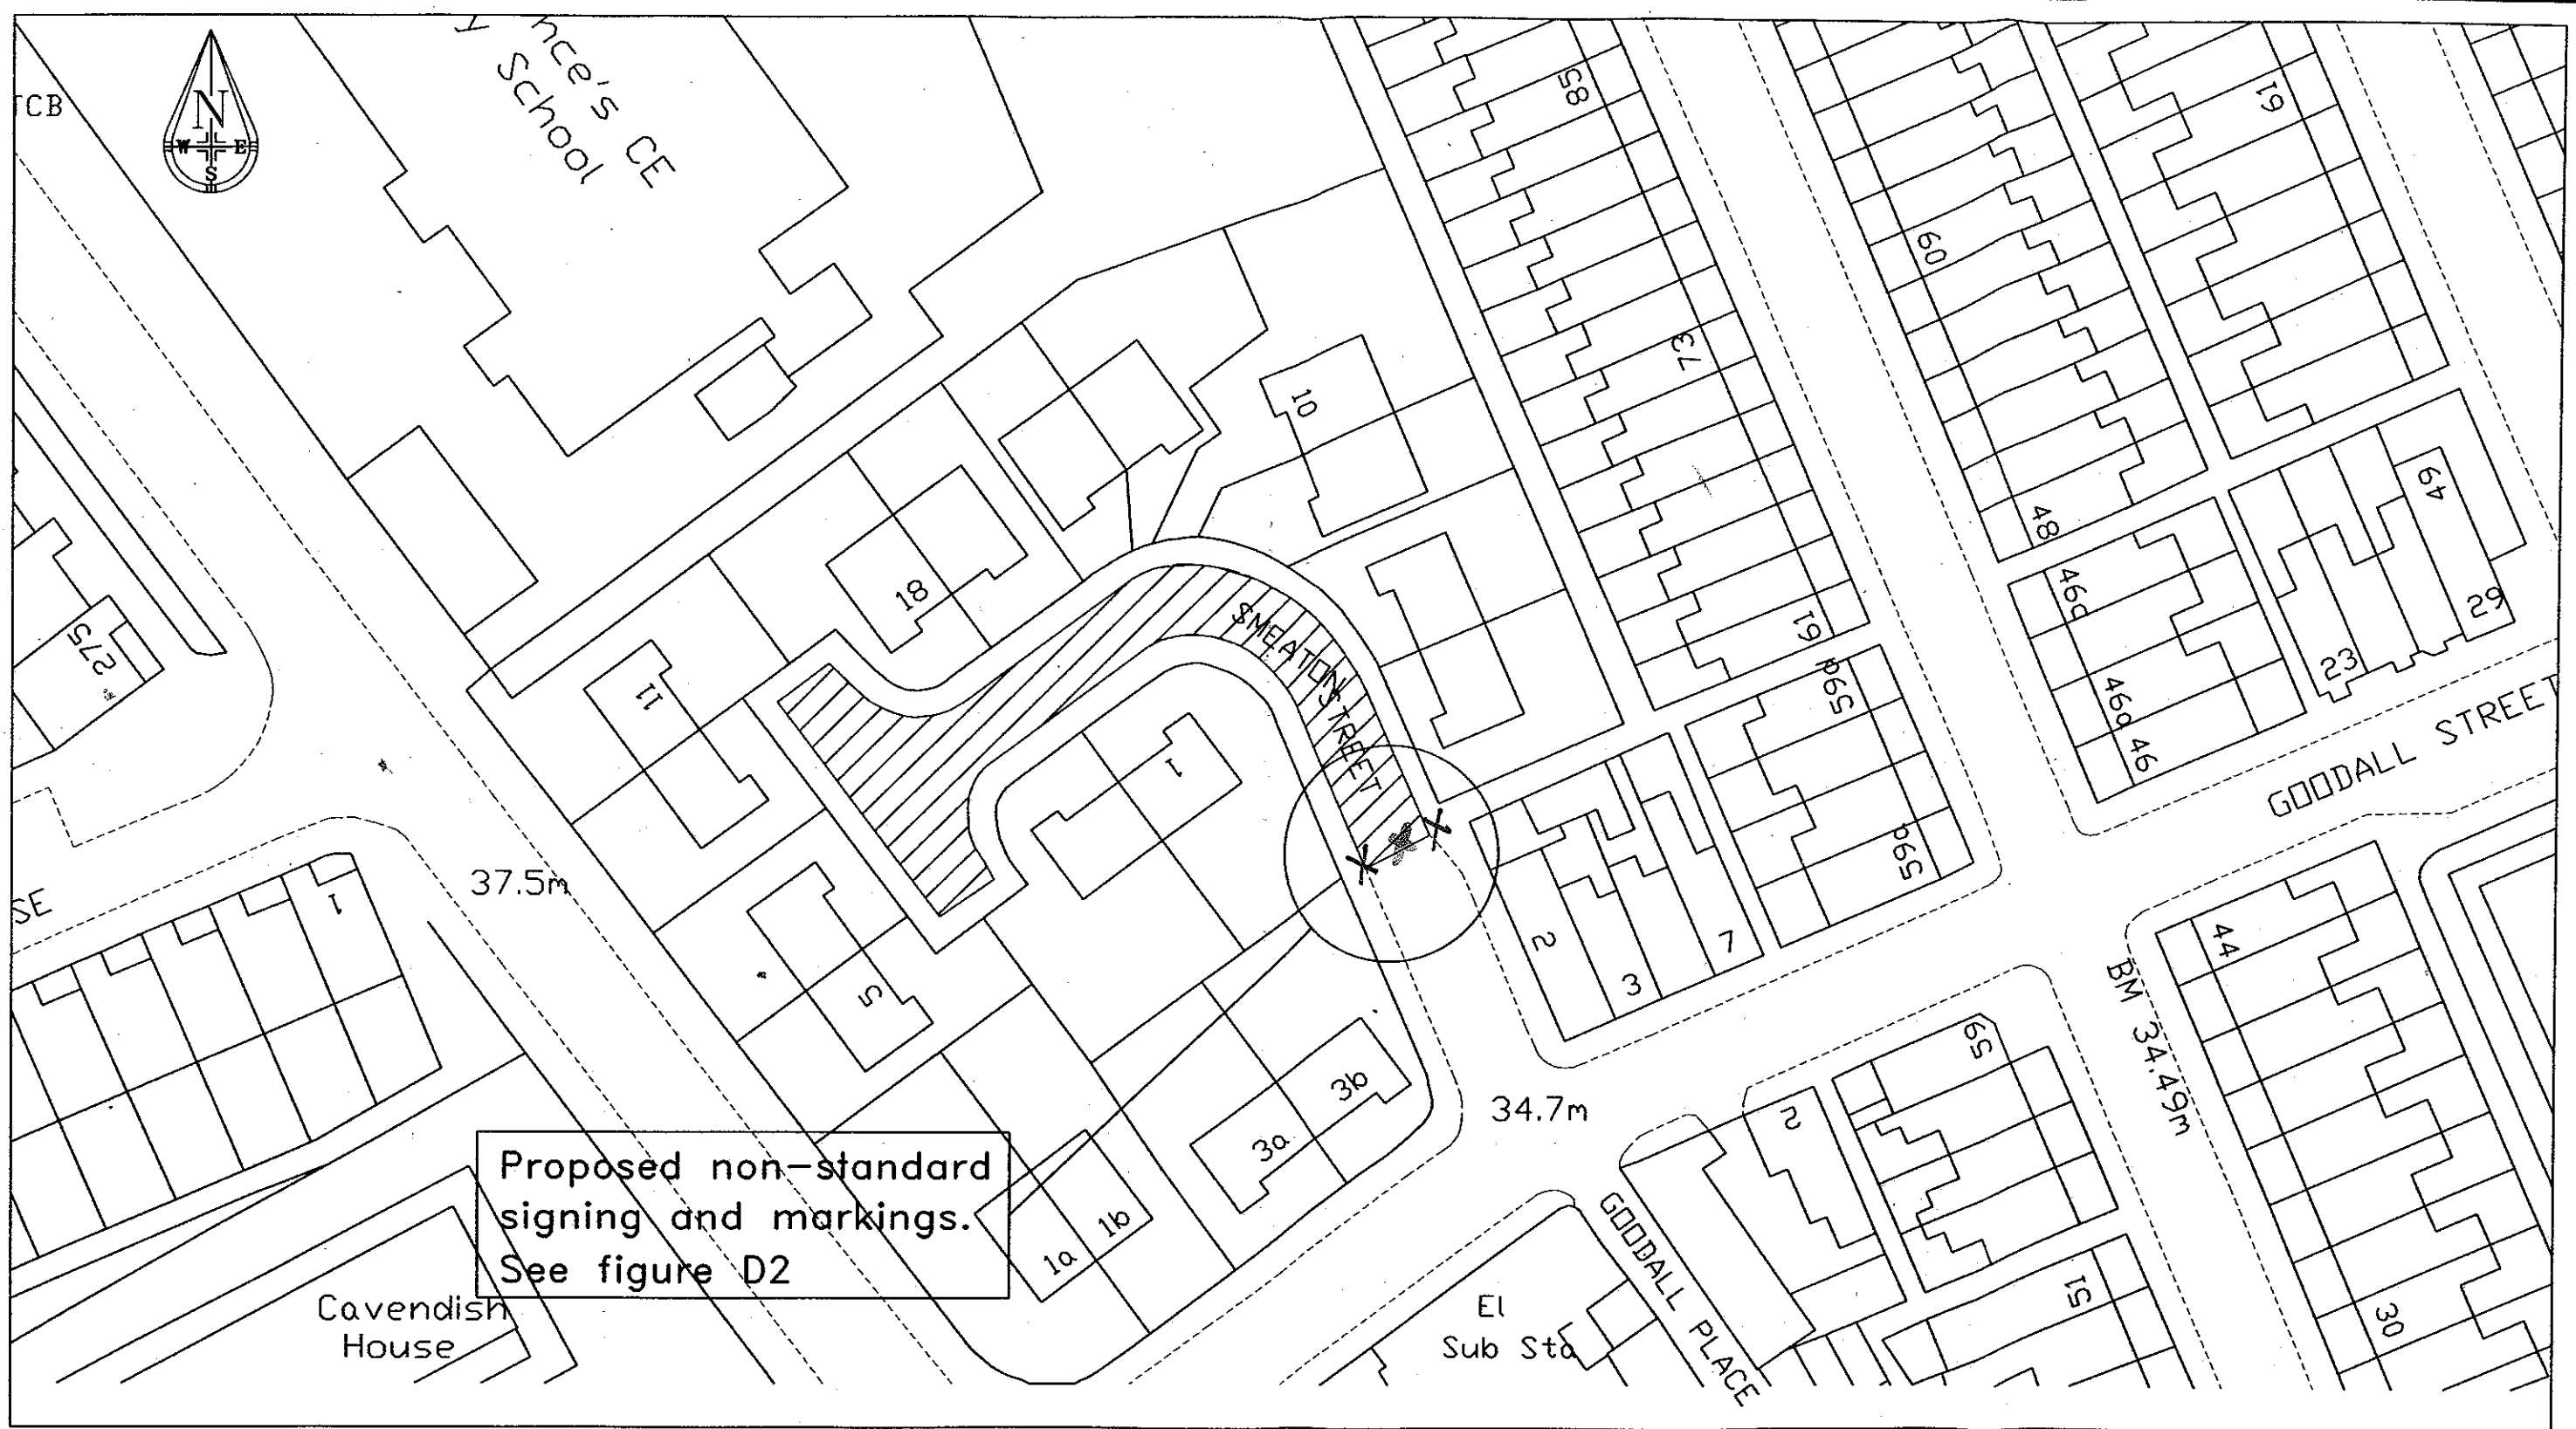

KEY:



Smeaton Street
Proposed Permit Parking Area (PPA)

REPRODUCED FROM (OR BASED ON) THE ORDNANCE SURVEY
MAPPING WITH THE PERMISSION OF THE CONTROLLER OF
HER MAJESTY'S STATIONERY OFFICE © CROWN COPYRIGHT.
UNAUTHORISED REPRODUCTION INFRINGES CROWN COPYRIGHT
AND MAY LEAD TO PROSECUTION OR CIVIL PROCEEDINGS.
LIVERPOOL CITY COUNCIL, LICENCE NUMBER LA076228.



**The City of Liverpool
Regeneration**

Drawing Status
PRELIMINARY

Other Ref: S:\DC\TP\1270\AREA-23
Scale: 1:500

Title
**FIGURE D1
SMEATON STREET PPA**

	Survey	Drawn by	Designed	Checked	Approved
Initial	PP	DPA	PP	PP	ST
Date	07/02	07/02	07/02	07/02	07/02

Rev. Addition/Amendment By Date




Design Consultancy

4th Floor Millennium House
60 Victoria Street Liverpool L1 6JD
Telephone 0151 233 4494

Martin Hutchinson BEng., CEng., MICE, MIMgt
Acting Divisional Manager, Design Consultancy

Drawing Number: DC/TP/1270/ARUP FMPZ/AREA-23 Rev

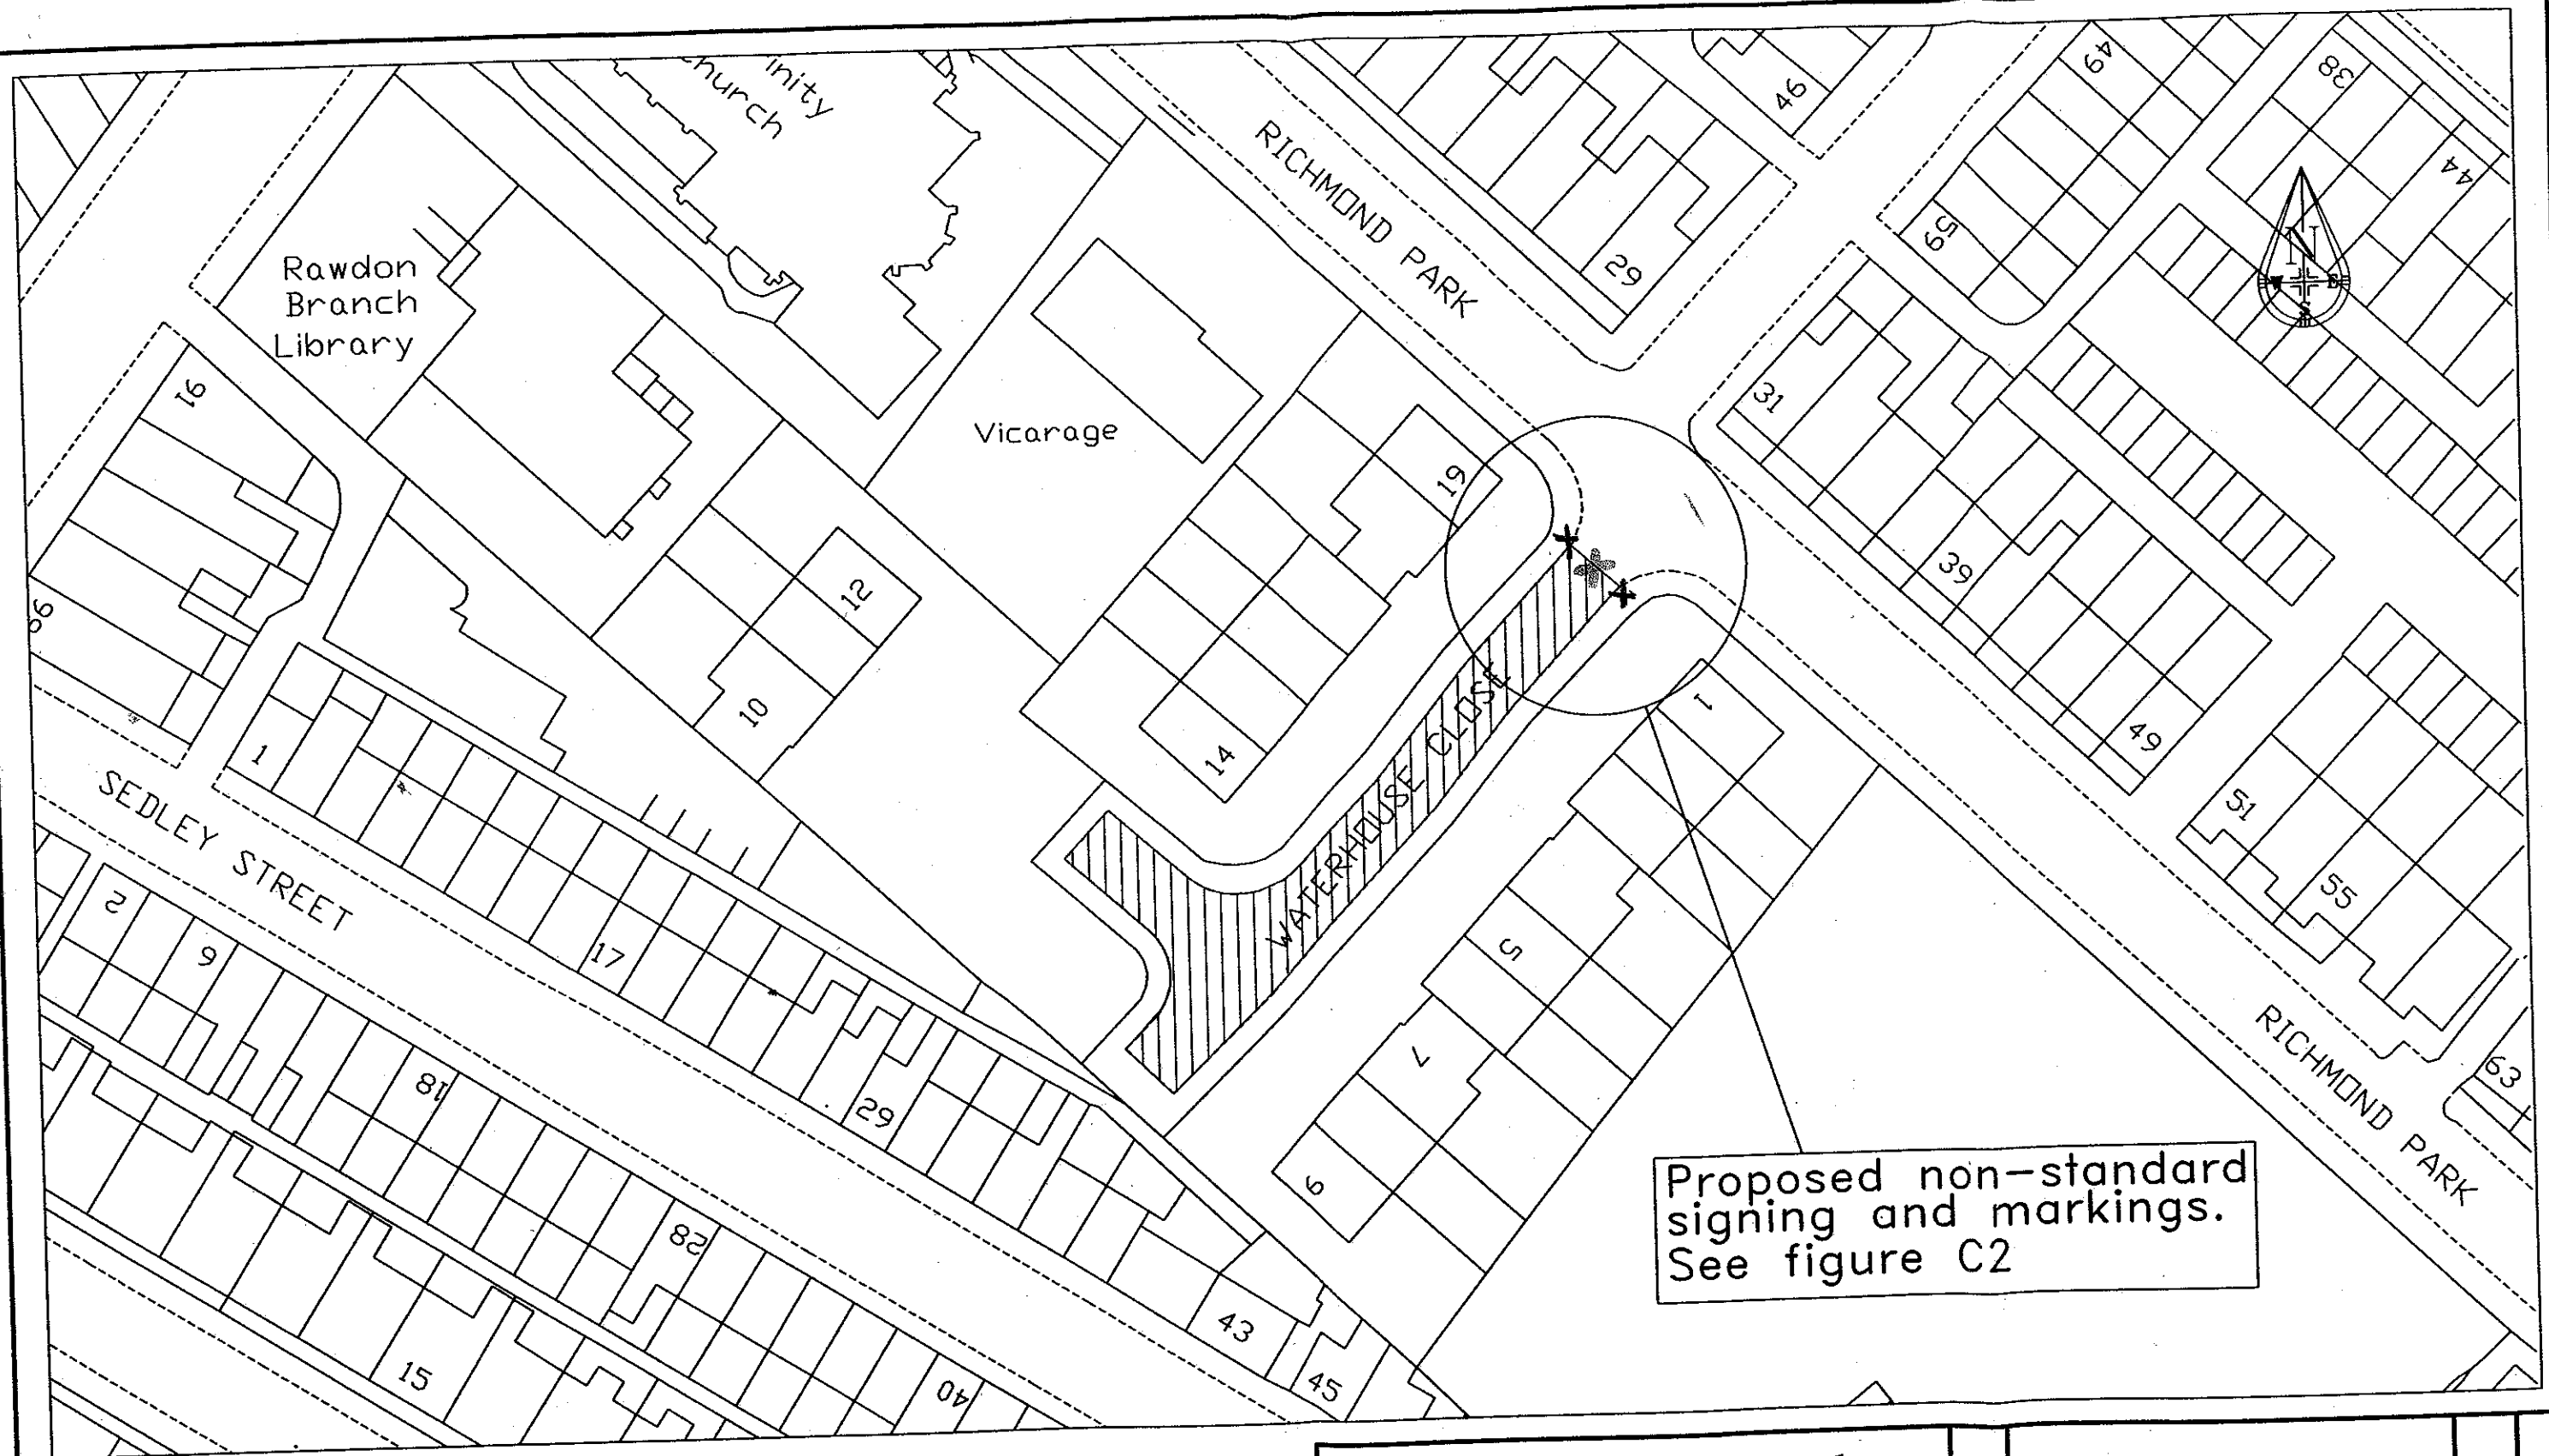


KEY:


-  Waterhouse Close
-  Proposed Permit Parking Area (PPA)

REPRODUCED FROM (OR BASED ON) THE ORDNANCE SURVEY
 MAPPING WITH THE PERMISSION OF THE CONTROLLER OF
 HER MAJESTY'S STATIONERY OFFICE © CROWN COPYRIGHT.
 UNAUTHORISED REPRODUCTION INFRINGES CROWN COPYRIGHT
 AND MAY LEAD TO PROSECUTION OR CIVIL PROCEEDINGS.
 LIVERPOOL CITY COUNCIL, LICENCE NUMBER LA076228.

 The City of Liverpool Regeneration		Design Consultancy 4th Floor Millennium House 60 Victoria Street Liverpool L1 6JD Telephone 0151 233 4494	
Drawing Status: PRELIMINARY		Other Ref: S:\DC\TP\1270\AREA-9A Scale: 1:500 0A3	
Title: FIGURE C1 WATERHOUSE CLOSE PPA			
Initial	Survey	Drawn by	Designed
Date	PP	DPA	PP
	07/02	07/02	07/02
			Checked
			PP
			07/02
			Approved
			ST
			07/02
Drawing Number: DC/TP/1270/ARUP FMPZ/AREA-9A			Rev

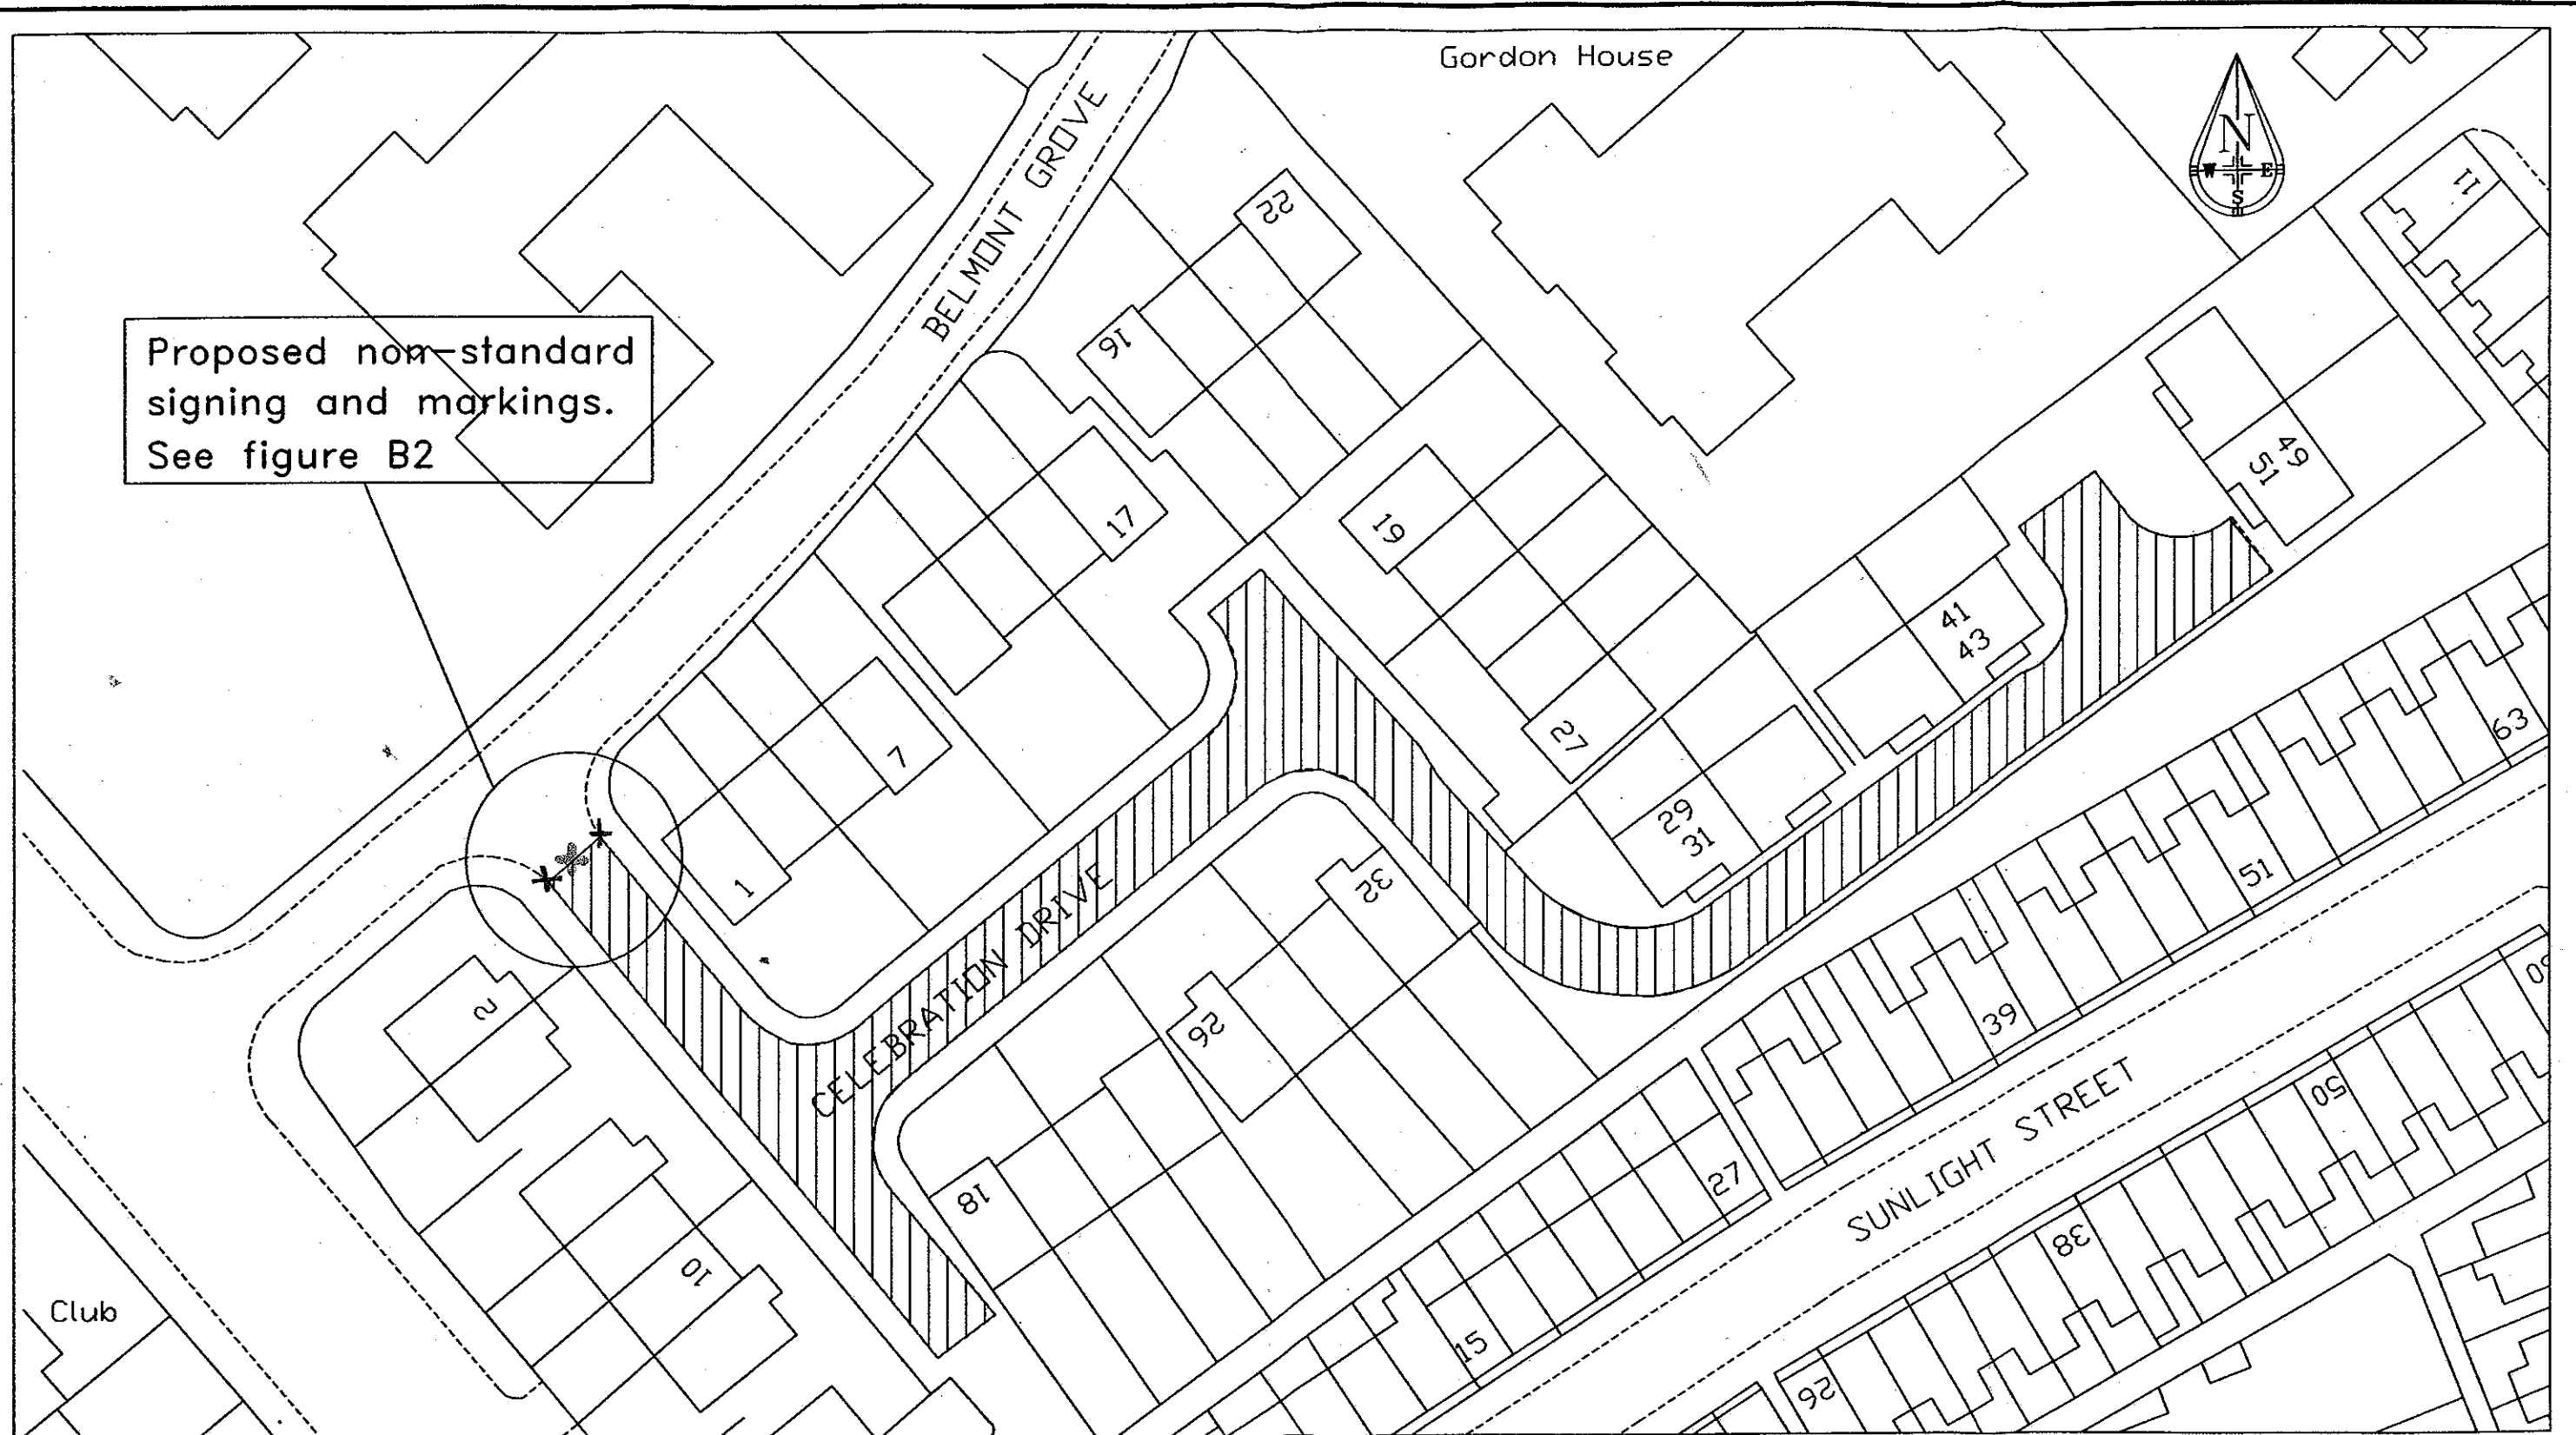

KEY:

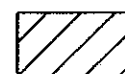 Celebration Drive
 Proposed Permit Parking Area (PPA)

REPRODUCED FROM (OR BASED ON) THE ORDNANCE SURVEY
 MAPPING WITH THE PERMISSION OF THE CONTROLLER OF
 HER MAJESTY'S STATIONERY OFFICE © CROWN COPYRIGHT.
 UNAUTHORISED REPRODUCTION INFRINGES CROWN COPYRIGHT
 AND MAY LEAD TO PROSECUTION OR CIVIL PROCEEDINGS.
 LIVERPOOL CITY COUNCIL, LICENCE NUMBER LA076228.



**The City of Liverpool
 Regeneration**

Drawing Status
PRELIMINARY

Other Ref: S:\DC\TP\1270\AREA-9B
 Scale: 1:500 **0A3**

Title
**FIGURE B1
 CELEBRATION DRIVE PPA**

	Survey	Drawn by	Designed	Checked	Approved
Initial	PP	DPA	PP	PP	ST
Date	07/02	07/02	07/02	07/02	07/02

Rev.	Addition/Amendment	By	Date
------	--------------------	----	------

Design Consultancy




4th Floor Millennium House
 60 Victoria Street Liverpool L1 6JD
 Telephone 0151 233 4494



Martin Hutchinson BEng., CEng., MICE, MIMgt
 Acting Divisional Manager, Design Consultancy

Drawing Number: DC/TP/1270/ARUP FMPZ/AREA-9B	Rev
---	-----

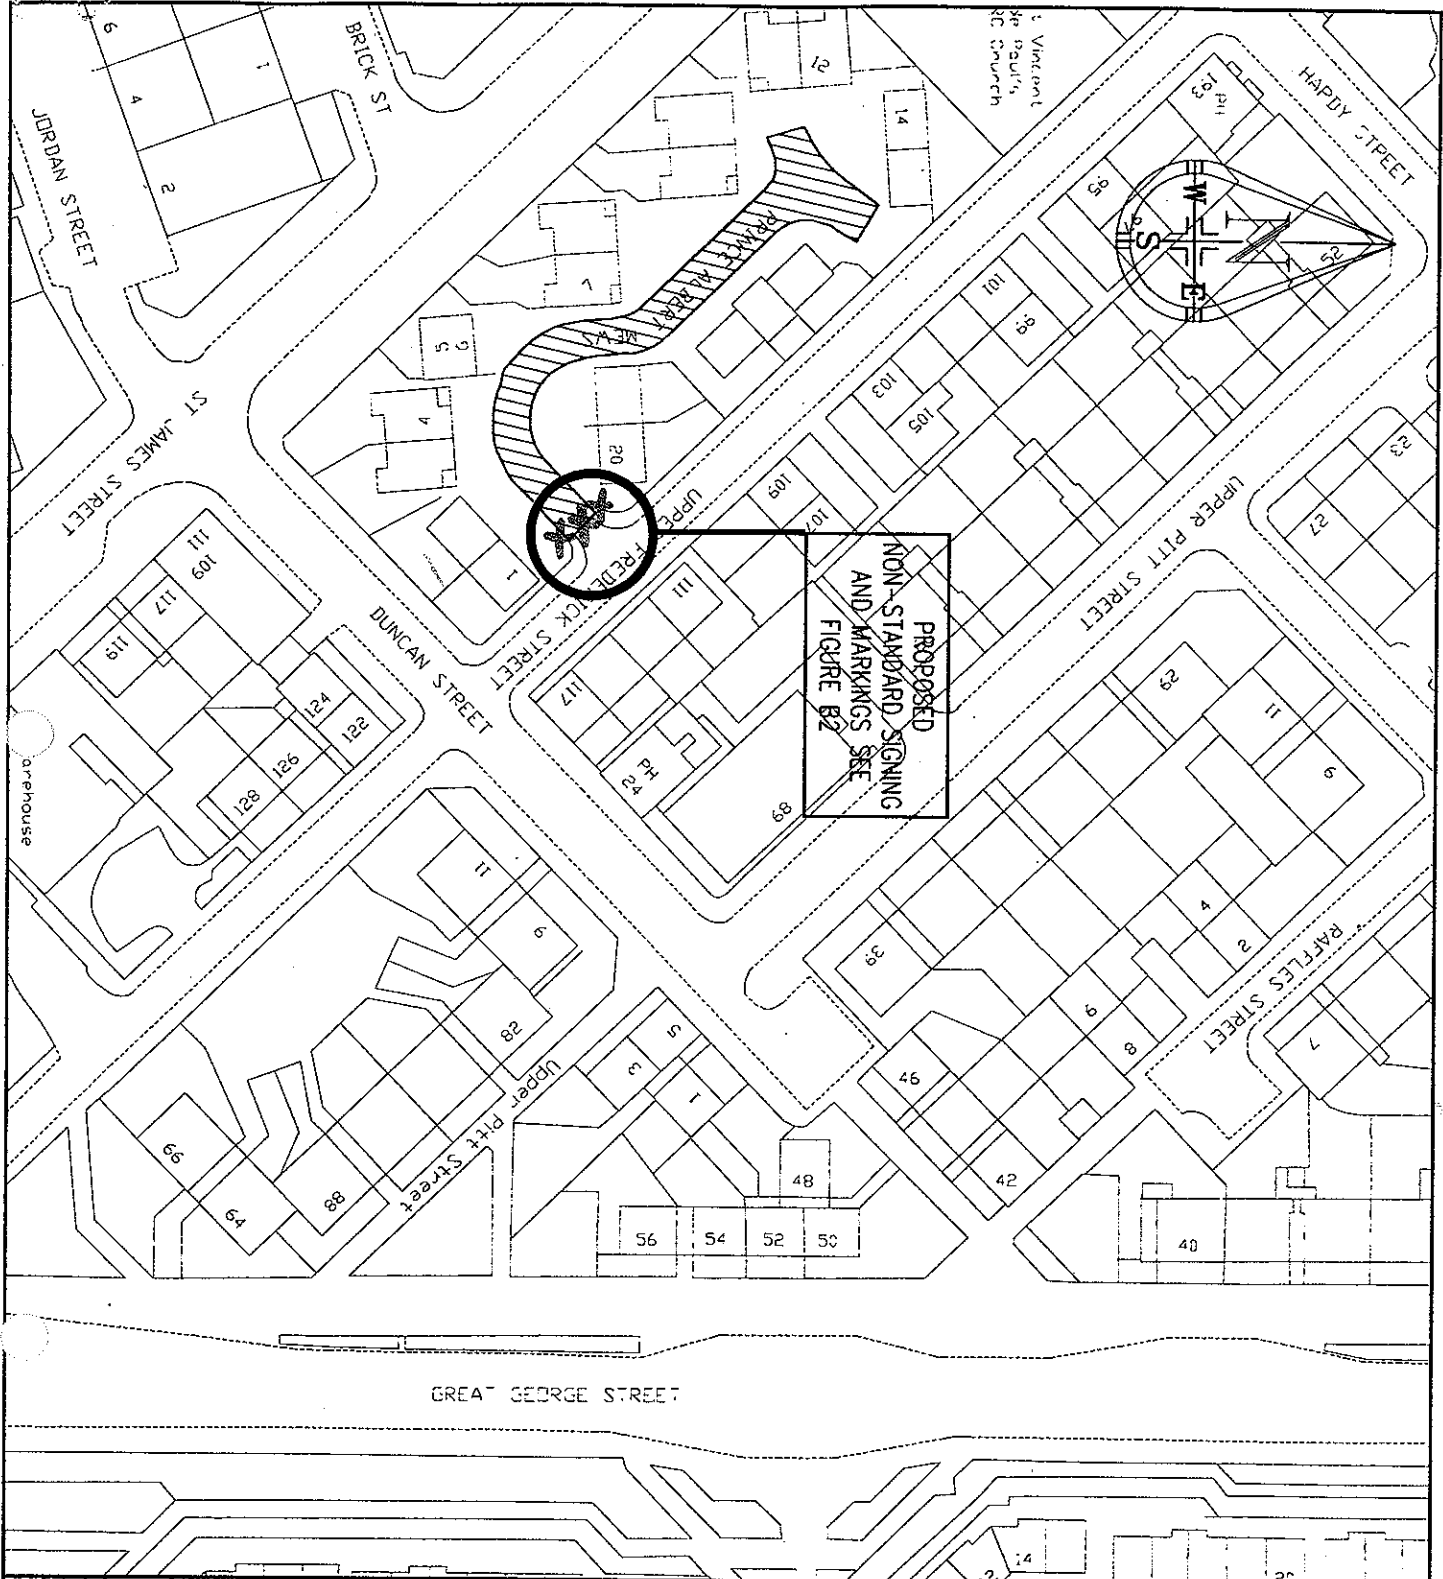


REPRODUCED FROM (OR BASED ON) THE ORDNANCE SURVEY MAPS WITH THE PERMISSION OF THE CONTROLLER OF HER MAJESTY'S STATIONERY OFFICE. ALL RIGHTS RESERVED. UNAUTHORISED REPRODUCTION IN WHOLE OR IN PART IS PROHIBITED AND MAY LEAD TO PROSECUTION OF CIVIL PROCEEDINGS. LIVERPOOL CITY COUNCIL, LICENCE NUMBER L1076228.

PROPOSED PERMIT
PARKING AREA

Department for Transport
Date **23 MAY 2003**
No. **GL6/2/132(Pt1)-6**

Rev.	Addition/Amendment	By	Date

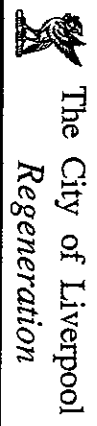


The City of Liverpool
Regeneration

Design Consultancy

4th Floor, Kingsway House
Heron Garden, Liverpool L69 2JL
Telephone 0151 225 4037
Fax 0151 225 4035
Martin Hutchinson BEng, CEng, JICE, JIMet
Acting Divisional Manager, Design Consultancy

Drawing Status
PRELIMINARY
Scale 1:1000
Other Ref: 5/10/11/12/2533/

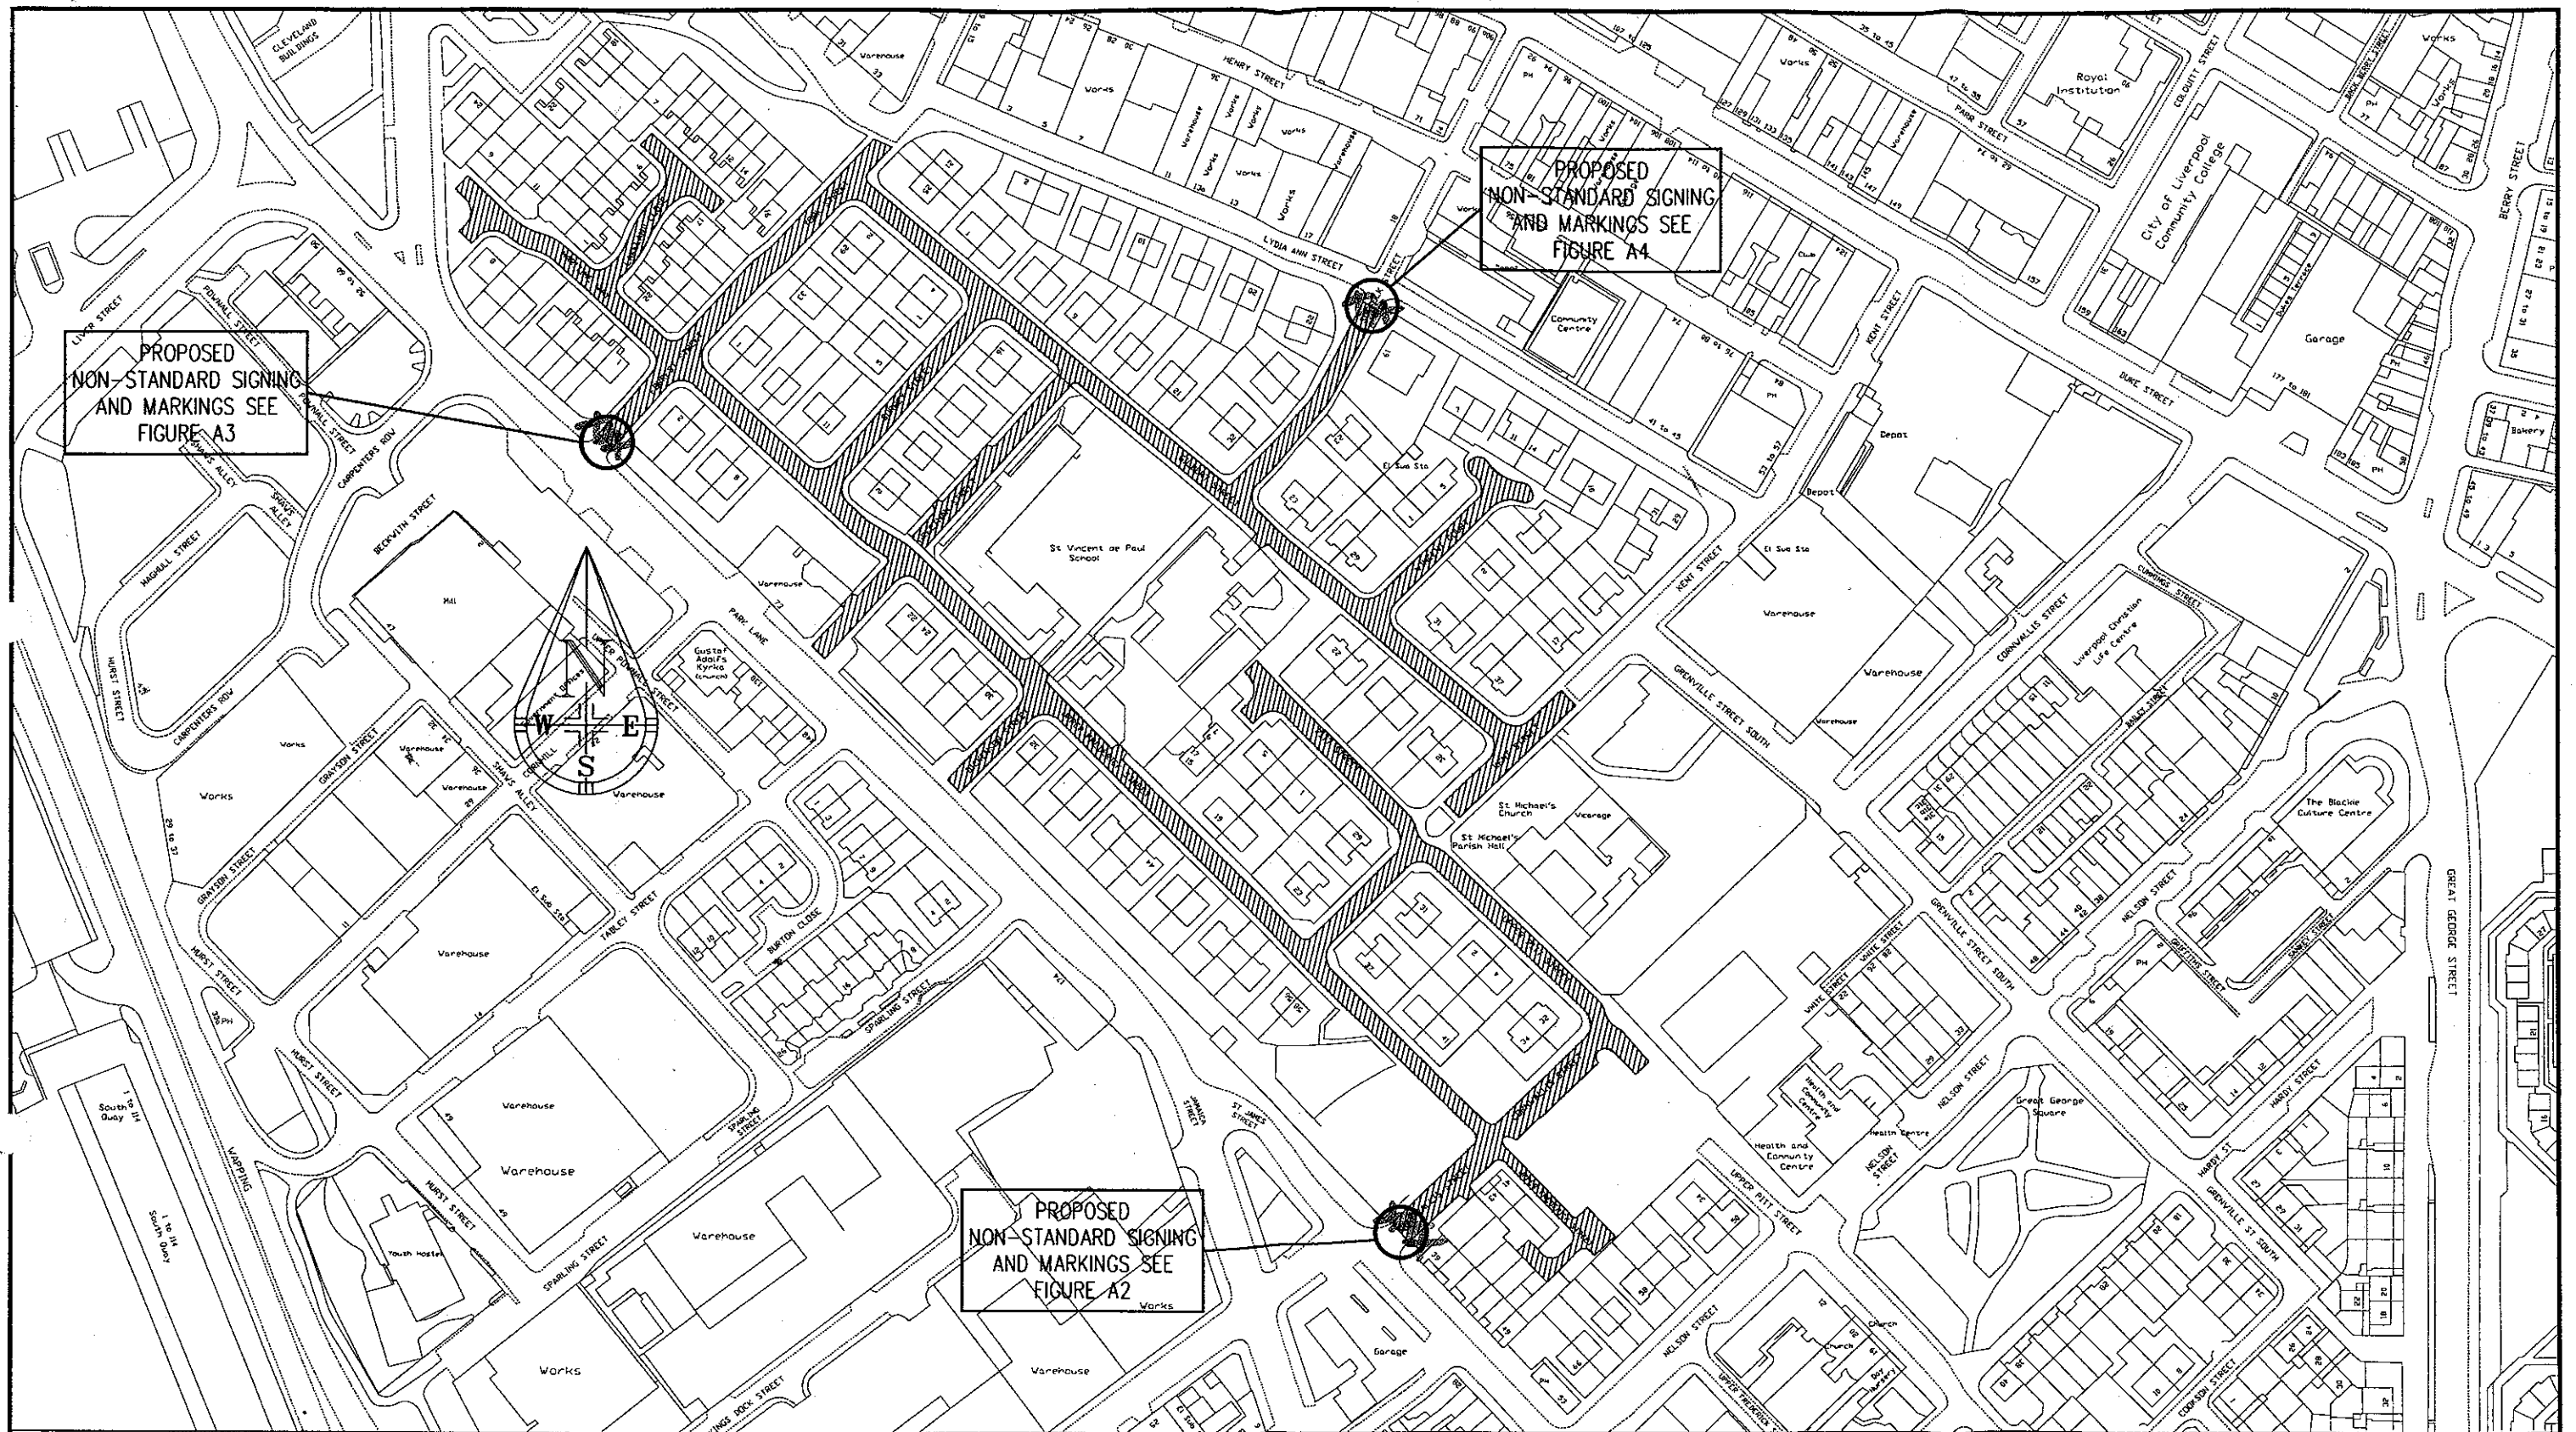

PROPOSED PERMIT PARKING AREA

REPRODUCED FROM (OR BASED ON) THE ORDNANCE SURVEY
 MAPPING WITH THE PERMISSION OF THE CONTROLLER OF
 HER MAJESTY'S STATIONERY OFFICE © CROWN COPYRIGHT.
 UNAUTHORISED REPRODUCTION INFRINGES CROWN COPYRIGHT
 AND MAY LEAD TO PROSECUTION OR CIVIL PROCEEDINGS.
 LIVERPOOL CITY COUNCIL, LICENCE NUMBER LA076228.



The City of Liverpool
 Regeneration

Drawing Status
 PRELIMINARY

Other Ref: S:\DC\TP\1179\12_10_A1
 Scale: 1:2000

Title
 FIGURE A1
 CORNWALLIS AREA

	Survey	Drawn by	Designed	Checked	Approved
Initial	MG	JMc	MG	SS	JM
Date	11/02	11/02	11/02	11/02	11/02

Rev. Addition/Amendment By Date

Design Consultancy



4th Floor Kingsway House
 Hatton Garden Liverpool L69 2DH
 Telephone 0151 225 4037
 Fax 0151 225 4053



Martin Hutchinson BEng., CEng., MICE, MIMgt
 Acting Divisional Manager, Design Consultancy

Drawing Number:
 DC/TP/1179/CORNWALLIS AREA


Rev

Date **23 MAY 2003**

No. **GT46/2/32(Pt1)-5**

Colours: White background
Black legend & border
White 'P' symbol on blue tile

SignPlot v1.20

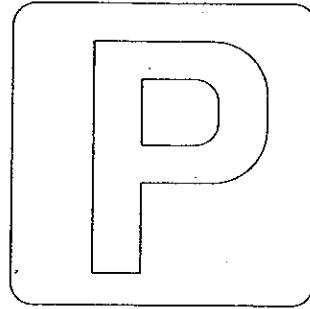

Resident permit
parking only
past this point

1 Aug - 31 May

Mon - Fri

5 - 10 pm

Sat & Sun

10 am - 6 pm


A

x-Height: 50mm

Scale 1: 5

Colours: White background
Black legend & border
White 'P' symbol on blue tile

SignPlot v1.20

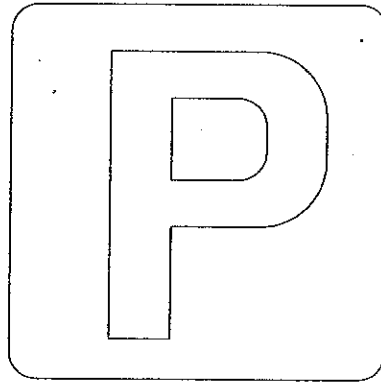


Resident permit
parking only
past this point
8 am - 6 pm

B

REPRODUCED FROM (OR BASED ON) THE ORDINANCE SURVEY
 MAPS WITH THE PERMISSION OF THE CONTROLLER OF HER
 MAJESTY'S STATIONERY OFFICE. © CROWN COPYRIGHT
 UNAUTHORISED REPRODUCTION INFRINGES CROWN COPYRIGHT
 AND MAY LEAD TO PROSECUTION OR CIVIL PROCEEDINGS.
 LIVERPOOL CITY COUNCIL - LICENCE NUMBER LA076228.

Ref.	Notes	By	Date

Rev.	Addition/Amendment	By	Date

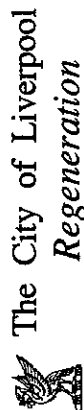

Design Consultancy

4th Floor Millennium House
 60 Victoria Street Liverpool L1 6JD
 Telephone 0151 233 4494

INVESTOR IN PEOPLE

Martin Hutchinson BEng., CEng., MICE, MIMgr
 Acting Divisional Manager, Design Consultancy




Drawing Status	Other Ref.	Scale	
PRELIMINARY	s/vc/p/1270/AREA-31	1:200	0A4

Title			
FIGURE G3- WESTMINSTER PARK			
ESTATE PERMIT PARKING AREA 'GATEWAY'			

Initial	Survey	Drawn by	Designed	Checked	Approved
PP	PP	DPA	PP	PP	ST
Date	07/02	07/02	07/02	07/02	07/02

Drawing Number	Rev
06/TP/1270/ARUP FMP2/AREA-31-ENTRY-2	

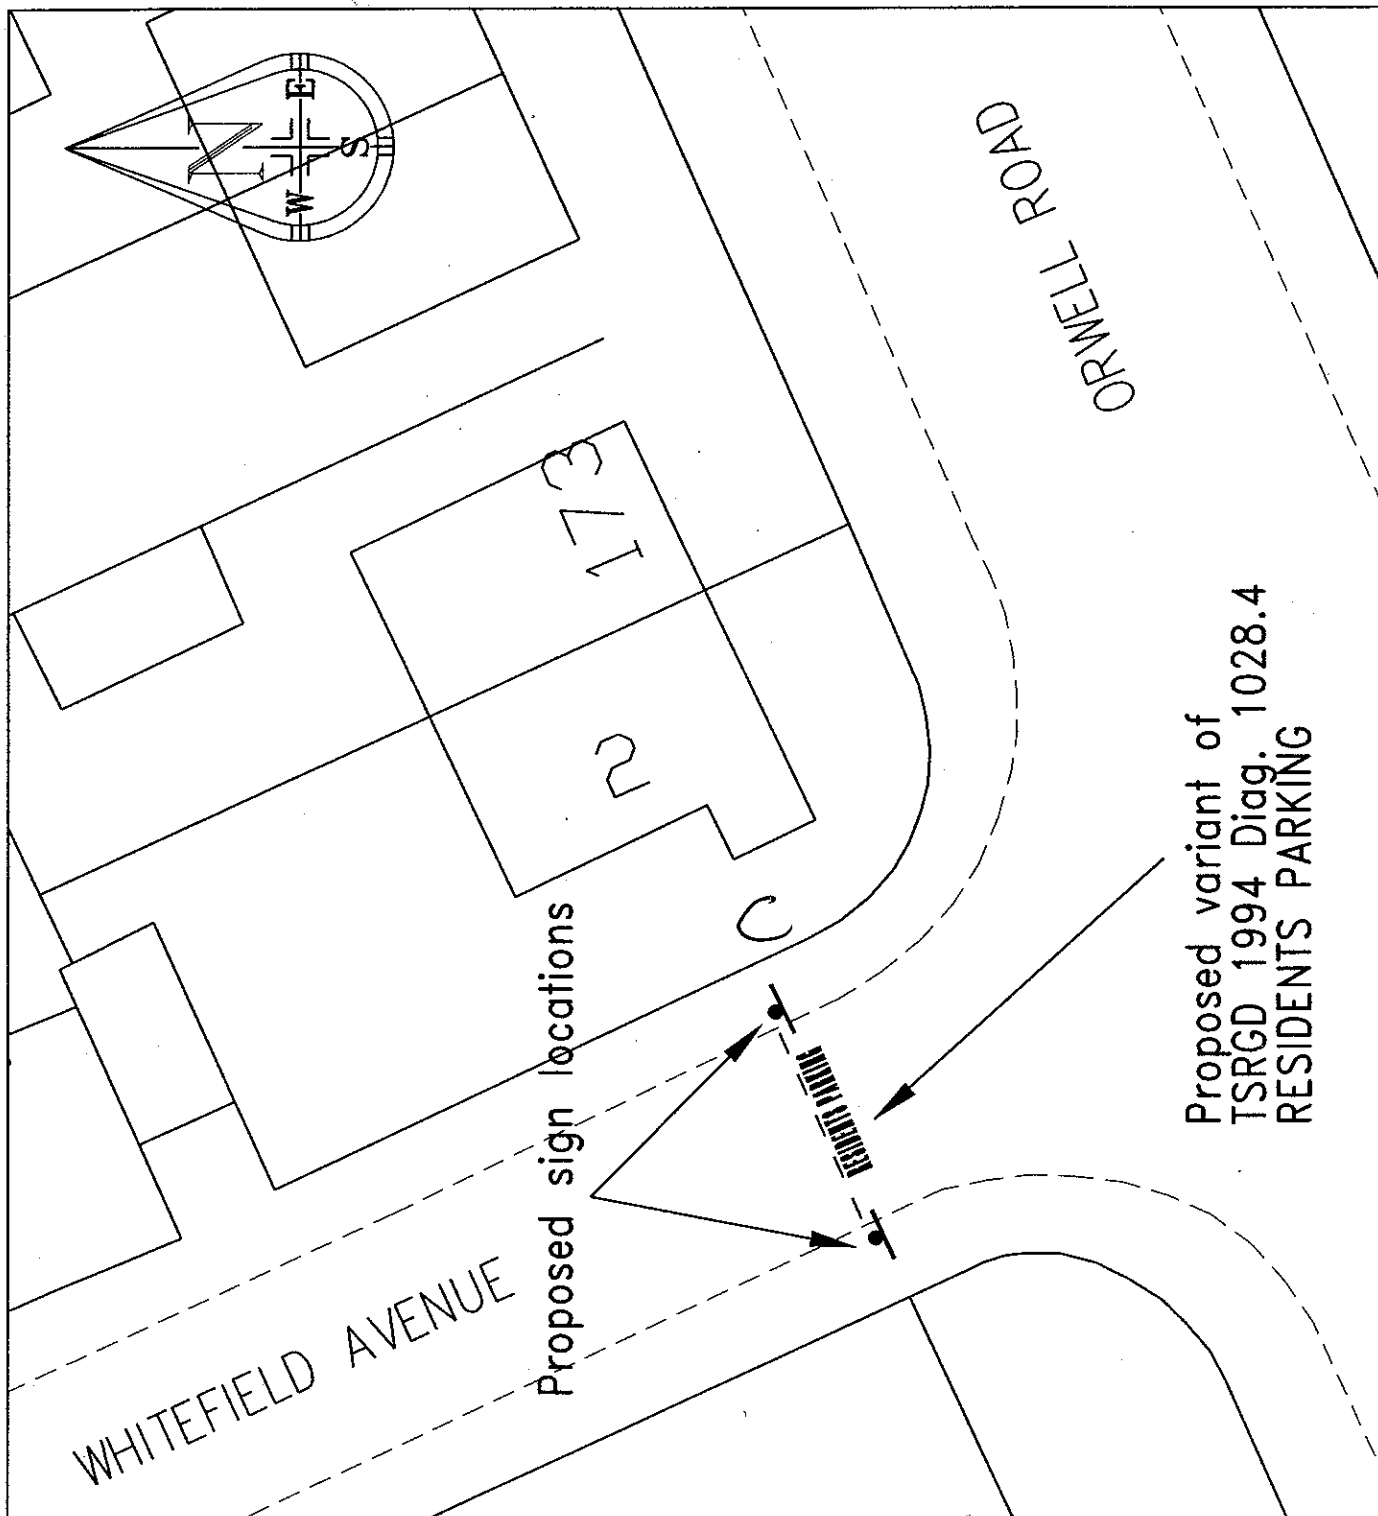


x-Height: 50mm

Scale 1: 5

Colours: White background
Black legend & border
White 'P' symbol on blue tile

SignPlot v1.20

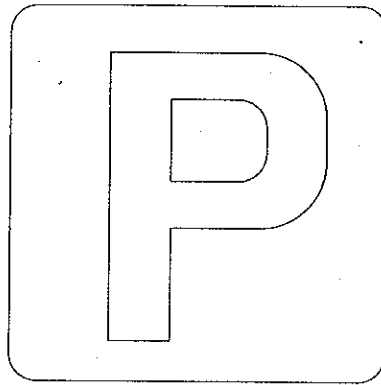

Resident permit
parking only
past this point
8 am - 6 pm

B

Date: **23 MAY 2003**


No: **GT46/2/132(Pt1)-5**

Colours: White background

Black legend & border

White 'P' symbol on blue tile

SignPlot v1.20

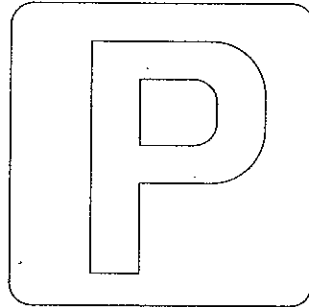

Resident permit
parking only
past this point

1 Aug - 31 May

Mon - Fri

5 - 10 pm

Sat & Sun

10 am - 6 pm

A

REPRODUCED FROM (OR BASED ON) THE ORDINANCE SURVEY
 MAPPING WITH THE PERMISSION OF THE CONTROLLER OF HER
 MAJESTY'S STATIONERY OFFICE & CROWN COPYRIGHT.
 UNAUTHORISED REPRODUCTION INFRINGES CROWN COPYRIGHT
 AND MAY LEAD TO PROSECUTION OR CIVIL PROCEEDINGS.
 LIVERPOOL CITY COUNCIL, LICENCE NUMBER LA076228.

Ref.	Notes	By	Date

Rev.	Addition/Amendment	By	Date

The City of Liverpool
 Regeneration

Design Consultancy

4th Floor Millennium House
 60 Victoria Street Liverpool L1 6JD
 Telephone 0151 233 4494



Marion Hutchinson BEng, CEng, MICE, MIMet
 Acting Divisional Manager, Design Consultancy

Drawing Status	Other Ref.	Scale	
PRELIMINARY		1:200	

Title: FIGURE G3-- WESTMINSTER PARK
 ESTATE PERMIT PARKING AREA 'GATEWAY'

Initial	Survey	Drawn by	Designed	Checked	Approved
	PP	DPA	PP	PP	ST
Date	07/02	07/02	07/02	07/02	07/02

Drawing Number	Rev
BC/TP/1210/ARUP PM2/AREA-31-ENTRY-2	

