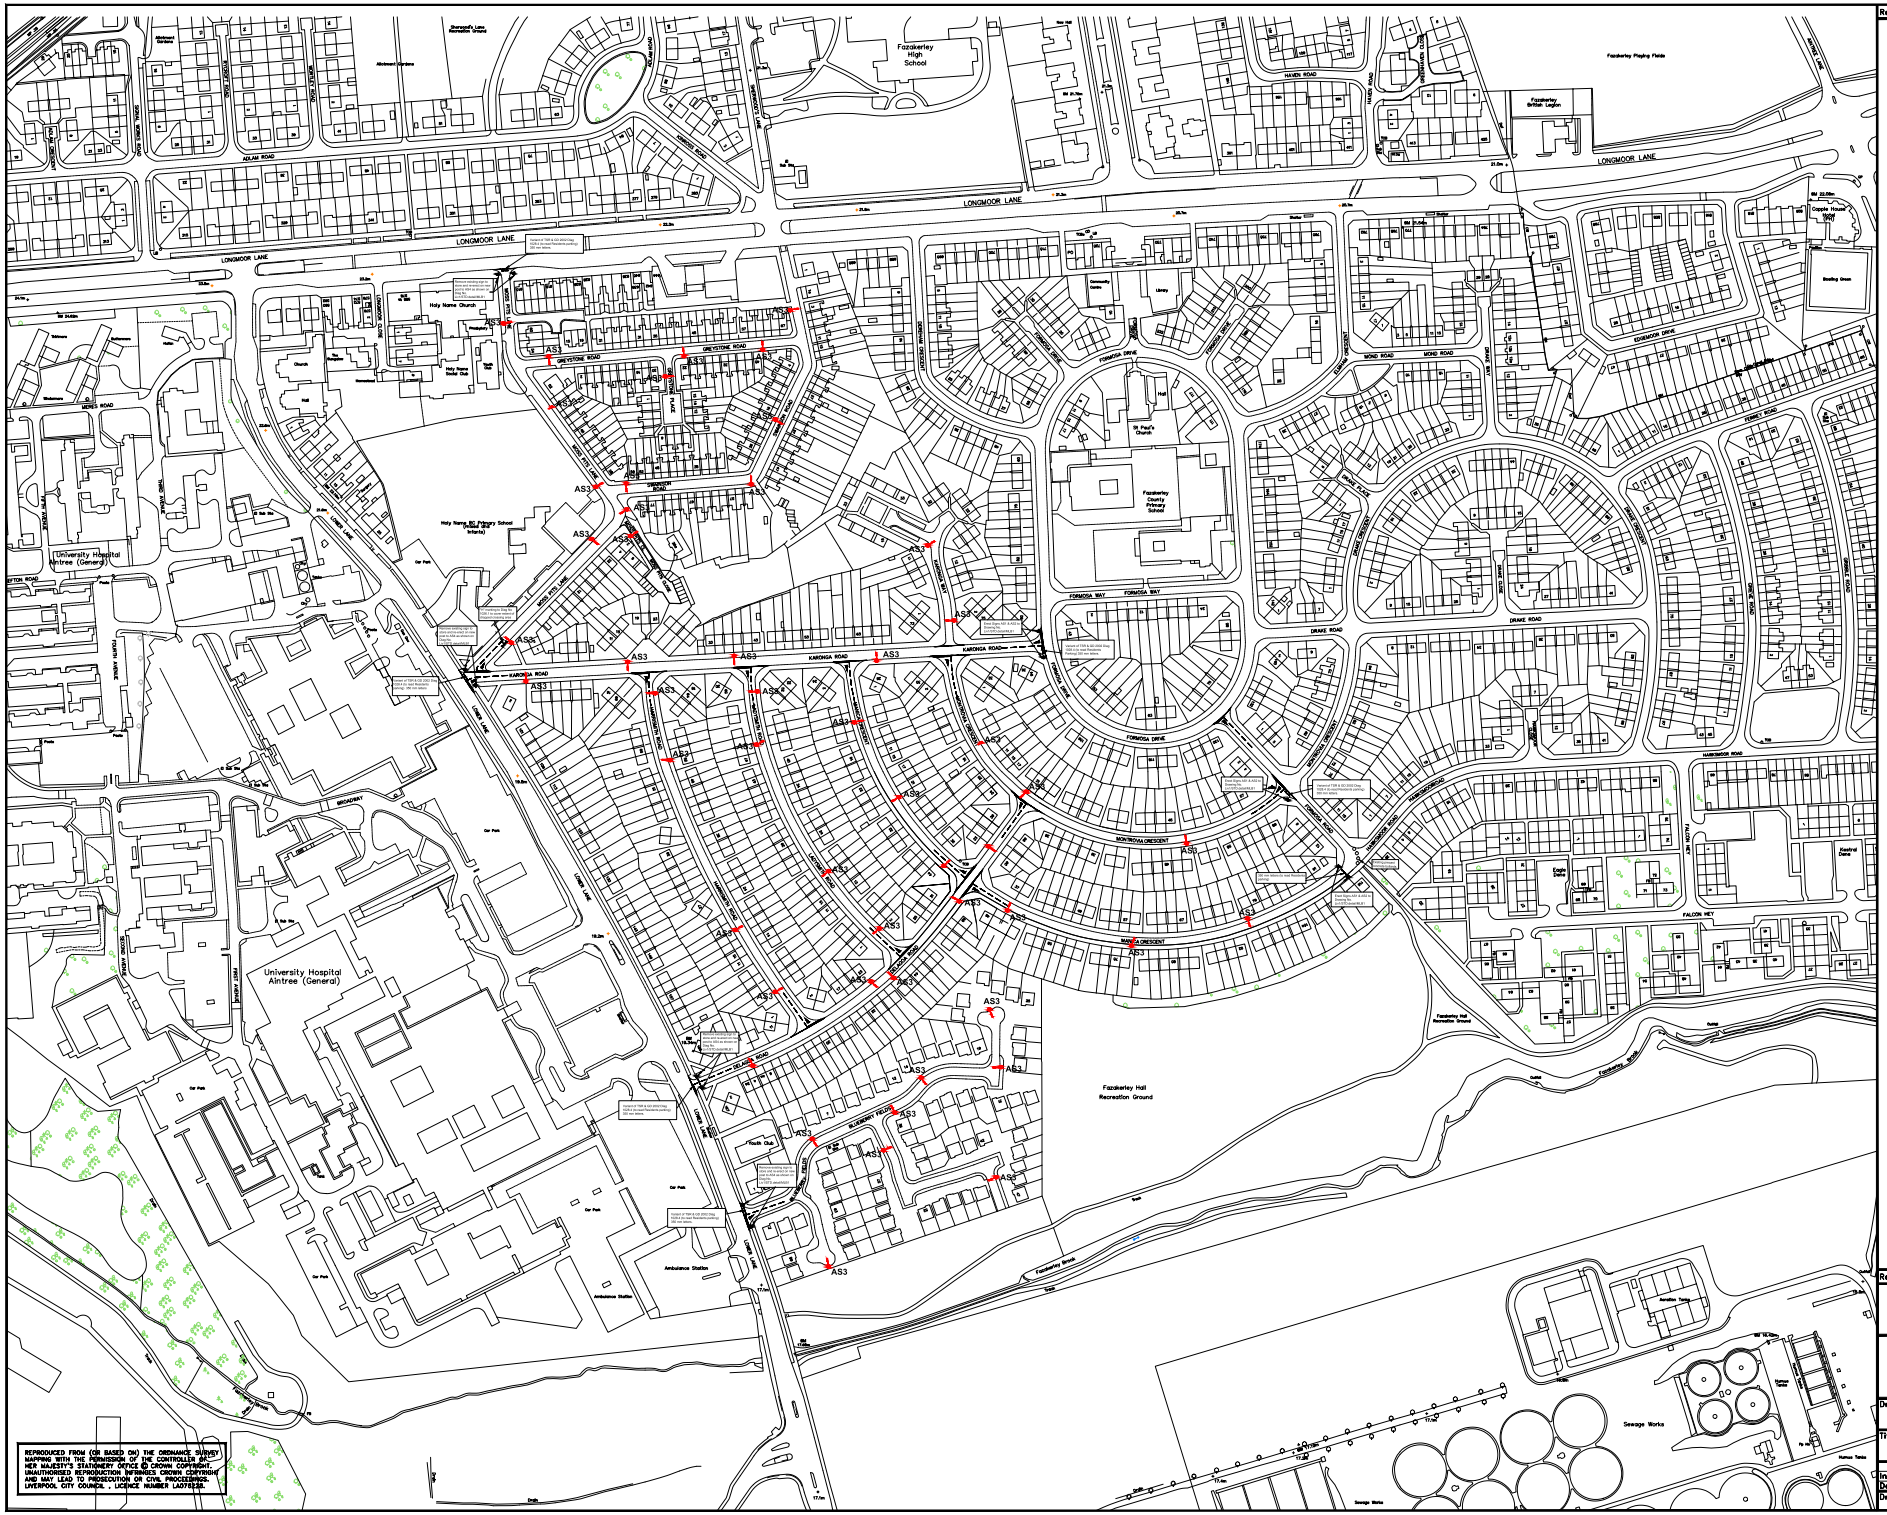

REPRODUCED FROM (OR BASED ON) THE ORDNANCE SURVEY MAPPING WITH THE PERMISSION OF THE CONTROLLER OF HER MAJESTY'S STATIONERY OFFICE © CROWN COPYRIGHT. UNAUTHORISED REPRODUCTION INFRINGES CROWN COPYRIGHT AND MAY LEAD TO PROSECUTION OR CIVIL PROCEEDINGS. LIVERPOOL CITY COUNCIL . LICENCE NUMBER LA078232.

Ref.	Notes	By	Date

Rev.	Addition/Amendment	By	Date

The City of Liverpool

Liverpool City Council
Regeneration
2nd Floor, Millenium House, Victoria Street, Liverpool L1 6JD

Drawing Status	Other Ref.
STATUS	Scale 1:1250

Title
PROPOSED PERMITTED PARKING AREA
FAZAKERLEY, LIVERPOOL 9

	Survey	Drawn by	Designed	Checked	Approved
Initial	WTay	WTay	WTay	WTay	WTay
Date	20-01-09	20-01-09	20-01-09	20-01-09	20-01-09

Drawing Number FAZ/100/LOCATION Rev