

SWINDON BOROUGH COUNCIL
(WAITING AND LOADING RESTRICTIONS AND PARKING PLACES
CONSOLIDATION) ORDER 2011(VARIATION NO. 2) ORDER 2013

Swindon Borough Council in exercise of the powers conferred by Sections 1(1), 2(1) to (3), 4(2), 19, 32, 35, 45, 46, 47 and 124 of and Part IV of Schedule 9 of the Road Traffic Regulation Act 1984 (the Act of 1984), as amended and the Traffic Management Act 2004 ("the Act of 2004") and of all other enabling powers and after consultation with the Chief Officer of Police in accordance with Part III of Schedule 9 to the Act of 1984, hereby make the following Order:-

- 1 The Order shall come into operation on the 8th day of April 2013 and may be cited as the "Swindon Borough Council (Waiting and Loading Restrictions and Parking Places Consolidation) Order 2011(Variation No. 2) Order 2013".
- 2 The Swindon Borough Council (Waiting and Loading Restrictions and Parking Places Consolidation) Order 2011 is hereby varied as follows:
 - A) The following plans marked tile reference "CR38 sheet revision number 0 shall be revised to sheet number 1 and CQ38 sheet revision number 0 shall be revised to sheet number "
 - B) The effect of the Order is to introduce 'No Waiting at Any Time' restriction on Coate, Swindon.
 - C) Any preceding revisions of the said plans are revoked and substituted with the plans attached to this Order.

THE COMMON SEAL of

SWINDON BOROUGH COUNCIL

was hereunto affixed this


20th day of March 2013

in the presence of:

CERTIFIED TO BE A TRUE
COPY OF THE ORIGINAL

35590
HEAD OF LITIGATION
AND PERSONAL SERVICES

S. A. TAYLOR
DIRECTOR OF LAW AND
DEMOCRATIC SERVICES

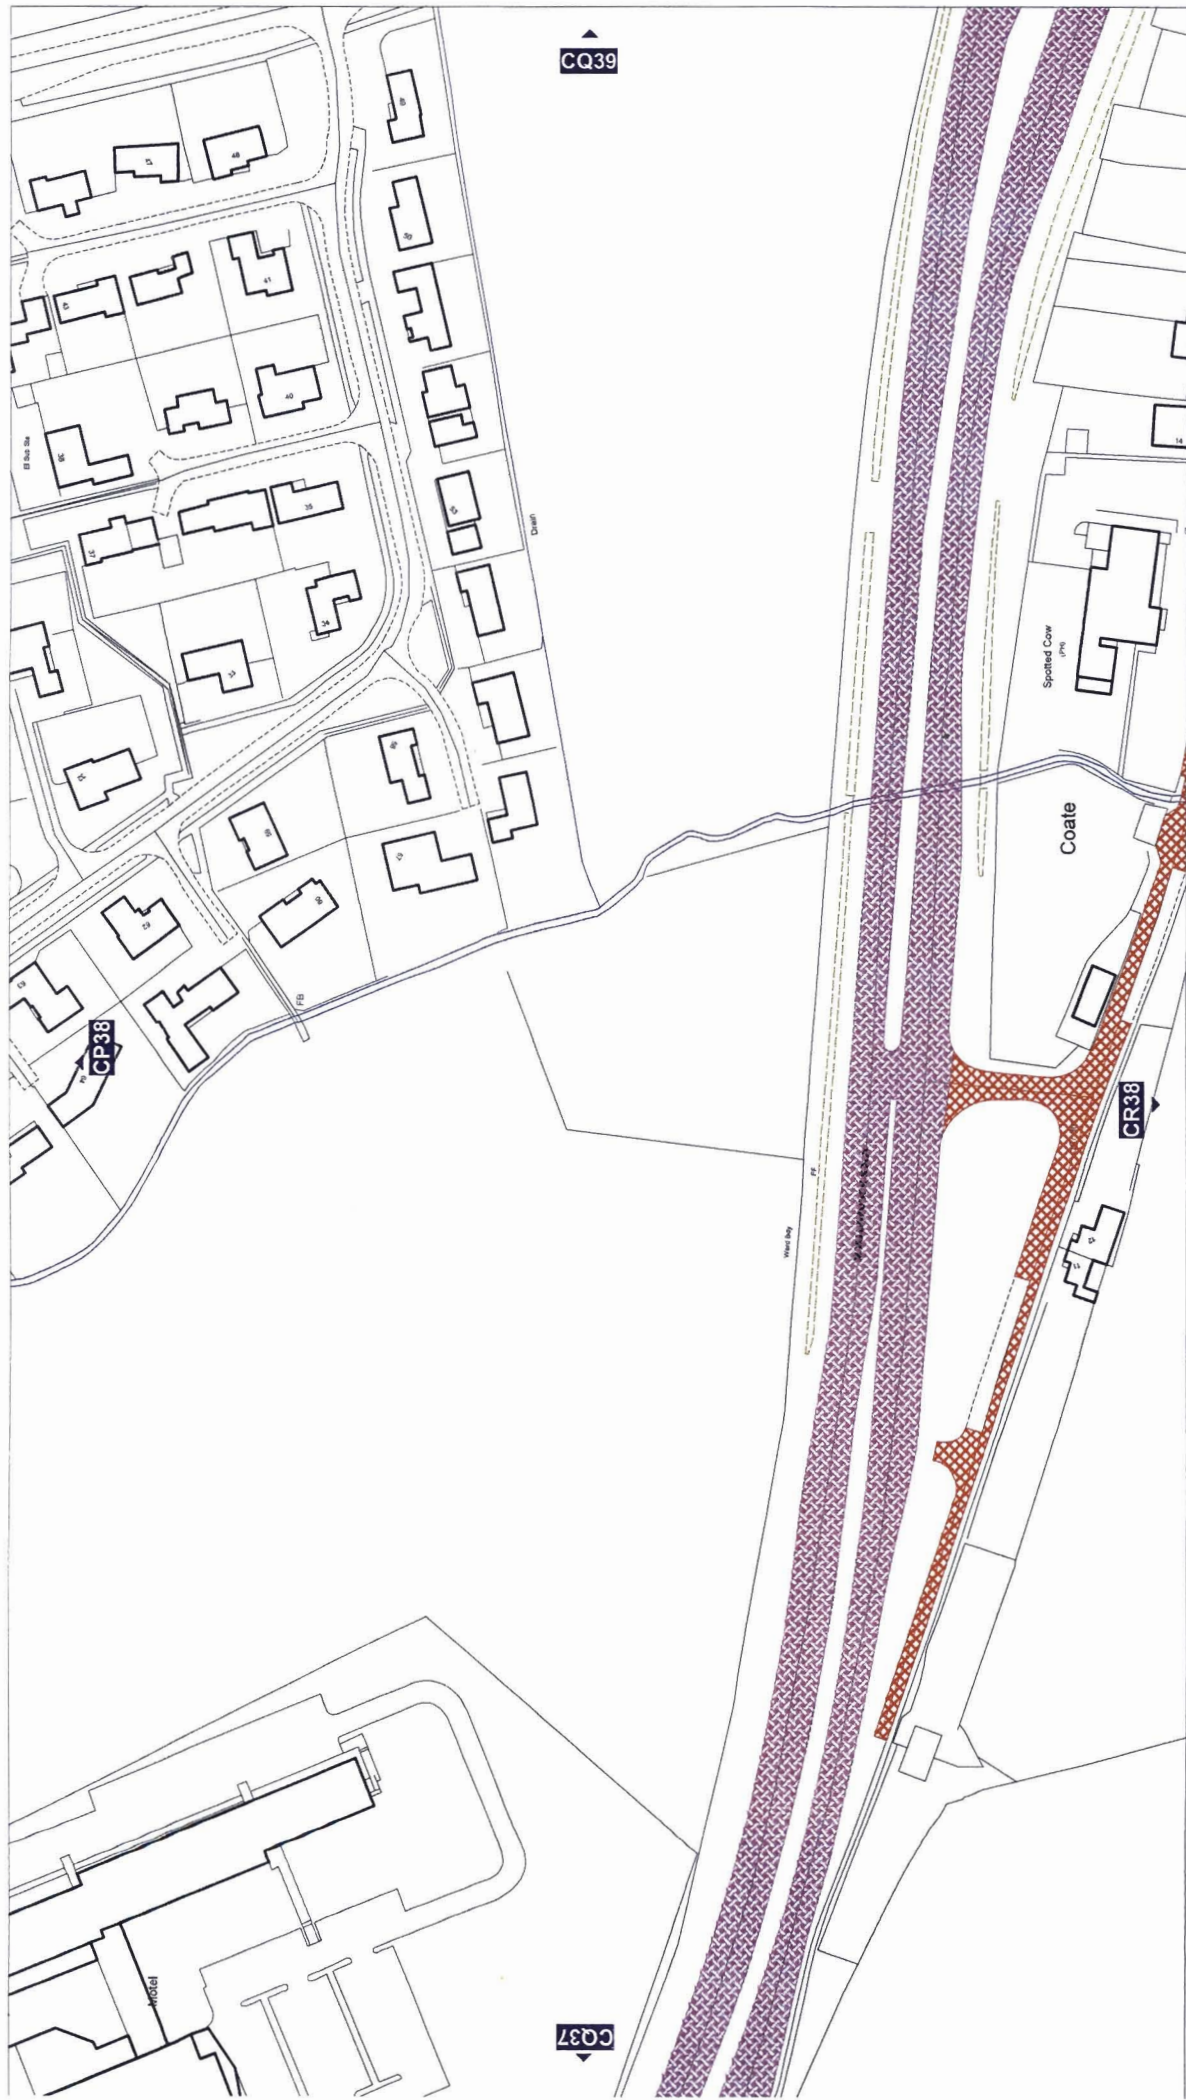

Title Ref: CQ38 SHEET REVISION NUMBER: 1

DATE SEALED:	20/03/2013
OPERATIONAL DATE:	08/04/2013
SCALE:	1 : 1250

Key to Restriction Types Display

No Waiting At Any Time
24 Hour Clearway




© Crown copyright and database right
Swindon Borough Council
Licence No 100024962 2013

**SWINDON BOROUGH COUNCIL
(WAITING AND LOADING
RESTRICTIONS AND PARKING
PLACES CONSOLIDATION)
ORDER 2011**

VARIATION ORDER NO 2 2013



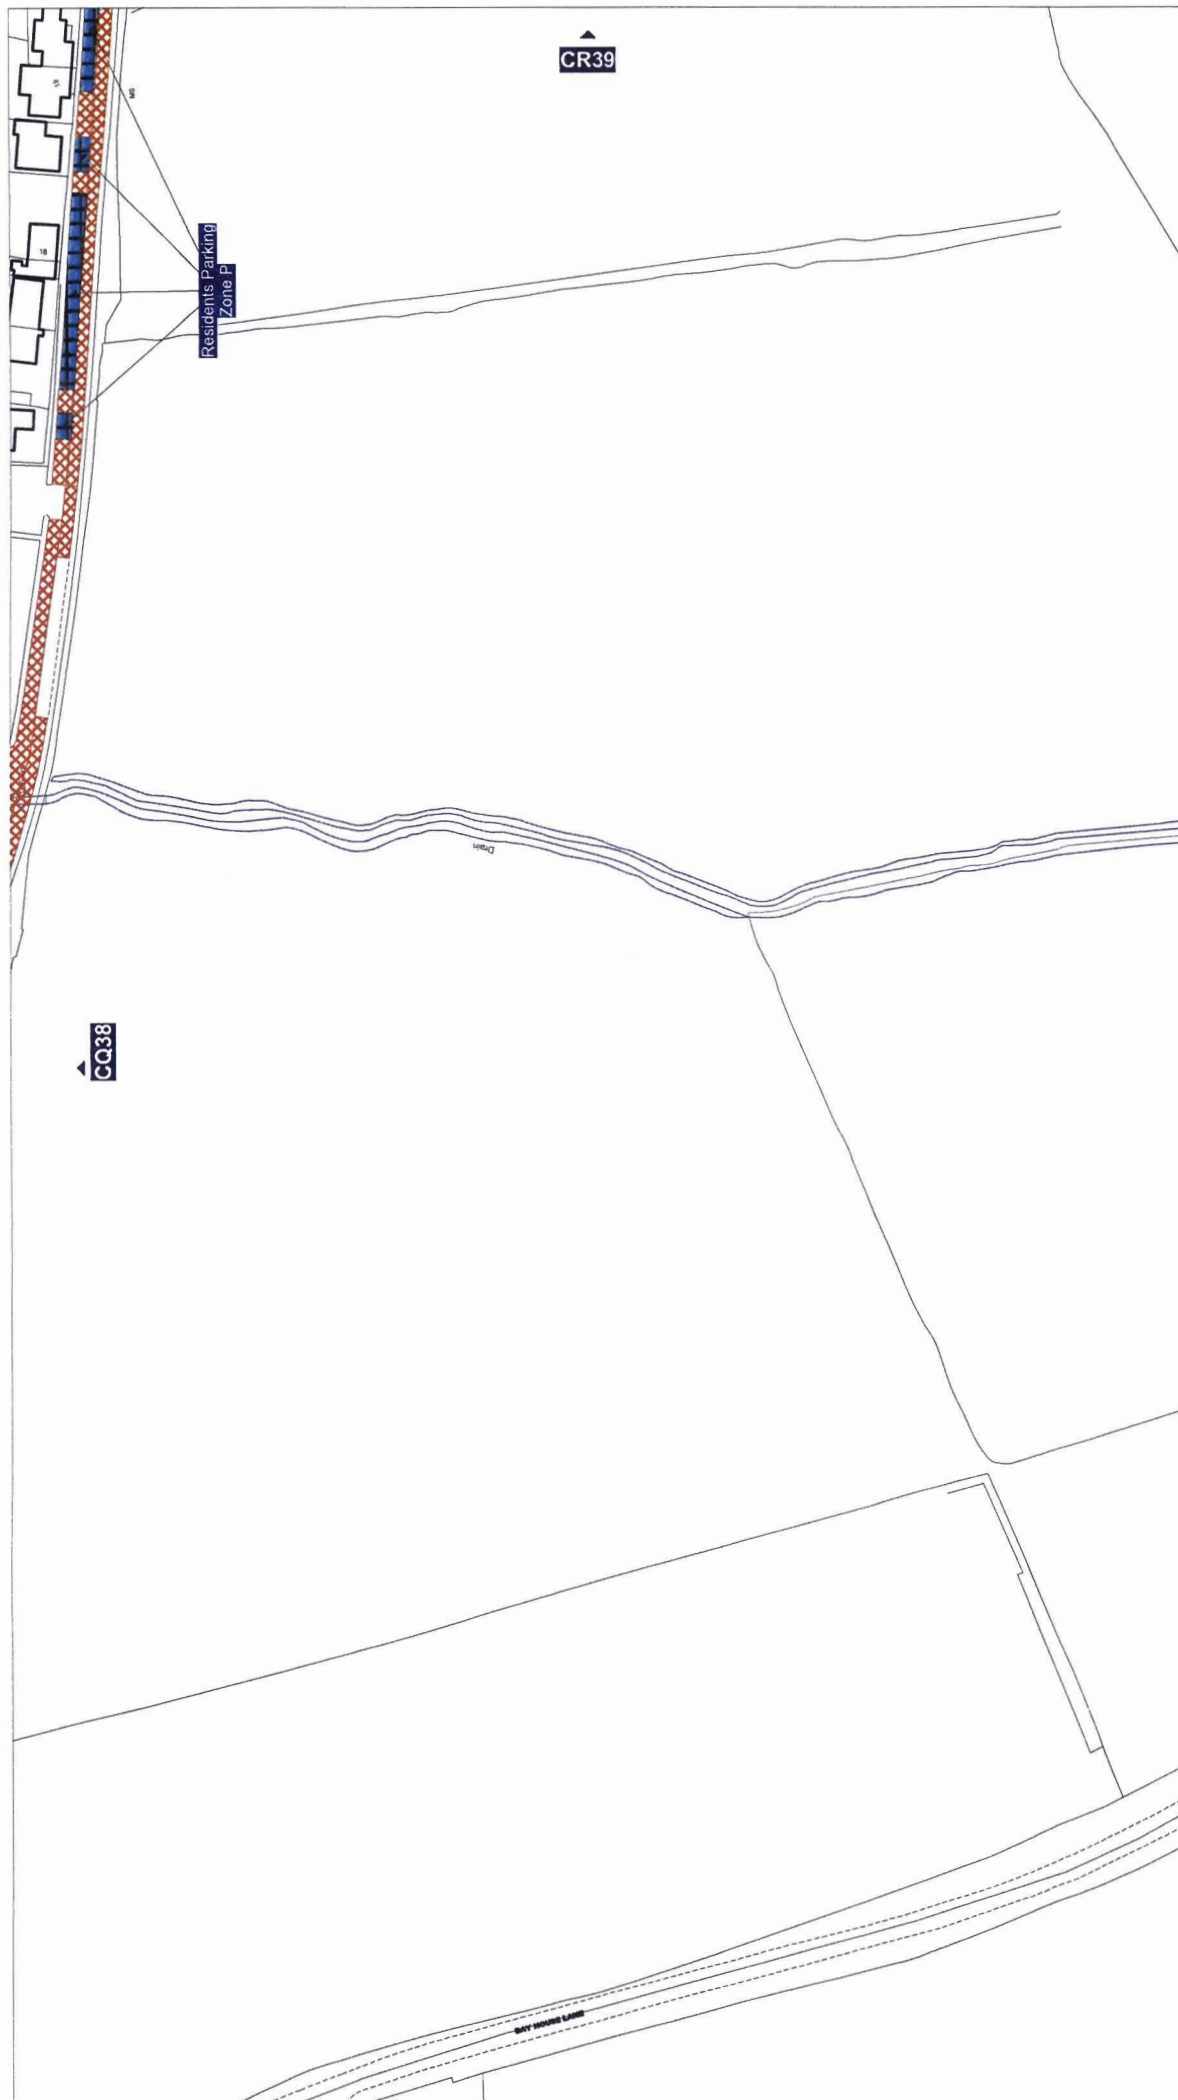

**SWINDON BOROUGH COUNCIL
(WAITING AND LOADING
RESTRICTIONS AND PARKING
PLACES CONSOLIDATION)
ORDER 2011**

VARIATION ORDER NO 2 2013



Key to Restriction Types Display

No Waiting At Any Time
Residents Parking Zone P



Tile Ref: CR38 SHEET REVISION NUMBER: 1

DATE SEALED: 20/03/2013

OPERATIONAL DATE: 08/04/2013

SCALE: 1 : 1250