WIGAN BOROUGH COUNCIL

WIGAN BOROUGH(DECRIMINALISATION OF PARKING) (LEIGH ROADS) (TRAFFIC REGULATION CONSOLIDATION) ORDER 2004 (AMENDMENT NO.57) ORDER 2011

Wigan Borough Council, in exercise of its powers under Section 1 of the Road Traffic Regulation Act 1984 and the Traffic Management Act 2004, hereby makes the following Order

1. This Order may be cited as the Wigan Borough (Decriminalisation of Parking) (Leigh Roads) (Traffic Regulation Consolidation) Order 2004 (Amendment No.57) Order 2011 and shall come into operation on 10th February 2012.

2. Wigan Borough (Decriminalisation of Parking) (Leigh Roads)(Traffic Regulation Consolidation) Order 2004 (as amended) is hereby further amended as follows:-

In relation to Schedule One, Prohibition of Waiting at any time, the following entries shall be added to Schedule One to the Order:-

ROAD	SIDE	FROM	TO
Manchester Road, Leigh	South	a point 10 metres west of its junction with Sussex Street	a point 10 metres east of its junction with Sussex Street
Sussex Street, Leigh	Both	its jucntion with Manchester Road	a point 10 metres south of its junction with Manchester Road
Manchester Road, Leigh	South	a point 11 metres east of its junction with Surrey Avenue	a point 36 metres west of its junction with Surrey Avenue
Surrey Avenue, Leigh	West	its junction with Manchester Road	a point 10 metres south of its junction with Manchester Road

RD/LR/JOH/N22/564-/N-002626

Surrey Avenue, Leigh	East	Its junction with Manchester Road	A point 25 metres south of its junction with Manchester Road

3. Save as provided in relation to the above amendments Wigan Borough (Decriminalisation of Parking) (Leigh Roads)(Traffic Regulation Consolidation) Order 2004 (as amended) shall remain in force.

Dated this 23rd day of December 2011

EXECUTED as a DEED by affixing THE COMMON SEAL of WIGAN BOROUGH COUNCIL in the presence of:)

~~Head of Service~~

HEAD OF SERVICE - LEGAL AND RISK

499/11

RD/LR/JOH/N22/564-/N-002626

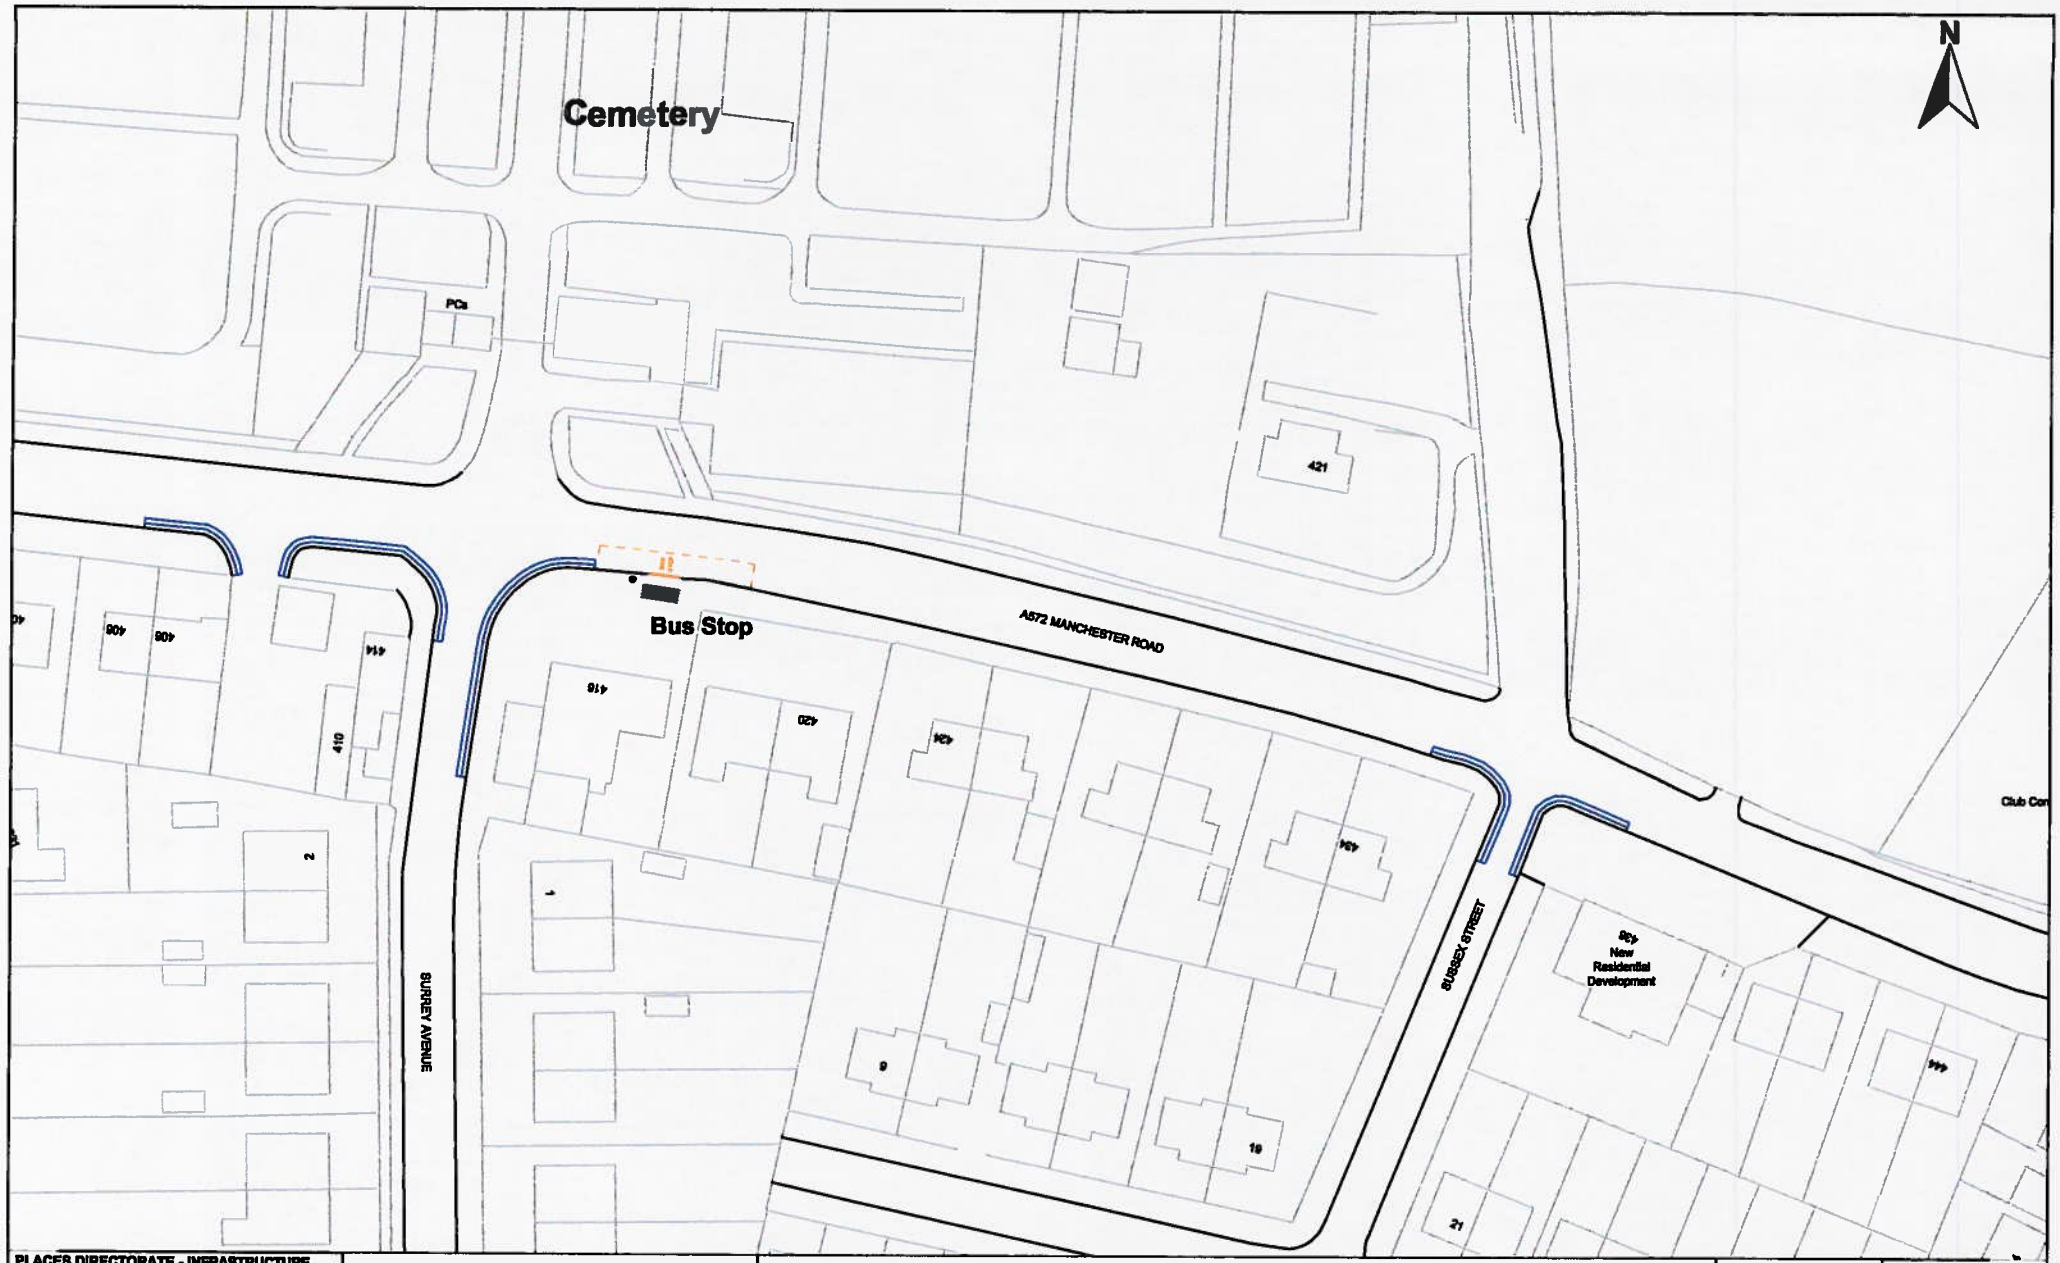

PLACES DIRECTORATE - INFRASTRUCTURE

Gillian Bishop
Corporate Director
Development Division
Places Directorate
Wigan Council
PO Box 100
Wigan.
WN1 3DS

Wigan Council

Proposed Prohibition of Waiting

Proposed Bus Stop Clearway

A572 Manchester Road, Leigh
Proposed Prohibition of Waiting

DRAWING NUMBER
001

DRAWN: RB	CHECKED: DO
DATE: Aug 2011	SCALE: NTS@ A4

© Crown Copyright and database rights 2011
Ordnance Survey 100019578