


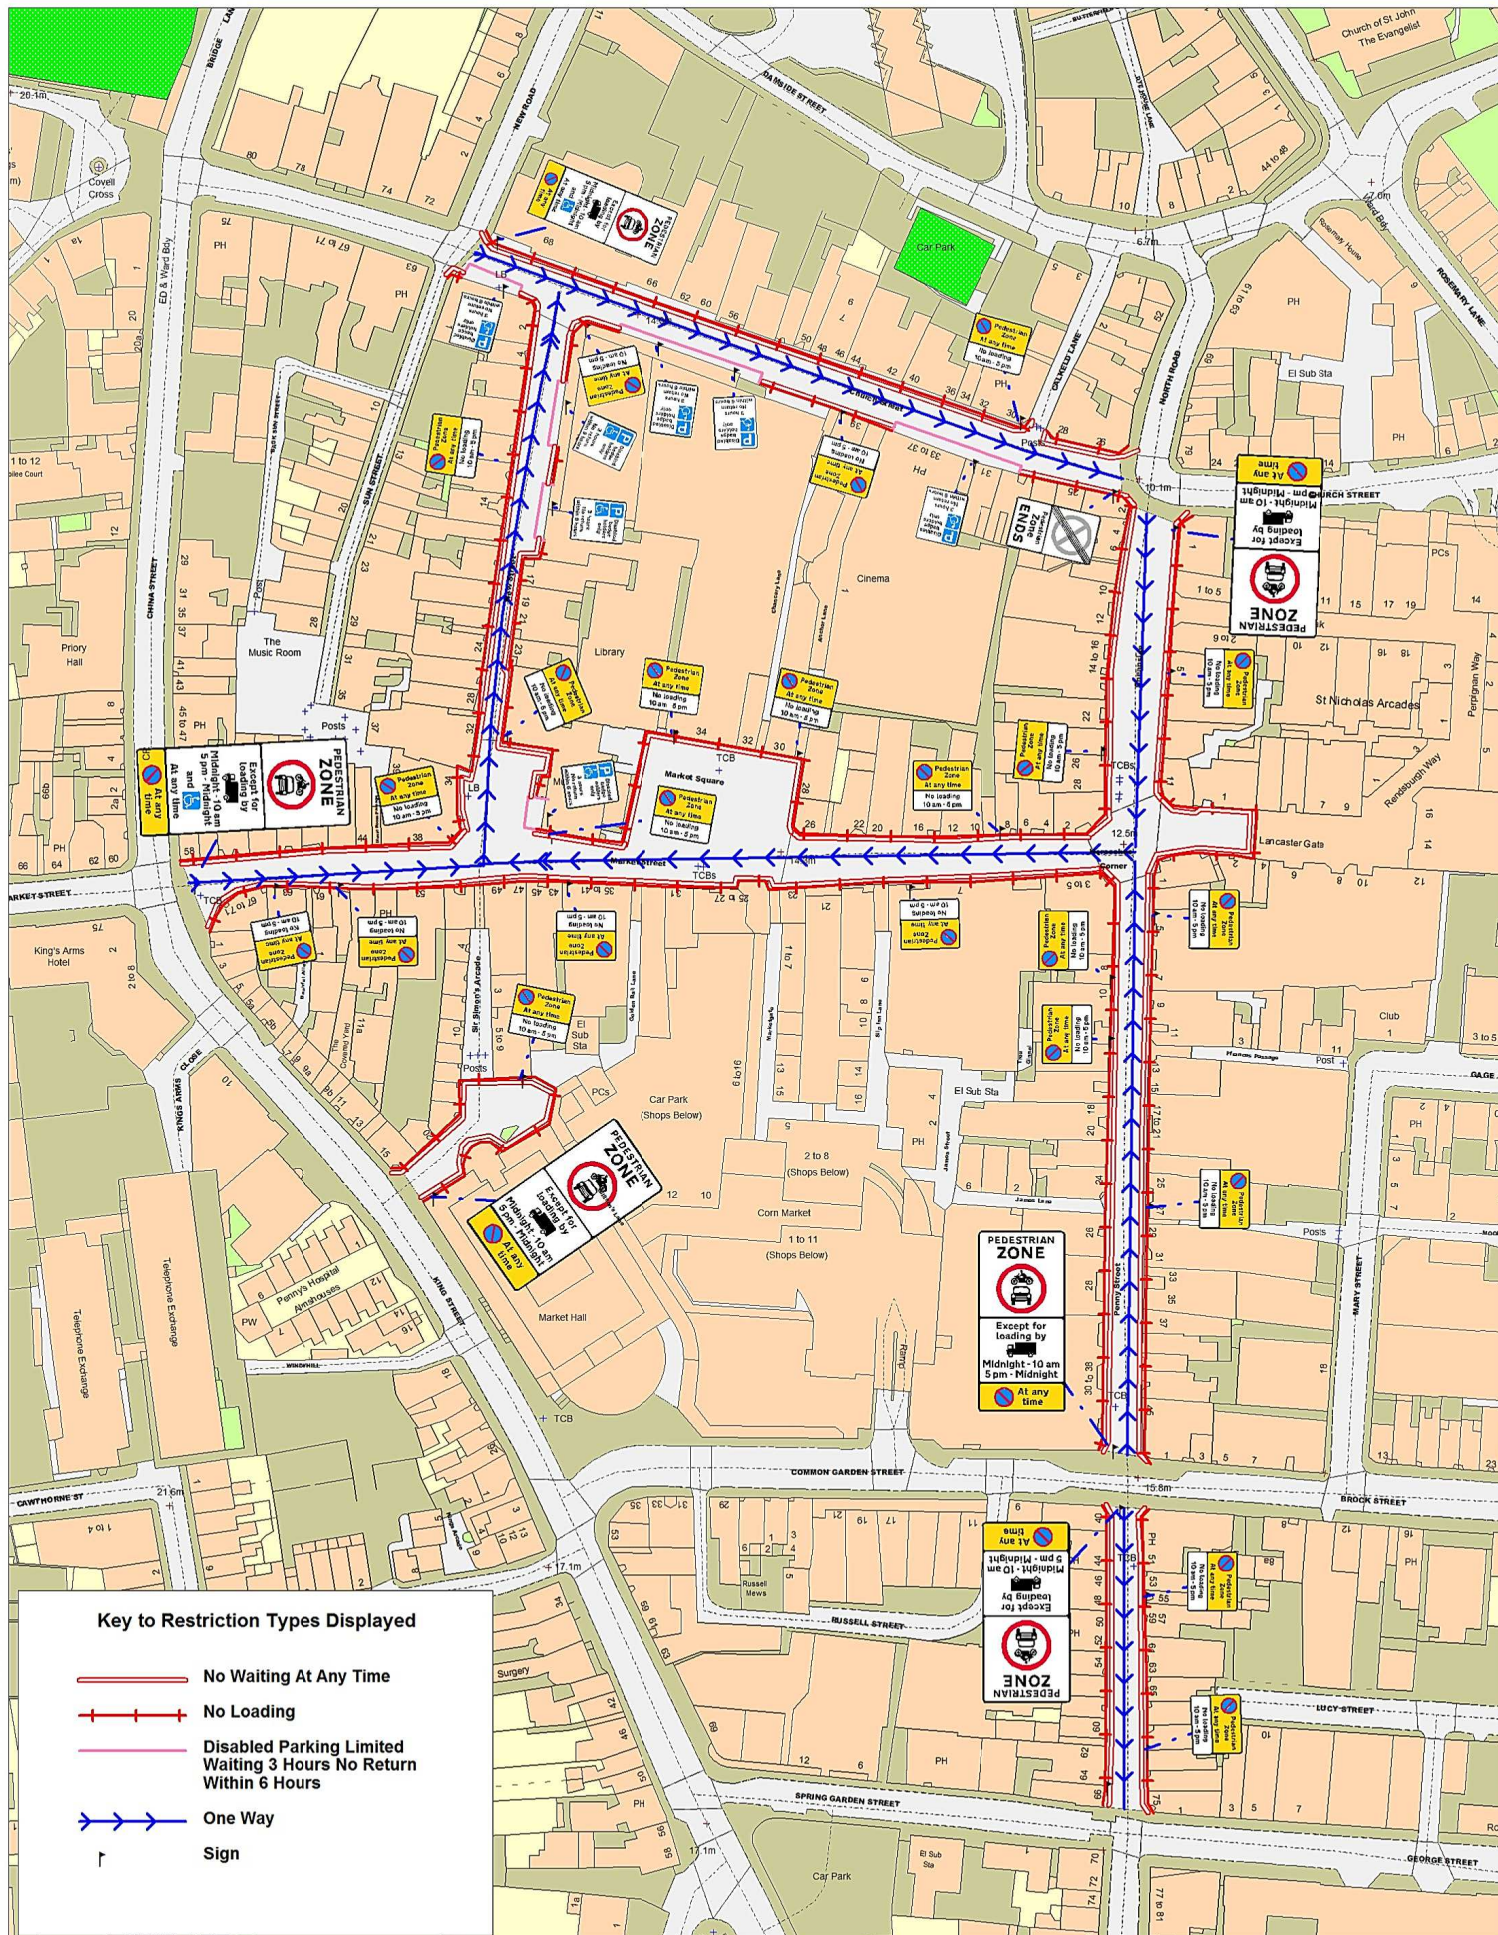

Key to Restriction Types Displayed

- No Waiting At Any Time
- + + + No Loading
- Disabled Parking Limited Waiting 3 Hours No Return Within 6 Hours
- → → One Way
-  Sign



Lancaster
Pedestrian Zone



Community Services
Phil Barrett
Director Community
Services

P.O. Box 100, County Hall,
PRESTON PR1 0LD

SCALE	1 : 1198
DATE	14/03/2016
DRAWING No.	ZONE PLAN
DRAWN BY	TJP
	Scale with care as distortion may occur