

WAITING RESTRICTION SIGNS

SPECIFICATIONS

April 2011

Waiting Restriction	Sign Number(s)
No waiting at any time	1, 12, 13, 44, 45, 49, 52, X0.1, X0.2, X0.3, X0.4, X0.5, X0.6, X0.7, X0.09, X0.10, X0.11, X0.14, X0.15, X0.19, X0.20, X0.23, X0.25, X0.26, X0.29, X0.30, X0.31, X0.32, X0.33, X0.34, X0.35, X0.36, X0.37, X0.38, X0.39, X0.40, X0.42, X0.43, X0.48, X0.49, X0.50, X0.51, X0.52, X0.53, X0.55, X0.58, X0.72
No waiting 1 April to 30 Sept at any time	76.1, 76.2
No waiting 1 May to 30 Sept at any time	17, X0.1, X0.7, X0.16, X0.17
Bus stops clearway 7am – 7pm (no stopping)	14, X0.69
Clearway (no stopping)	55
Clearway (arrows)	56
Clearway (single arrow)	57
Clearway (End)	58
Clearway (For 14 miles)	59
Buses Only – waiting limited 15 min no return within 30 min	43
No loading 8am – 5pm	73, 73.1, X0.68
No loading 10am – 3pm	12, 33, X0.5, X0.6, X0.34, X0.35
No loading at any time	13, 13.3, 13.4, 13.5, 50, X0.10, X0.11, X0.55, X0.65, X0.67, X0.69, X0.70, X0.71, X0.73
No loading at any time except to number 2 Sopers Lane	51, 52, X0.67
No loading at any time except to premises in Church Street	45
No loading at any time except to nos. 19, 21, 23, 25, 30 and 32 High Street	60
No loading 8am – 6pm except by commercial vehicles to 45 – 67 odds and 46 – 76 evens High Street	47, 49, X0.53
No loading at any time except to church for wedding and funerals	64
No loading at any time except to 26 & 27 Millhams Street	65
No loading applies in this area	44
No loading 1 April to 30 Sept 10am - 7pm	71, 71.1, X0.60, X0.61, X0.62, X0.64, X0.66
No loading except frontagers	X0.29, X0.73
Goods vehicle loading only Mon – Sat 8am – 6pm 20minute limit	69, X0.59
No waiting 1 Apr – 30 Sept 10am – 7pm	2, 2.1, 2.2, X0.3, X0.4, X0.12, X0.13, X0.24, X0.64, X0.66
No waiting 1 Apr – 30 Sept 10pm – 7am	X0.16, X0.17
No waiting 10am – 6pm	5, 33, X0.18, X0.21, X0.22, X0.25, X0.26, X0.27, X0.28, X0.34, X0.35
No waiting 10am – 7pm	18
No waiting 8am – 6pm	6, 47, X0.9, X0.53
No waiting 9am – 5pm	10
No waiting 9am – 6pm	11, 11.1, X0.44, X0.45
No waiting 9am – 7pm	15, X0.21, X0.22
No waiting 7am – 7pm	82.1 82.2
No waiting Mon to Fri 10am – 4pm	19, X0.56
No waiting Mon to Fri 10am – 6pm	3, X0.2, X0.58
No waiting Mon to Fri 10am – 12 (noon)	78
No waiting Mon to Fri 8.30am – 4.30pm	20
No waiting Mon to Fri 8am – 6pm	21, X0.37, X0.38
No waiting Mon to Sat 10am – 6pm	4, X0.10, X0.32, X0.41

NOTES:
EPH = EXCEPT PERMIT HOLDERS

Waiting Restriction	Sign Number(s)
No waiting Mon to Fri 9am – 4pm	68, 68.1, 68.2
No waiting Mon to Fri 8.30am – 9.30am & 3pm - 4pm	75,75.1,75.2, X0.72
Hackney Carriage Stand (No Stopping except taxis)	9,9.1,9.2,9.3, X0.8, X0.46, X0.47, X0.57, X0.70, X0.71
No Stopping Mon to Fri 8am – 5pm on school entrance markings	74
No Stopping on verges	81, 81.1, 81.2, 81.3
Waiting limited Disabled only – 10am – 4pm 3 hours no return within 1 hour	48, X0.54
Waiting limited 10am – 6pm 2 hour no return within 2 hours	54, X0.33
Waiting limited 10am – 6pm 30 min no return within 30 min	7, X0.8, X0.11, X0.12, X0.13, X0.14, X0.15, X0.27, X0.28
Waiting limited 10am – 6pm 30 min no return within 1 hour	42, 42.1, 42.2, 77, X0.51, X0.52, X0.54, X0.57, X0.68
Waiting limited 10am – 6pm 30 min in any hour	25, X0.30, X0.31, X0.65
Waiting limited 10am – 6pm 1 hour	31, X0.29
Waiting limited 10am – 6pm 2hours no return within 30 min	70, 70.1, 70.2
Waiting limited 10am – 7pm 1 hour no return within 1 hour	X0.23, X0.24, X0.64
Waiting limited 10am – 7pm 30 min no return within 30 min	23
Waiting limited 2 hours no return within 1 hour	32
Waiting limited 24 hour limit	46
Waiting limited 24 hours no return within 1 hour no sleeping 9pm – 6am	39
Waiting limited 30 min in any hour	24
Waiting limited 30 min limit	53
Waiting limited 60 min no return within 60 min	27
Waiting limited 8am – 6pm 30 min no return within 30 min	37
Waiting limited 8am – 6pm 1 hour no return within 1 hour EPH	34, X0.36
Waiting limited 9am – 6pm 30 min no return within 30 min	30, X0.5, X0.6
Waiting limited 1 Apr – 30 Sept 24 hours no return within 1 hour	8
Waiting limited 1 Apr – 30 Sep 10am - 7pm 1 hour	16
Waiting limited 1 Apr – 30 Sep 10am - 7pm 60min no return within 30min	22
Waiting limited Mon – Fri 10am – 6pm 1 hour no return within 1 hour	35
Waiting limited Mon – Fri 9am – 5pm 1 hour no return within 1 hour EPH	29, X0.19, X0.20
Waiting limited Mon – Fri 10am – 4pm 2 hours no return within 1 hour	61
Waiting limited Mon – Fri 8am – 6pm 1 hour no return within 1 hour EPH	67, 67.1, 67.2
Waiting limited May – Sep 10am – 6pm 30 min no return within 1 hour	41, X0.49, X0.50
Waiting limited Mon – Sat 10am – 6pm 1 hour no return within 1 hour	26, X0.18
Waiting limited Mon – Sat 8am – 6pm 1 hour no return within 1 hour	38, X0.42, X0.43
Waiting limited Mon – Sat 8am – 6pm 1 hour no return within 1 hour EPH	36, 36.1, 36.2, X0.39, X0.40, X0.41, X0.44, X0.45, X0.55, X0.56
Waiting limited Mon – Sat 8am – 6pm 2 hour no return within 2 hours	28
Waiting limited Mon – Fri 8am – 6pm 2 hour no return within 2 hours	79
Waiting limited Mon – Sat 9am – 5pm 60 min no return within 60 min EPH	40, X0.48
Waiting limited Mon – Sat 9am – 6pm 60 min no return within 60 min	62
Waiting limited Mon – Sat 10am – 6pm 30 min no return within 30 min	72, 72.1, 72.2
Waiting limited Mon – Sat 10am – 6pm 30 min no return within 30 min EPH	83
Residents Permit Holders Only Parking	63, 63.1, 63.2

NOTES:
EPH = EXCEPT PERMIT HOLDERS

Waiting Restriction	Sign Number(s)
Disabled Badge Holders Only	66
Waiting limited Disabled only – 10am – 6pm 1 hours no return within 1 hour Monday to Saturday	84

ADDITIONAL SIGNS HAVE ALSO BEEN PRODUCED AS REQUIRED WITH LEFT ARROWS AND RIGHT ARROWS AS REQUIRED. THESE WILL HAVE A .1 AND .2 SUFFIX FOR LEFT AND RIGHT ARROW RESPECTIVELY.

NOTES:
EPH = EXCEPT PERMIT HOLDERS



Scheme Ref.	WAITING RESTRICTION PLATES		
Sign Reference	1	'x'–height	20.0
Letter colour	BLACK	SIGN FACE	
Background	YELLOW	Width	260mm
Border	BLACK	Height	130mm
Material	Class–1	Area	0.03sq.m

Project: WAITING RESTRICTION PLATES

Title: SIGN SPECIFICATION DRAWINGS

Drawn By	Scale	Date	Number
GAS	NTS	2003	1

Cad Ref: H:\LTS\CAD\Drawings\CadC\WAITING RESTRICTION PLATES

Christchurch ...where time is pleasant

HEAD OF OPERATIONS
PETER BARKER B.Eng., D.M.S., C.ENG., M.I.C.E., M.C.I.W.E.M.



Scheme Ref.	WAITING RESTRICTION PLATES		
Sign Reference	1.1	'x'–height	20.0
Letter colour	BLACK	SIGN FACE	
Background	YELLOW	Width	260mm
Border	BLACK	Height	180mm
Material	Class–1	Area	0.05sq.m

Project: WAITING RESTRICTION PLATES

Title: SIGN SPECIFICATION DRAWINGS

Drawn By	Scale	Date	Number
GAS	NTS	2003	1.1

Cad Ref: H:\LTS\CAD\Drawings\CadC\WAITING RESTRICTION PLATES

Christchurch ...where time is pleasure

HEAD OF OPERATIONS
PETER BARKER B.Eng., D.M.S., C.ENG., M.I.C.E., M.C.I.W.E.M.



Scheme Ref.	WAITING RESTRICTION PLATES		
Sign Reference	1.2	'x'–height	20.0
Letter colour	BLACK	SIGN FACE	
Background	YELLOW	Width	260mm
Border	BLACK	Height	180mm
Material	Class–1	Area	0.05sq.m

Project: WAITING RESTRICTION PLATES

Title: SIGN SPECIFICATION DRAWINGS

Drawn By	Scale	Date	Number
GAS	NTS	2004	1.2

Cad Ref: H:\LTS\CAD\Drawings\CadC\WAITING RESTRICTION PLATES

Christchurch ...where time is pleasure

HEAD OF OPERATIONS
PETER BARKER B.Eng., D.M.S., C.ENG., M.I.C.E., M.C.I.W.E.M.



Scheme Ref.	WAITING RESTRICTION PLATES		
Sign Reference	1	'x'–height	20.0
Letter colour	BLACK	SIGN FACE	
Background	YELLOW	Width	330mm
Border	BLACK	Height	175mm
Material	Class–1	Area	0.06sq.m

Project: WAITING RESTRICTION PLATES			
Title: SIGN SPECIFICATION DRAWINGS			
Drawn By: GAS	Scale: NTS	Date: 2003	Number: 2
Cad Ref: H:\LTS\CAD\Drawings\CadC\WAITING RESTRICTION PLATES			

Christchurch
...where time is pleasant

HEAD OF OPERATIONS
PETER BARKER B.Eng., D.M.S., C.ENG., M.I.C.E., M.C.I.W.E.M.



Scheme Ref.	WAITING RESTRICTION PLATES		
Sign Reference	2.2	'x'–height	20.0
Letter colour	BLACK	SIGN FACE	
Background	YELLOW	Width	330mm
Border	BLACK	Height	225mm
Material	Class–1	Area	0.07sq.m

Project: WAITING RESTRICTION PLATES			
Title: SIGN SPECIFICATION DRAWINGS			
Drawn By: GAS	Scale: NTS	Date: 2003	Number: 2.1
Cad Ref: H:\LTS\CAD\Drawings\CadC\WAITING RESTRICTION PLATES			

Christchurch
...where time is pleasure

HEAD OF OPERATIONS
PETER BARKER B.Eng., D.M.S., C.ENG., M.I.C.E., M.C.I.W.E.M.



Scheme Ref.	WAITING RESTRICTION PLATES		
Sign Reference	2.2	'x'–height	20.0
Letter colour	BLACK	SIGN FACE	
Background	YELLOW	Width	330mm
Border	BLACK	Height	225mm
Material	Class–1	Area	0.07sq.m

Project: WAITING RESTRICTION PLATES

Title: SIGN SPECIFICATION DRAWINGS

Drawn By	Scale	Date	Number
GAS	NTS	2003	2.2

Cad Ref: H:\LTS\CAD\Drawings\CadC\WAITING RESTRICTION PLATES

Christchurch ...where time is pleasant

HEAD OF OPERATIONS
PETER BARKER B.Eng., D.M.S., C.ENG., M.I.C.E., M.C.I.W.E.M.



Scheme Ref.	WAITING RESTRICTION PLATES		
Sign Reference	3	'x'–height	20.0
Letter colour	BLACK	SIGN FACE	
Background	YELLOW	Width	270mm
Border	BLACK	Height	175mm
Material	Class–1	Area	0.05sq.m

Project: WAITING RESTRICTION PLATES

Title: SIGN SPECIFICATION DRAWINGS

Drawn By	Scale	Date	Number
GAS	NTS	2003	3

Cad Ref: H:\LTS\CAD\Drawings\CadC\WAITING RESTRICTION PLATES

Christchurch ...where time is pleasure

HEAD OF OPERATIONS
PETER BARKER B.Eng., D.M.S., C.ENG., M.I.C.E., M.C.I.W.E.M.



Scheme Ref.	WAITING RESTRICTION PLATES		
Sign Reference	4	'x'-height	20.0
Letter colour	BLACK	SIGN FACE	
Background	YELLOW	Width	270mm
Border	BLACK	Height	175mm
Material	Class-1	Area	0.05sq.m

Project: WAITING RESTRICTION PLATES			
Title: SIGN SPECIFICATION DRAWINGS			
Drawn By: GAS	Scale: NTS	Date: 2003	Number: 4
Cad Ref: H:\LTS\CAD\Drawings\CadC\WAITING RESTRICTION PLATES			

Christchurch
...where time is pleasant

HEAD OF OPERATIONS
PETER BARKER B.Eng., D.M.S., C.ENG., M.I.C.E., M.C.I.W.E.M.



Scheme Ref.	WAITING RESTRICTION PLATES		
Sign Reference	5	'x'-height	20.0
Letter colour	BLACK	SIGN FACE	
Background	YELLOW	Width	270mm
Border	BLACK	Height	130mm
Material	Class-1	Area	0.04sq.m

Project: WAITING RESTRICTION PLATES

Title: SIGN SPECIFICATION DRAWINGS

Drawn By	Scale	Date	Number
GAS	NTS	2003	5

Cad Ref: H:\LTS\CAD\Drawings\CadC\WAITING RESTRICTION PLATES

Christchurch ...where time is pleasant

HEAD OF OPERATIONS
PETER BARKER B.Eng., D.M.S., C.ENG., M.I.C.E., M.C.I.W.E.M.



Scheme Ref.	WAITING RESTRICTION PLATES		
Sign Reference	6	'x'-height	20.0
Letter colour	BLACK	SIGN FACE	
Background	YELLOW	Width	270mm
Border	BLACK	Height	130mm
Material	Class-1	Area	0.04sq.m

Project: WAITING RESTRICTION PLATES

Title: SIGN SPECIFICATION DRAWINGS

Drawn By	Scale	Date	Number
GAS	NTS	2003	6

Cad Ref: H:\LTS\CAD\Drawings\CadC\WAITING RESTRICTION PLATES

Christchurch ...where time is pleasant

HEAD OF OPERATIONS
PETER BARKER B.Eng., D.M.S., C.ENG., M.I.C.E., M.C.I.W.E.M.




Scheme Ref.	WAITING RESTRICTION PLATES		
Sign Reference	7	'x'-height	20.0
Letter colour	BLACK	SIGN FACE	
Background	WHITE	Width	435mm
Border	BLACK	Height	215mm
Material	Class-1	Area	0.09sq.m

Project: WAITING RESTRICTION PLATES			
Title: SIGN SPECIFICATION DRAWINGS			
Drawn By: GAS	Scale: NTS	Date: 2003	Number: 7
Cad Ref: H:\LTS\CAD\Drawings\CadC\WAITING RESTRICTION PLATES			

Christchurch
...where time is pleasant

HEAD OF OPERATIONS
PETER BARKER B.Eng., D.M.S., C.ENG., M.I.C.E., M.C.I.W.E.M.

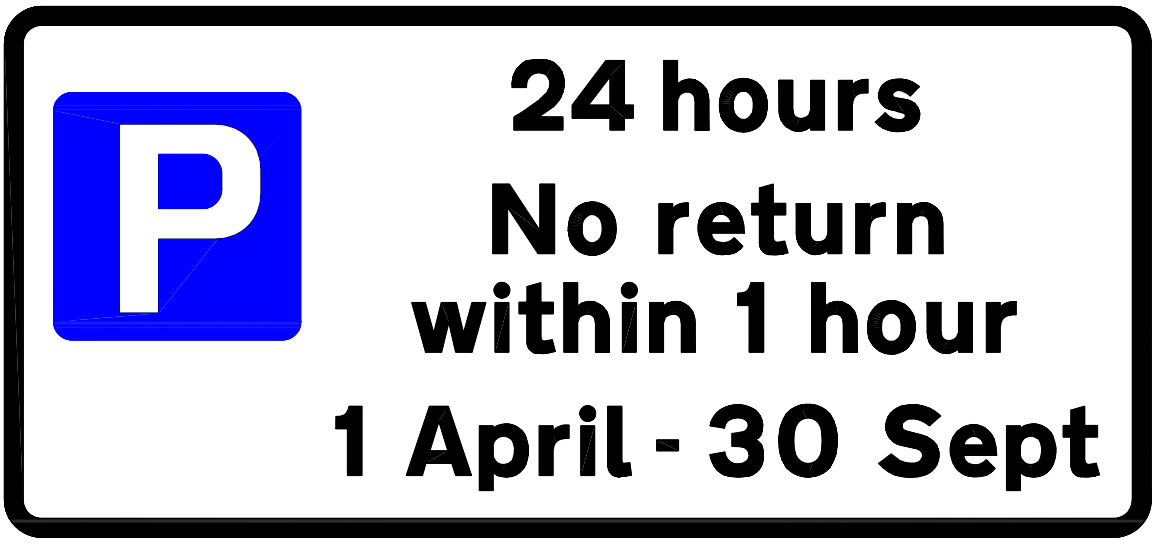

Scheme Ref.	WAITING RESTRICTION PLATES		
Sign Reference	8	'x'–height	20.0
Letter colour	BLACK	SIGN FACE	
Background	WHITE	Width	465mm
Border	BLACK	Height	215mm
Material	Class–1	Area	0.10sq.m

Project: WAITING RESTRICTION PLATES			
Title: SIGN SPECIFICATION DRAWINGS			
Drawn By: GAS	Scale: NTS	Date: 2003	Number: 8
Cad Ref: H:\LTS\CAD\Drawings\CadC\WAITING RESTRICTION PLATES			

Christchurch
...where time is pleasant

HEAD OF OPERATIONS
PETER BARKER B.Eng., D.M.S., C.ENG., M.I.C.E., M.C.I.W.E.M.



Scheme Ref.	WAITING RESTRICTION PLATES		
Sign Reference	9	'x'-height	20.0
Letter colour	BLACK	SIGN FACE	
Background	YELLOW	Width	275mm
Border	BLACK	Height	165mm
Material	Class 1	Area	0.05sq.m

TSRGD DIAG 650.1

Project: WAITING RESTRICTION PLATES			
Title: SIGN SPECIFICATION DRAWINGS			
Drawn By: JM	Scale: NTS	Date: Jan 2010	Number: 9
Cad Ref: H:\LTS\CAD\Drawings\CadC\WAITING RESTRICTION PLATES			

Christchurch ...where time is pleasure

Head of Planning & Transportation
Wayne Barraball BA (Hons) M.R.T.P.I.



Scheme Ref.	WAITING RESTRICTION PLATES		
Sign Reference	9.1	'x'-height	20.0
Letter colour	BLACK	SIGN FACE	
Background	YELLOW	Width	275mm
Border	BLACK	Height	220mm
Material	Class 1	Area	0.06sq.m

TSRGD DIAG 650.1

Project: WAITING RESTRICTION PLATES			
Title: SIGN SPECIFICATION DRAWINGS			
Drawn By: JM	Scale: NTS	Date: Jan 2010	Number: 9.1
Cad Ref: H:\LTS\CAD\Drawings\CadC\WAITING RESTRICTION PLATES			

Christchurch ...where time is pleasure

Head of Planning & Transportation
Wayne Barraball BA (Hons) M.R.T.P.I.



Scheme Ref.	WAITING RESTRICTION PLATES		
Sign Reference	9.2	'x'-height	20.0
Letter colour	BLACK	SIGN FACE	
Background	YELLOW	Width	275mm
Border	BLACK	Height	220mm
Material	Class 1	Area	0.06sq.m

TSRGD DIAG 650.1

Project: WAITING RESTRICTION PLATES			
Title: SIGN SPECIFICATION DRAWINGS			
Drawn By: JM	Scale: NTS	Date: Jan 2010	Number: 9.2
Cad Ref: H:\LTS\CAD\Drawings\CadC\WAITING RESTRICTION PLATES			

Christchurch ...where time is pleasure

Head of Planning & Transportation
Wayne Barraball BA (Hons) M.R.T.P.I.



Scheme Ref.	Waiting Restriction Plates		
Sign Reference	9.3	'x'–height	30.0
Letter colour	BLACK	SIGN FACE	
Background	YELLOW	Width	485mm
Border	BLACK	Height	265mm
Material	Class 1	Area	0.13sq.m

TSRGD DIAG 650.1

Project: WAITING RESTRICTION PLATES			
Title: SIGN SPECIFICATION DRAWINGS			
Drawn By: JM	Scale: NTS	Date: Jan 2010	Number: 9.3
Cad Ref: H:\LTS\CAD\Drawings\CadC\WAITING RESTRICTION PLATES			

Christchurch
...where time is pleasure

Head of Planning & Transportation
Wayne Barraball BA (Hons) M.R.T.P.I.



Scheme Ref.	WAITING RESTRICTION PLATES		
Sign Reference	10	'x'-height	20.0
Letter colour	BLACK	SIGN FACE	
Background	YELLOW	Width	250mm
Border	BLACK	Height	130mm
Material	Class-1	Area	0.03sq.m

Project: WAITING RESTRICTION PLATES

Title: SIGN SPECIFICATION DRAWINGS

Drawn By	Scale	Date	Number
GAS	NTS	2004	10

Cad Ref: H:\LTS\CAD\Drawings\CadC\WAITING RESTRICTION PLATES

Christchurch ...where time is pleasant

HEAD OF OPERATIONS
PETER BARKER B.Eng., D.M.S., C.ENG., M.I.C.E., M.C.I.W.E.M.



Scheme Ref.	WAITING RESTRICTION PLATES		
Sign Reference	10.1	'x'-height	20.0
Letter colour	BLACK	SIGN FACE	
Background	YELLOW	Width	250mm
Border	BLACK	Height	180mm
Material	Class-1	Area	0.05sq.m

Project: WAITING RESTRICTION PLATES

Title: SIGN SPECIFICATION DRAWINGS

Drawn By	Scale	Date	Number
GAS	NTS	2004	10.1

Cad Ref: H:\LTS\CAD\Drawings\CadC\WAITING RESTRICTION PLATES

Christchurch ...where time is pleasant

HEAD OF OPERATIONS
PETER BARKER B.Eng., D.M.S., C.ENG., M.I.C.E., M.C.I.W.E.M.



Scheme Ref.	WAITING RESTRICTION PLATES		
Sign Reference	10.2	'x'-height	20.0
Letter colour	BLACK	SIGN FACE	
Background	YELLOW	Width	250mm
Border	BLACK	Height	180mm
Material	Class-1	Area	0.05sq.m

Project: WAITING RESTRICTION PLATES			
Title: SIGN SPECIFICATION DRAWINGS			
Drawn By: GAS	Scale: NTS	Date: 2004	Number: 10.2
Cad Ref: H:\LTS\CAD\Drawings\CadC\WAITING RESTRICTION PLATES			

Christchurch
...where time is pleasant

HEAD OF OPERATIONS
PETER BARKER B.Eng., D.M.S., C.ENG., M.I.C.E., M.C.I.W.E.M.



Scheme Ref.	WAITING RESTRICTION PLATES		
Sign Reference	11	'x'-height	20.0
Letter colour	BLACK	SIGN FACE	
Background	YELLOW	Width	250mm
Border	BLACK	Height	130mm
Material	Class-1	Area	0.03sq.m

Project: WAITING RESTRICTION PLATES			
Title: SIGN SPECIFICATION DRAWINGS			
Drawn By: GAS	Scale: NTS	Date: 2004	Number: 11
Cad Ref: H:\LTS\CAD\Drawings\CadC\WAITING RESTRICTION PLATES			

Christchurch
...where time is pleasure

HEAD OF OPERATIONS
PETER BARKER B.Eng., D.M.S., C.ENG., M.I.C.E., M.C.I.W.E.M.



Scheme Ref.	WAITING RESTRICTION PLATES		
Sign Reference	11.1	'x'-height	20.0
Letter colour	BLACK	SIGN FACE	
Background	YELLOW	Width	270mm
Border	BLACK	Height	180mm
Material	Class 1	Area	0.05sq.m

Project: WAITING RESTRICTION PLATES			
Title: SIGN SPECIFICATION DRAWINGS			
Drawn By: DJL	Scale: NTS	Date: 2005	Number: 11.1
Cad Ref: H:\LTS\CAD\Drawings\CadC\WAITING RESTRICTION PLATES			

Christchurch
...where time is pleasant

HEAD OF OPERATIONS
PETER BARKER B.Eng., D.M.S., C.ENG., M.I.C.E., M.C.I.W.E.M.



Scheme Ref.	WAITING RESTRICTION PLATES		
Sign Reference	12	'x'-height	20.0
Letter colour	BLACK	SIGN FACE	
Background	Yellow/White	Width	295mm
Border	BLACK	Height	235mm
Material	Class-1	Area	0.07sq.m

Project: WAITING RESTRICTION PLATES			
Title: SIGN SPECIFICATION DRAWINGS			
Drawn By: GAS	Scale: NTS	Date: 2004	Number: 12
Cad Ref: H:\LTS\CAD\Drawings\CadC\WAITING RESTRICTION PLATES			

Christchurch
...where time is pleasant

HEAD OF OPERATIONS
PETER BARKER B.Eng., D.M.S., C.ENG., M.I.C.E., M.C.I.W.E.M.



Scheme Ref.	WAITING RESTRICTION PLATES		
Sign Reference	12.1	'x'-height	20.0
Letter colour	BLACK	SIGN FACE	
Background	Yellow/White	Width	295mm
Border	BLACK	Height	295mm
Material	Class-1	Area	0.09sq.m

Project: WAITING RESTRICTION PLATES			
Title: SIGN SPECIFICATION DRAWINGS			
Drawn By: GAS	Scale: NTS	Date: 2003	Number: 12.1
Cad Ref: H:\LTS\CAD\Drawings\CadC\WAITING RESTRICTION PLATES			

Christchurch
...where time is pleasant

HEAD OF OPERATIONS
PETER BARKER B.Eng., D.M.S., C.ENG., M.I.C.E., M.C.I.W.E.M.



Scheme Ref.	WAITING RESTRICTION PLATES		
Sign Reference	12.2	'x'-height	20.0
Letter colour	BLACK	SIGN FACE	
Background	Yellow/White	Width	275mm
Border	BLACK	Height	290mm
Material	Class-1	Area	0.08sq.m

Project: WAITING RESTRICTION PLATES			
Title: SIGN SPECIFICATION DRAWINGS			
Drawn By: GAS	Scale: NTS	Date: 2004	Number: 12.2
Cad Ref: H:\LTS\CAD\Drawings\CadC\WAITING RESTRICTION PLATES			

Christchurch
...where time is pleasure

HEAD OF OPERATIONS
PETER BARKER B.Eng., D.M.S., C.ENG., M.I.C.E., M.C.I.W.E.M.



Scheme Ref.	WAITING RESTRICTION PLATES		
Sign Reference	13	'x'-height	20.0
Letter colour	BLACK	SIGN FACE	
Background	Yellow/White	Width	260mm
Border	BLACK	Height	235mm
Material	Class-1	Area	0.06sq.m

Project: WAITING RESTRICTION PLATES			
Title: SIGN SPECIFICATION DRAWINGS			
Drawn By: GAS	Scale: NTS	Date: 2003	Number: 13
Cad Ref: H:\LTS\CAD\Drawings\CadC\WAITING RESTRICTION PLATES			

Christchurch
...where time is pleasant

HEAD OF TECHNICAL SERVICES
PETER BARKER B.Eng., D.M.S., C.ENG., M.I.C.E., M.C.I.W.E.M.



Scheme Ref.	WAITING RESTRICTION PLATES		
Sign Reference	13.1	'x'-height	20.0
Letter colour	BLACK	SIGN FACE	
Background	Yellow/White	Width	260mm
Border	BLACK	Height	290mm
Material	Class-1	Area	0.08sq.m

Project: WAITING RESTRICTION PLATES			
Title: SIGN SPECIFICATION DRAWINGS			
Drawn By: GAS	Scale: NTS	Date: 2003	Number: 13.1
Cad Ref: H:\LTS\CAD\Drawings\CadC\WAITING RESTRICTION PLATES			

Christchurch
...where time is pleasant

HEAD OF OPERATIONS
PETER BARKER B.Eng., D.M.S., C.ENG., M.I.C.E., M.C.I.W.E.M.



Scheme Ref.	WAITING RESTRICTION PLATES		
Sign Reference	13.2	'x'-height	20.0
Letter colour	BLACK	SIGN FACE	
Background	Yellow/White	Width	260mm
Border	BLACK	Height	290mm
Material	Class-1	Area	0.08sq.m

Project: WAITING RESTRICTION PLATES			
Title: SIGN SPECIFICATION DRAWINGS			
Drawn By: GAS	Scale: NTS	Date: 2003	Number: 13.2
Cad Ref: H:\LTS\CAD\Drawings\CadC\WAITING RESTRICTION PLATES			

Christchurch
...where time is pleasant

HEAD OF OPERATIONS
PETER BARKER B.Eng., D.M.S., C.ENG., M.I.C.E., M.C.I.W.E.M.



Scheme Ref.	WAITING RESTRICTION PLATES		
Sign Reference	13.3	'x'-height	20
Letter colour	BLACK	SIGN FACE	
Background	WHITE	Width	255mm
Border	BLACK	Height	175mm
Material	Class 1	Area	0.04sq.m

Project: WAITING RESTRICTION PLATES			
Title: SIGN SPECIFICATION DRAWINGS			
Drawn By: DJL	Scale: NTS	Date: 2004	Number: 13.3
Cad Ref: H:\LTS\CAD\Drawings\CadC\WAITING RESTRICTION PLATES			

Christchurch
...where time is pleasant

HEAD OF OPERATIONS
PETER BARKER B.Eng., D.M.S., C.ENG., M.I.C.E., M.C.I.W.E.M.



Scheme Ref.	WAITING RESTRICTION PLATES		
Sign Reference	13.4	'x'-height	20
Letter colour	BLACK	SIGN FACE	
Background	WHITE	Width	255mm
Border	BLACK	Height	175mm
Material	Class 1	Area	0.04sq.m

Project: WAITING RESTRICTION PLATES			
Title: SIGN SPECIFICATION DRAWINGS			
Drawn By: DJL	Scale: NTS	Date: 2004	Number: 13.4
Cad Ref: H:\LTS\CAD\Drawings\CadC\WAITING RESTRICTION PLATES			

Christchurch
...where time is pleasant

HEAD OF OPERATIONS
PETER BARKER B.Eng., D.M.S., C.ENG., M.I.C.E., M.C.I.W.E.M.



Scheme Ref.	WAITING RESTRICTION PLATES		
Sign Reference	14	'x'-height	20.0
Letter colour	BLACK	SIGN FACE	
Background	YELLOW	Width	325mm
Border	BLACK	Height	260mm
Material	Class 1	Area	0.09sq.m

Project: WAITING RESTRICTION PLATES			
Title: SIGN SPECIFICATION DRAWINGS			
Drawn By: JM	Scale: NTS	Date: Jan 2010	Number: 14
Cad Ref: H:\LTS\CAD\Drawings\CadC\WAITING RESTRICTION PLATES			

Christchurch ...where time is pleasure

Head of Planning & Transportation
Wayne Barraball BA (Hons) M.R.T.P.I.



Scheme Ref.	WAITING RESTRICTION PLATES		
Sign Reference	15	'x'-height	20.0
Letter colour	BLACK	SIGN FACE	
Background	YELLOW	Width	260mm
Border	BLACK	Height	130mm
Material	Class-1	Area	0.03sq.m

Project: WAITING RESTRICTION PLATES

Title: SIGN SPECIFICATION DRAWINGS

Drawn By	Scale	Date	Number
GAS	NTS	2004	15

Cad Ref: H:\LTS\CAD\Drawings\CadC\WAITING RESTRICTION PLATES

Christchurch ...where time is pleasant

HEAD OF OPERATIONS
PETER BARKER B.Eng., D.M.S., C.ENG., M.I.C.E., M.C.I.W.E.M.



Scheme Ref.	WAITING RESTRICTION PLATES		
Sign Reference	16	'x'-height	20.0
Letter colour	BLACK	SIGN FACE	
Background	WHITE	Width	440mm
Border	BLACK	Height	170mm
Material	Class-1	Area	0.07sq.m

Project: WAITING RESTRICTION PLATES			
Title: SIGN SPECIFICATION DRAWINGS			
Drawn By: GAS	Scale: NTS	Date: 2003	Number: 16
Cad Ref: H:\LTS\CAD\Drawings\CadC\WAITING RESTRICTION PLATES			

Christchurch
...where time is pleasure

HEAD OF OPERATIONS
PETER BARKER B.Eng., D.M.S., C.ENG., M.I.C.E., M.C.I.W.E.M.



Scheme Ref.	WAITING RESTRICTION PLATES		
Sign Reference	17	'x'-height	20.0
Letter colour	BLACK	SIGN FACE	
Background	YELLOW	Width	340mm
Border	BLACK	Height	180mm
Material	Class-1	Area	0.06sq.m

Project: WAITING RESTRICTION PLATES			
Title: SIGN SPECIFICATION DRAWINGS			
Drawn By: GAS	Scale: NTS	Date: 2003	Number: 17
Cad Ref: H:\LTS\CAD\Drawings\CadC\WAITING RESTRICTION PLATES			

Christchurch
...where time is pleasant

HEAD OF OPERATIONS
PETER BARKER B.Eng., D.M.S., C.ENG., M.I.C.E., M.C.I.W.E.M.



Scheme Ref.	WAITING RESTRICTION PLATES		
Sign Reference	17.1	'x'-height	20.0
Letter colour	BLACK	SIGN FACE	
Background	YELLOW	Width	340mm
Border	BLACK	Height	230mm
Material	Class-1	Area	0.08sq.m

Project: WAITING RESTRICTION PLATES			
Title: SIGN SPECIFICATION DRAWINGS			
Drawn By: GAS	Scale: NTS	Date: 2003	Number: 17.1
Cad Ref: H:\LTS\CAD\Drawings\CadC\WAITING RESTRICTION PLATES			

Christchurch
...where time is pleasant

HEAD OF OPERATIONS
PETER BARKER B.Eng., D.M.S., C.ENG., M.I.C.E., M.C.I.W.E.M.



Scheme Ref.	WAITING RESTRICTION PLATES		
Sign Reference	17.2	'x'-height	20.0
Letter colour	BLACK	SIGN FACE	
Background	YELLOW	Width	340mm
Border	BLACK	Height	230mm
Material	Class-1	Area	0.08sq.m

Project: WAITING RESTRICTION PLATES			
Title: SIGN SPECIFICATION DRAWINGS			
Drawn By: GAS	Scale: NTS	Date: 2003	Number: 17.2
Cad Ref: H:\LTS\CAD\Drawings\CadC\WAITING RESTRICTION PLATES			

Christchurch
...where time is pleasure

HEAD OF OPERATIONS
PETER BARKER B.Eng., D.M.S., C.ENG., M.I.C.E., M.C.I.W.E.M.



Scheme Ref.	WAITING RESTRICTION PLATES		
Sign Reference	18	'x'-height	20.0
Letter colour	BLACK	SIGN FACE	
Background	YELLOW	Width	265mm
Border	BLACK	Height	130mm
Material	Class-1	Area	0.03sq.m

Project: WAITING RESTRICTION PLATES


Title: SIGN SPECIFICATION DRAWINGS

Drawn By	Scale	Date	Number
GAS	NTS	2003	18

Cad Ref: H:\LTS\CAD\Drawings\CadC\WAITING RESTRICTION PLATES

Christchurch ...where time is pleasant

HEAD OF OPERATIONS
PETER BARKER B.Eng., D.M.S., C.ENG., M.I.C.E., M.C.I.W.E.M.

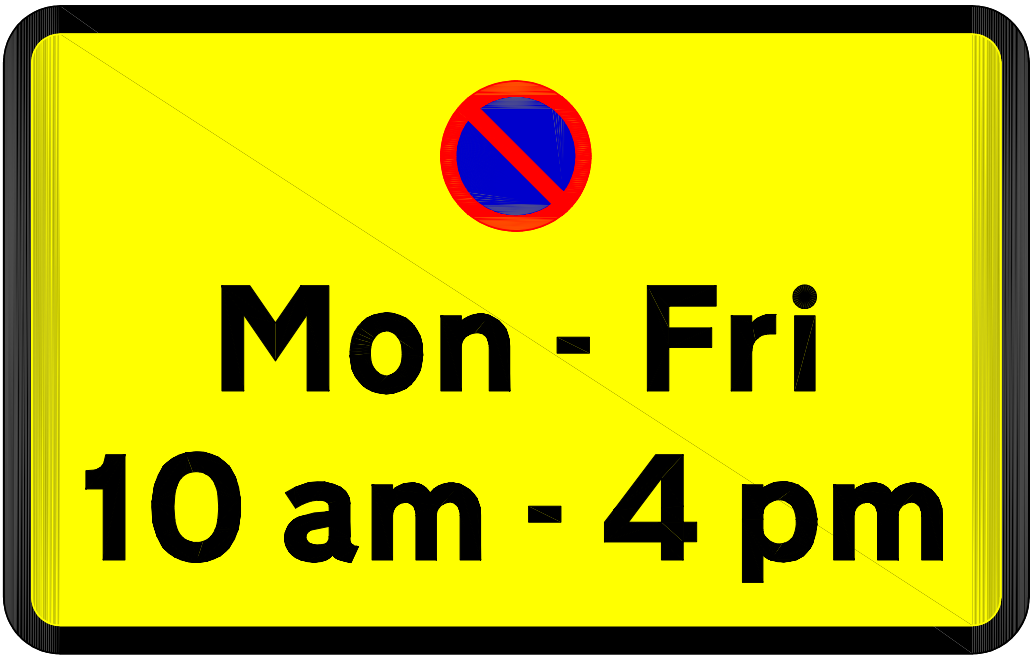


Scheme Ref.	WAITING RESTRICTION PLATES		
Sign Reference	19	'x'-height	20.0
Letter colour	BLACK	SIGN FACE	
Background	YELLOW	Width	275mm
Border	BLACK	Height	175mm
Material	Class-1	Area	0.05sq.m

Project: WAITING RESTRICTION PLATES			
Title: SIGN SPECIFICATION DRAWINGS			
Drawn By: GAS	Scale: NTS	Date: 2003	Number: 19
Cad Ref: H:\LTS\CAD\Drawings\CadC\WAITING RESTRICTION PLATES			

Christchurch
...where time is pleasant

HEAD OF OPERATIONS
PETER BARKER B.Eng., D.M.S., C.ENG., M.I.C.E., M.C.I.W.E.M.

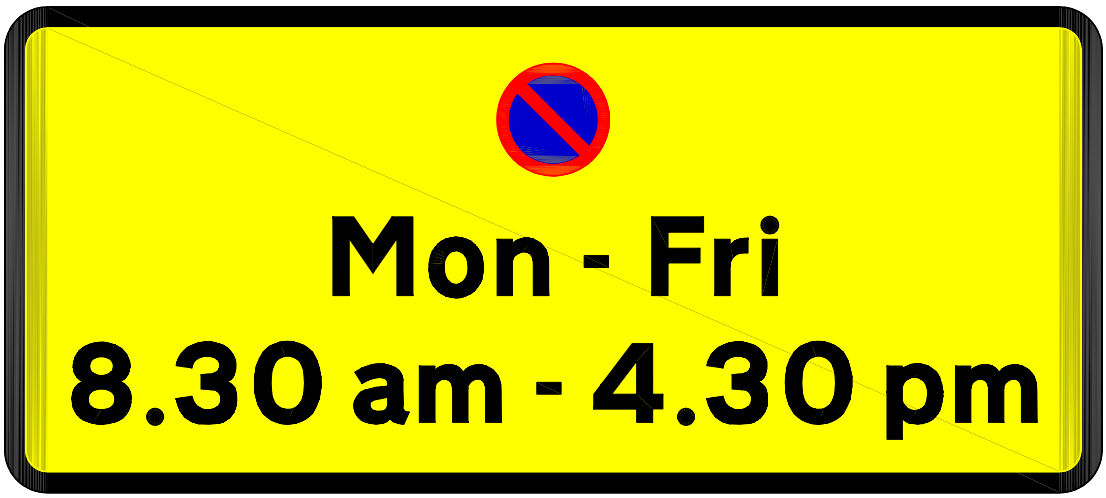

Scheme Ref.	WAITING RESTRICTION PLATES		
Sign Reference	20	'x'-height	20.0
Letter colour	BLACK	SIGN FACE	
Background	YELLOW	Width	390mm
Border	BLACK	Height	175mm
Material	Class-1	Area	0.07sq.m

Project: WAITING RESTRICTION PLATES


Title: SIGN SPECIFICATION DRAWINGS

Drawn By	Scale	Date	Number
GAS	NTS	2003	20

Cad Ref: H:\LTS\CAD\Drawings\CadC\WAITING RESTRICTION PLATES

Christchurch
...where time is pleasant

HEAD OF OPERATIONS
PETER BARKER B.Eng., D.M.S., C.ENG., M.I.C.E., M.C.I.W.E.M.

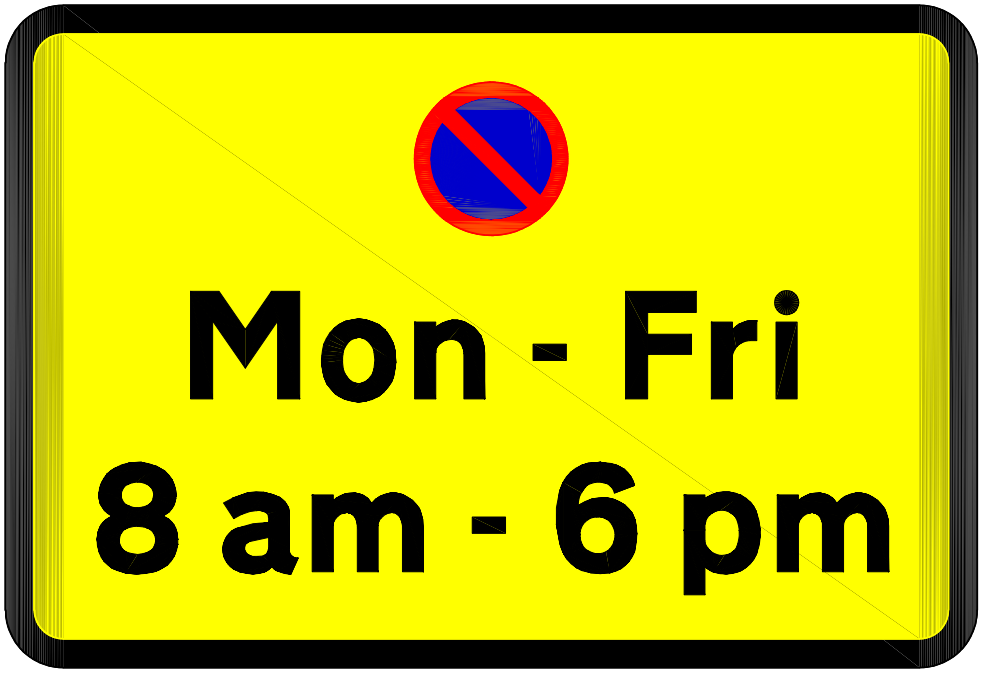


Scheme Ref.	WAITING RESTRICTION PLATES		
Sign Reference	21	'x'-height	20.0
Letter colour	BLACK	SIGN FACE	
Background	YELLOW	Width	255mm
Border	BLACK	Height	175mm
Material	Class-1	Area	0.04sq.m

Project: WAITING RESTRICTION PLATES			
Title: SIGN SPECIFICATION DRAWINGS			
Drawn By: GAS	Scale: NTS	Date: 2003	Number: 21
Cad Ref: H:\LTS\CAD\Drawings\CadC\WAITING RESTRICTION PLATES			

Christchurch
...where time is pleasant

HEAD OF OPERATIONS
PETER BARKER B.Eng., D.M.S., C.ENG., M.I.C.E., M.C.I.W.E.M.

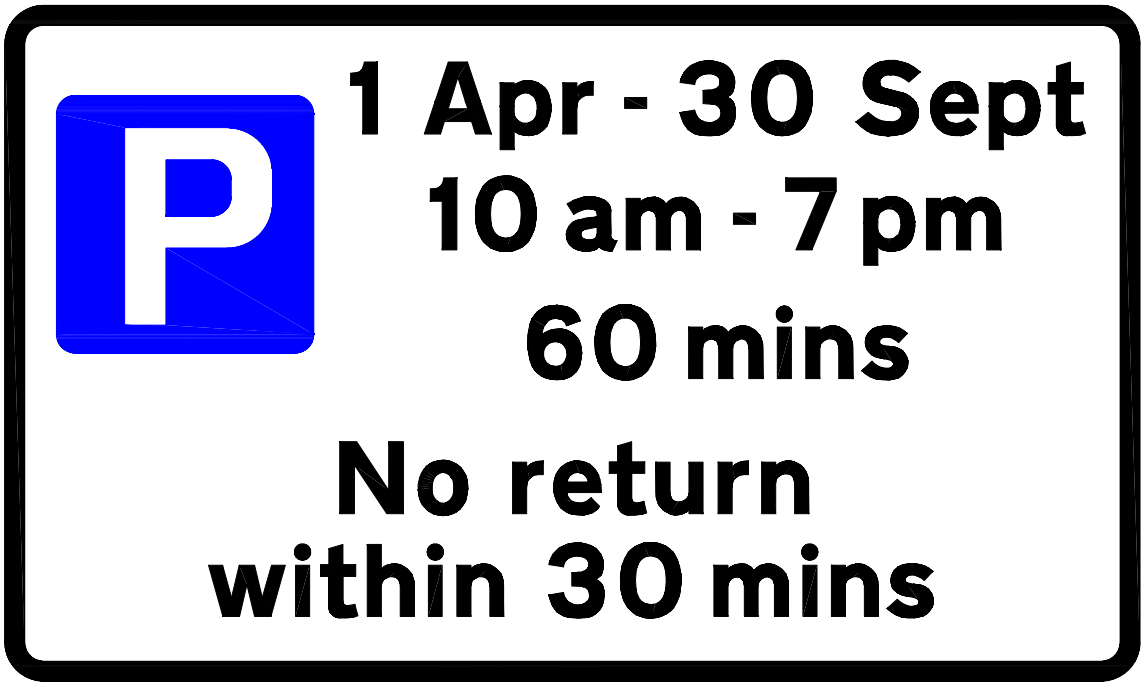

Scheme Ref.	WAITING RESTRICTION PLATES		
Sign Reference	22	'x'-height	20.0
Letter colour	BLACK	SIGN FACE	
Background	WHITE	Width	440mm
Border	BLACK	Height	265mm
Material	Class-1	Area	0.12sq.m

Project: WAITING RESTRICTION PLATES			
Title: SIGN SPECIFICATION DRAWINGS			
Drawn By: GAS	Scale: NTS	Date: 2003	Number: 22
Cad Ref: H:\LTS\CAD\Drawings\CadC\WAITING RESTRICTION PLATES			

Christchurch
...where time is pleasure

HEAD OF OPERATIONS
PETER BARKER B.Eng., D.M.S., C.ENG., M.I.C.E., M.C.I.W.E.M.



Scheme Ref.	WAITING RESTRICTION PLATES		
Sign Reference	23	'x'-height	20.0
Letter colour	BLACK	SIGN FACE	
Background	WHITE	Width	435mm
Border	BLACK	Height	215mm
Material	Class-1	Area	0.09sq.m

Project: WAITING RESTRICTION PLATES			
Title: SIGN SPECIFICATION DRAWINGS			
Drawn By: GAS	Scale: NTS	Date: 2003	Number: 23
Cad Ref: H:\LTS\CAD\Drawings\CadC\WAITING RESTRICTION PLATES			

Christchurch
...where time is pleasant

HEAD OFOPERATIONS
PETER BARKER B.Eng., D.M.S., C.ENG., M.I.C.E., M.C.I.W.E.M.



Scheme Ref.	WAITING RESTRICTION PLATES		
Sign Reference	24	'x'-height	20.0
Letter colour	BLACK	SIGN FACE	
Background	WHITE	Width	365mm
Border	BLACK	Height	140mm
Material	Class-1	Area	0.05sq.m

Project: WAITING RESTRICTION PLATES			
Title: SIGN SPECIFICATION DRAWINGS			
Drawn By: GAS	Scale: NTS	Date: 2003	Number: 24
Cad Ref: H:\LTS\CAD\Drawings\CadC\WAITING RESTRICTION PLATES			

Christchurch
...where time is pleasant

HEAD OF OPERATIONS
PETER BARKER B.Eng., D.M.S., C.ENG., M.I.C.E., M.C.I.W.E.M.



Scheme Ref.	WAITING RESTRICTION PLATES		
Sign Reference	25	'x'-height	20.0
Letter colour	BLACK	SIGN FACE	
Background	WHITE	Width	385mm
Border	BLACK	Height	170mm
Material	Class-1	Area	0.07sq.m

Project: WAITING RESTRICTION PLATES			
Title: SIGN SPECIFICATION DRAWINGS			
Drawn By: GAS	Scale: NTS	Date: 2003	Number: 25
Cad Ref: H:\LTS\CAD\Drawings\CadC\WAITING RESTRICTION PLATES			

Christchurch
...where time is pleasant

HEAD OF OPERATIONS
PETER BARKER B.Eng., D.M.S., C.ENG., M.I.C.E., M.C.I.W.E.M.



Scheme Ref.	WAITING RESTRICTION PLATES		
Sign Reference	26.2	'x'-height	20.0
Letter colour	BLACK	SIGN FACE	
Background	WHITE	Width	385mm
Border	BLACK	Height	315mm
Material	Class-1	Area	0.12sq.m

Project: WAITING RESTRICTION PLATES

Title: SIGN SPECIFICATION DRAWINGS

Drawn By	Scale	Date	Number
GAS	NTS	2003	26.2

Cad Ref: H:\LTS\CAD\Drawings\CadC\WAITING RESTRICTION PLATES

Christchurch
...where time is pleasant

HEAD OF OPERATIONS
PETER BARKER B.Eng., D.M.S., C.ENG., M.I.C.E., M.C.I.W.E.M.



Scheme Ref.	WAITING RESTRICTION PLATES		
Sign Reference	27	'x'-height	20.0
Letter colour	BLACK	SIGN FACE	
Background	WHITE	Width	435mm
Border	BLACK	Height	165mm
Material	Class-1	Area	0.07sq.m

Project: WAITING RESTRICTION PLATES

Title: SIGN SPECIFICATION DRAWINGS

Drawn By	Scale	Date	Number
GAS	NTS	2003	27

Cad Ref: H:\LTS\CAD\Drawings\CadC\WAITING RESTRICTION PLATES

Christchurch
...where time is pleasant

HEAD OF OPERATIONS
PETER BARKER B.Eng., D.M.S., C.ENG., M.I.C.E., M.C.I.W.E.M.



Scheme Ref.	WAITING RESTRICTION PLATES		
Sign Reference	28	'x'-height	20.0
Letter colour	BLACK	SIGN FACE	
Background	WHITE	Width	365mm
Border	BLACK	Height	265mm
Material	Class-1	Area	0.10sq.m

Project: WAITING RESTRICTION PLATES			
Title: SIGN SPECIFICATION DRAWINGS			
Drawn By: GAS	Scale: NTS	Date: 2003	Number: 28
Cad Ref: H:\LTS\CAD\Drawings\CadC\WAITING RESTRICTION PLATES			

Christchurch
...where time is pleasure

HEAD OF OPERATIONS
PETER BARKER B.Eng., D.M.S., C.ENG., M.I.C.E., M.C.I.W.E.M.



Scheme Ref.	WAITING RESTRICTION PLATES		
Sign Reference	29	'x'-height	20.0
Letter colour	BLACK	SIGN FACE	
Background	WHITE	Width	365mm
Border	BLACK	Height	350mm
Material	Class-1	Area	0.13sq.m

Project: WAITING RESTRICTION PLATES			
Title: SIGN SPECIFICATION DRAWINGS			
Drawn By: GAS	Scale: NTS	Date: 2003	Number: 29
Cad Ref: H:\LTS\CAD\Drawings\CadC\WAITING RESTRICTION PLATES			

Christchurch
...where time is pleasant

HEAD OF OPERATIONS
PETER BARKER B.Eng., D.M.S., C.ENG., M.I.C.E., M.C.I.W.E.M.




Scheme Ref.	WAITING RESTRICTION PLATES		
Sign Reference	30	'x'-height	20.0
Letter colour	BLACK	SIGN FACE	
Background	WHITE	Width	435mm
Border	BLACK	Height	215mm
Material	Class-1	Area	0.09sq.m

Project: WAITING RESTRICTION PLATES			
Title: SIGN SPECIFICATION DRAWINGS			
Drawn By: GAS	Scale: NTS	Date: 2003	Number: 30
Cad Ref: H:\LTS\CAD\Drawings\CadC\WAITING RESTRICTION PLATES			

Christchurch
...where time is pleasure

HEAD OF OPERATIONS
PETER BARKER B.Eng., D.M.S., C.ENG., M.I.C.E., M.C.I.W.E.M.

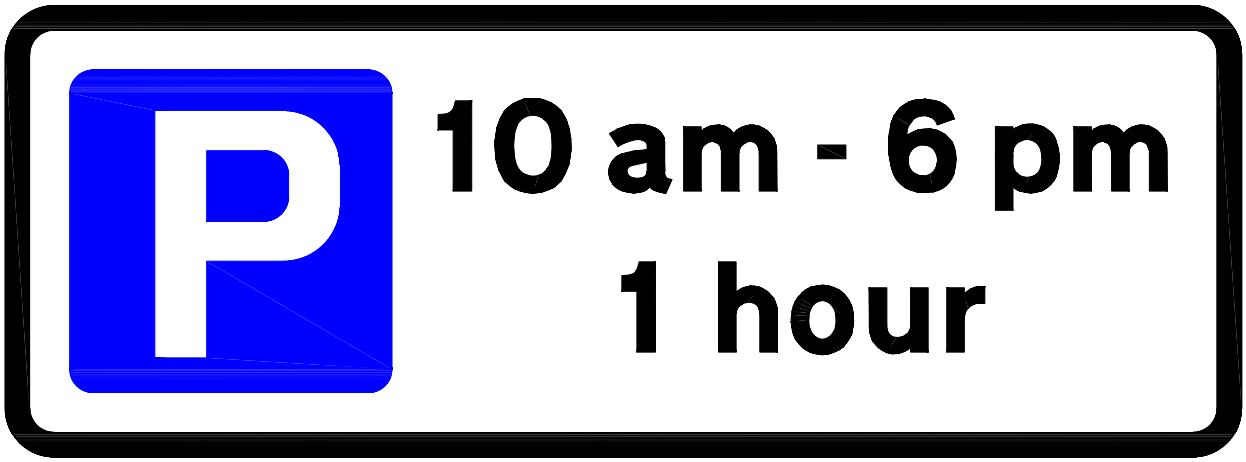

Scheme Ref.	WAITING RESTRICTION PLATES		
Sign Reference	31	'x'-height	20.0
Letter colour	BLACK	SIGN FACE	
Background	WHITE	Width	385mm
Border	BLACK	Height	140mm
Material	Class-1	Area	0.05sq.m

Project: WAITING RESTRICTION PLATES

Title: SIGN SPECIFICATION DRAWINGS

Drawn By	Scale	Date	Number
GAS	NTS	2003	31

Cad Ref: H:\LTS\CAD\Drawings\CadC\WAITING RESTRICTION PLATES

Christchurch ...where time is pleasant

HEAD OF OPERATIONS
PETER BARKER B.Eng., D.M.S., C.ENG., M.I.C.E., M.C.I.W.E.M.



Scheme Ref.	WAITING RESTRICTION PLATES		
Sign Reference	32	'x'-height	20.0
Letter colour	BLACK	SIGN FACE	
Background	WHITE	Width	400mm
Border	BLACK	Height	175mm
Material	Class-1	Area	0.07sq.m

Project: WAITING RESTRICTION PLATES

Title: SIGN SPECIFICATION DRAWINGS

Drawn By	Scale	Date	Number
GAS	NTS	2003	32

Cad Ref: H:\LTS\CAD\Drawings\CadC\WAITING RESTRICTION PLATES

Christchurch
...where time is pleasure

HEAD OF OPERATIONS
PETER BARKER B.Eng., D.M.S., C.ENG., M.I.C.E., M.C.I.W.E.M.




Scheme Ref.	WAITING RESTRICTION PLATES		
Sign Reference	33	'x'-height	20.0
Letter colour	BLACK	SIGN FACE	
Background	Yellow/White	Width	275mm
Border	BLACK	Height	245mm
Material	Class-1	Area	0.07sq.m

Project: WAITING RESTRICTION PLATES			
Title: SIGN SPECIFICATION DRAWINGS			
Drawn By: GAS	Scale: NTS	Date: 2003	Number: 33
Cad Ref: H:\LTS\CAD\Drawings\CadC\WAITING RESTRICTION PLATES			

Christchurch
...where time is pleasure

HEAD OF OPERATIONS
PETER BARKER B.Eng., D.M.S., C.ENG., M.I.C.E., M.C.I.W.E.M.

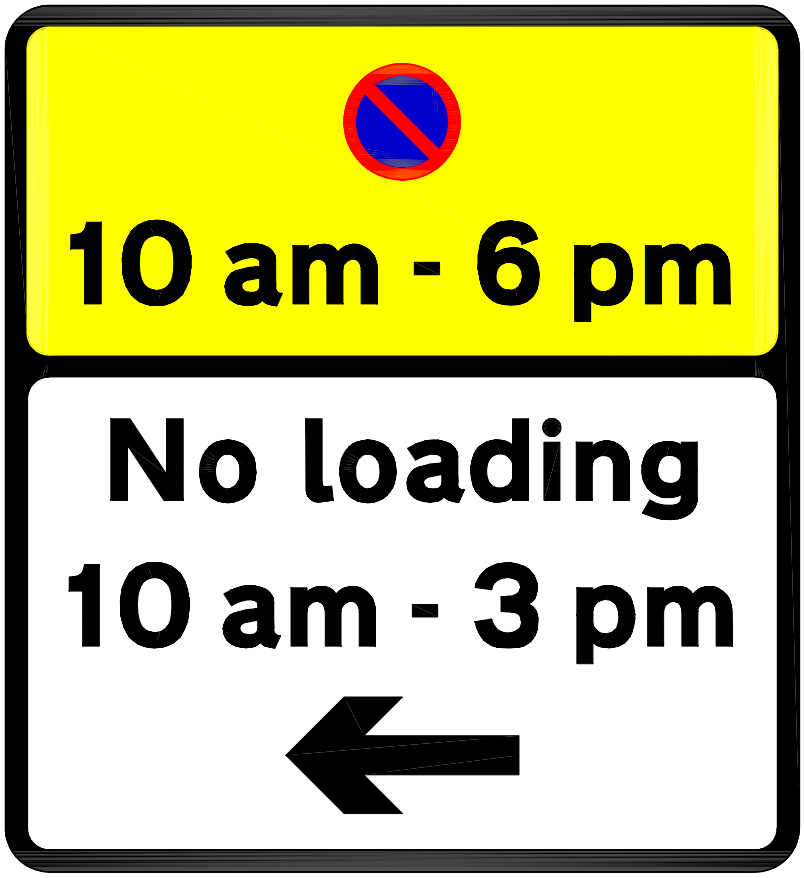


Scheme Ref.	WAITING RESTRICTION PLATES		
Sign Reference	33.1	'x'-height	20.0
Letter colour	BLACK	SIGN FACE	
Background	Yellow/White	Width	275mm
Border	BLACK	Height	300mm
Material	Class-1	Area	0.08sq.m

Project: WAITING RESTRICTION PLATES			
Title: SIGN SPECIFICATION DRAWINGS			
Drawn By: GAS	Scale: NTS	Date: 2003	Number: 33.1
Cad Ref: H:\LTS\CAD\Drawings\CadC\WAITING RESTRICTION PLATES			

Christchurch
...where time is pleasure

HEAD OF OPERATIONS
PETER BARKER B.Eng., D.M.S., C.ENG., M.I.C.E., M.C.I.W.E.M.

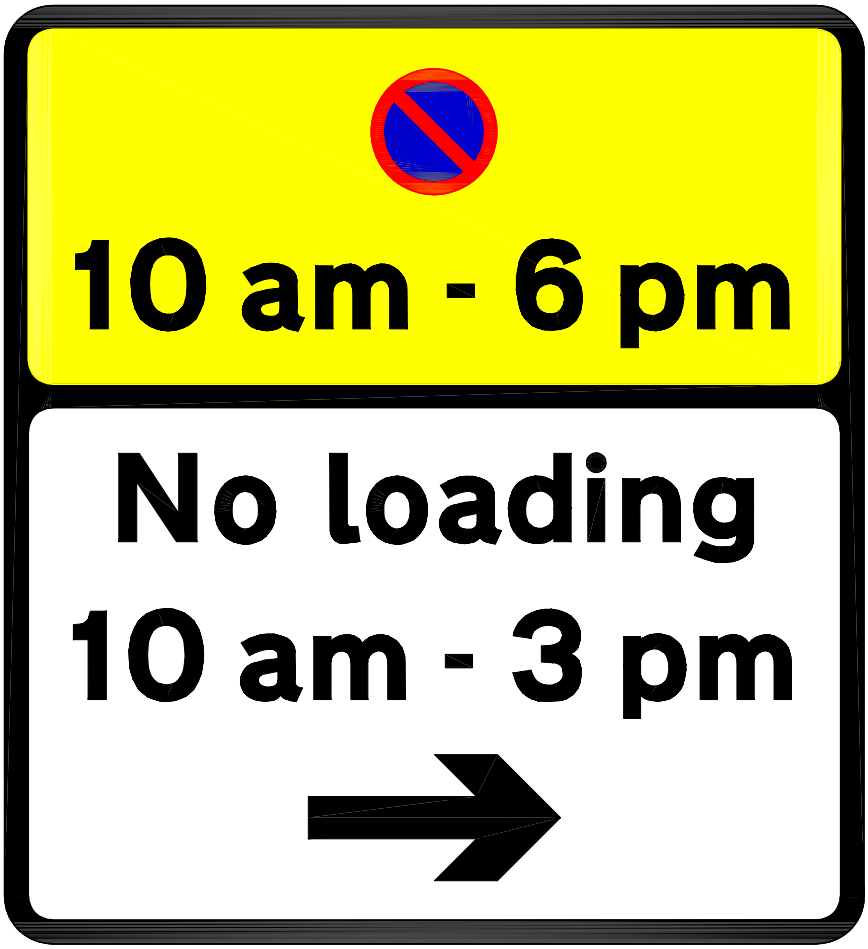

Scheme Ref.	WAITING RESTRICTION PLATES		
Sign Reference	33.2	'x'-height	20.0
Letter colour	BLACK	SIGN FACE	
Background	Yellow/White	Width	275mm
Border	BLACK	Height	300mm
Material	Class-1	Area	0.08sq.m

Project: WAITING RESTRICTION PLATES			
Title: SIGN SPECIFICATION DRAWINGS			
Drawn By: GAS	Scale: NTS	Date: 2003	Number: 33.2
Cad Ref: H:\LTS\CAD\Drawings\CadC\WAITING RESTRICTION PLATES			

Christchurch
...where time is pleasure

HEAD OF OPERATIONS
PETER BARKER B.Eng., D.M.S., C.ENG., M.I.C.E., M.C.I.W.E.M.



Scheme Ref.	WAITING RESTRICTION PLATES		
Sign Reference	34	'x'-height	20.0
Letter colour	BLACK	SIGN FACE	
Background	WHITE	Width	365mm
Border	BLACK	Height	315mm
Material	Class-1	Area	0.11sq.m

Project: WAITING RESTRICTION PLATES			
Title: SIGN SPECIFICATION DRAWINGS			
Drawn By: GAS	Scale: NTS	Date: 2003	Number: 34
Cad Ref: H:\LTS\CAD\Drawings\CadC\WAITING RESTRICTION PLATES			

Christchurch
...where time is pleasure

HEAD OF OPERATIONS
PETER BARKER B.Eng., D.M.S., C.ENG., M.I.C.E., M.C.I.W.E.M.



Scheme Ref.	WAITING RESTRICTION PLATES		
Sign Reference	35	'x'-height	20.0
Letter colour	BLACK	SIGN FACE	
Background	WHITE	Width	385mm
Border	BLACK	Height	265mm
Material	Class-1	Area	0.10sq.m

Project: WAITING RESTRICTION PLATES			
Title: SIGN SPECIFICATION DRAWINGS			
Drawn By: GAS	Scale: NTS	Date: 2003	Number: 35
Cad Ref: H:\LTS\CAD\Drawings\CadC\WAITING RESTRICTION PLATES			

Christchurch
...where time is pleasure

HEAD OF OPERATIONS
PETER BARKER B.Eng., D.M.S., C.ENG., M.I.C.E., M.C.I.W.E.M.



Scheme Ref.	WAITING RESTRICTION PLATES		
Sign Reference	36	'x'-height	20.0
Letter colour	BLACK	SIGN FACE	
Background	WHITE	Width	365mm
Border	BLACK	Height	350mm
Material	Class-1	Area	0.13sq.m

Project: WAITING RESTRICTION PLATES			
Title: SIGN SPECIFICATION DRAWINGS			
Drawn By: GAS	Scale: NTS	Date: 2003	Number: 36
Cad Ref: H:\LTS\CAD\Drawings\CadC\WAITING RESTRICTION PLATES			

Christchurch
...where time is pleasure

HEAD OF OPERATIONS
PETER BARKER B.Eng., D.M.S., C.ENG., M.I.C.E., M.C.I.W.E.M.



Scheme Ref.	WAITING RESTRICTION PLATES		
Sign Reference	36.1	'x'-height	20.0
Letter colour	BLACK	SIGN FACE	
Background	WHITE	Width	365mm
Border	BLACK	Height	400mm
Material	Class-1	Area	0.15sq.m

Project: WAITING RESTRICTION PLATES			
Title: SIGN SPECIFICATION DRAWINGS			
Drawn By: GAS	Scale: NTS	Date: 2003	Number: 36.1
Cad Ref: H:\LTS\CAD\Drawings\CadC\WAITING RESTRICTION PLATES			

Christchurch
...where time is pleasure

HEAD OF OPERATIONS
PETER BARKER B.Eng., D.M.S., C.ENG., M.I.C.E., M.C.I.W.E.M.



Scheme Ref.	WAITING RESTRICTION PLATES		
Sign Reference	36.2	'x'-height	20.0
Letter colour	BLACK	SIGN FACE	
Background	WHITE	Width	365mm
Border	BLACK	Height	400mm
Material	Class-1	Area	0.15sq.m

Project: WAITING RESTRICTION PLATES			
Title: SIGN SPECIFICATION DRAWINGS			
Drawn By: GAS	Scale: NTS	Date: 2003	Number: 36.2
Cad Ref: H:\LTS\CAD\Drawings\CadC\WAITING RESTRICTION PLATES			

Christchurch
...where time is pleasure

HEAD OF OPERATIONS
PETER BARKER B.Eng., D.M.S., C.ENG., M.I.C.E., M.C.I.W.E.M.



Scheme Ref.	WAITING RESTRICTIONS PLATES		
Sign Reference	37	'x'-height	20.0
Letter colour	BLACK	SIGN FACE	
Background	WHITE	Width	435mm
Border	BLACK	Height	215mm
Material	Class-1	Area	0.09sq.m

Project: WAITING RESTRICTION PLATES			
Title: SIGN SPECIFICATION DRAWINGS			
Drawn By: GAS	Scale: NTS	Date: 2003	Number: 37
Cad Ref: H:\LTS\CAD\Drawings\CadC\WAITING RESTRICTION PLATES			

Christchurch
...where time is pleasant

HEAD OF OPERATIONS
PETER BARKER B.Eng., D.M.S., C.ENG., M.I.C.E., M.C.I.W.E.M.




Scheme Ref.	WAITING RESTRICTION PLATES		
Sign Reference	38	'x'-height	20.0
Letter colour	BLACK	SIGN FACE	
Background	WHITE	Width	365mm
Border	BLACK	Height	265mm
Material	Class-1	Area	0.10sq.m

Project: WAITING RESTRICTION PLATES			
Title: SIGN SPECIFICATION DRAWINGS			
Drawn By: GAS	Scale: NTS	Date: 2003	Number: 38
Cad Ref: H:\LTS\CAD\Drawings\CadC\WAITING RESTRICTION PLATES			

Christchurch
...where time is pleasure

HEAD OF OPERATIONS
PETER BARKER B.Eng., D.M.S., C.ENG., M.I.C.E., M.C.I.W.E.M.

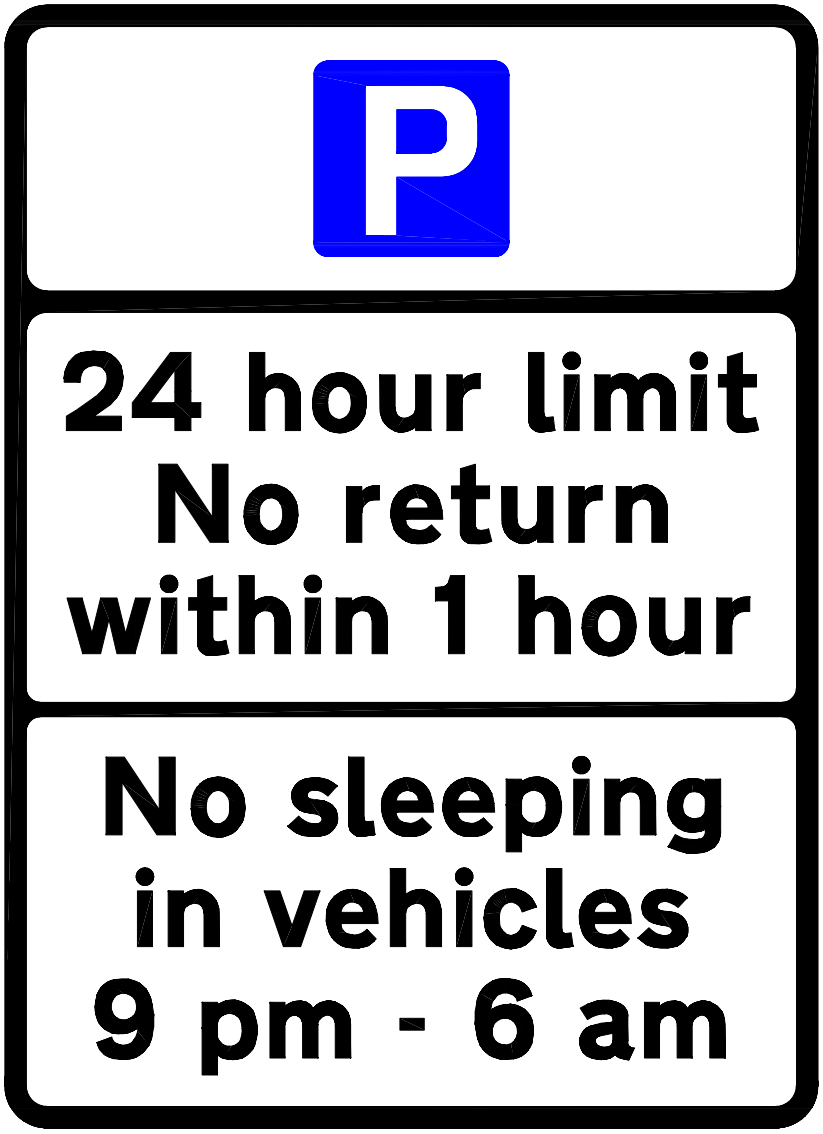

Scheme Ref.	waiting restriction plates		
Sign Reference	39	'x'-height	20.0
Letter colour	BLACK	SIGN FACE	
Background	WHITE	Width	290mm
Border	BLACK	Height	405mm
Material	Class-1	Area	0.12sq.m

Project: WAITING RESTRICTION PLATES			
Title: SIGN SPECIFICATION DRAWINGS			
Drawn By: GAS	Scale: NTS	Date: 2003	Number: 39
Cad Ref: H:\LTS\CAD\Drawings\CadC\WAITING RESTRICTION PLATES			

Christchurch
...where time is pleasure

HEAD OF OPERATIONS
PETER BARKER B.Eng., D.M.S., C.ENG., M.I.C.E., M.C.I.W.E.M.



Scheme Ref.	WAITING RESTRICTION PLATES		
Sign Reference	40	'x'-height	20.0
Letter colour	BLACK	SIGN FACE	
Background	WHITE	Width	365mm
Border	BLACK	Height	350mm
Material	Class-1	Area	0.13sq.m

Project: WAITING RESTRICTION PLATES			
Title: SIGN SPECIFICATION DRAWINGS			
Drawn By: GAS	Scale: NTS	Date: 2003	Number: 40
Cad Ref: H:\LTS\CAD\Drawings\CadC\WAITING RESTRICTION PLATES			

Christchurch
...where time is pleasure

HEAD OF OPERATIONS
PETER BARKER B.Eng., D.M.S., C.ENG., M.I.C.E., M.C.I.W.E.M.



Scheme Ref.	WAITING RESTRICTION PLATES		
Sign Reference	41	'x'-height	20.0
Letter colour	BLACK	SIGN FACE	
Background	WHITE	Width	385mm
Border	BLACK	Height	270mm
Material	Class-1	Area	0.10sq.m

Project: WAITING RESTRICTION PLATES			
Title: SIGN SPECIFICATION DRAWINGS			
Drawn By: GAS	Scale: NTS	Date: 2003	Number: 41
Cad Ref: H:\LTS\CAD\Drawings\CadC\WAITING RESTRICTION PLATES			

Christchurch
...where time is pleasure

HEAD OF OPERATIONS
PETER BARKER B.Eng., D.M.S., C.ENG., M.I.C.E., M.C.I.W.E.M.



Scheme Ref.	WAITING RESTRICTION PLATES		
Sign Reference	41.1	'x'-height	20.0
Letter colour	BLACK	SIGN FACE	
Background	WHITE	Width	385mm
Border	BLACK	Height	320mm
Material	Class-1	Area	0.12sq.m

Project: WAITING RESTRICTION PLATES			
Title: SIGN SPECIFICATION DRAWINGS			
Drawn By: GAS	Scale: NTS	Date: 2003	Number: 41.1
Cad Ref: H:\LTS\CAD\Drawings\CadC\WAITING RESTRICTION PLATES			

Christchurch
...where time is pleasure

HEAD OF OPERATIONS
PETER BARKER B.Eng., D.M.S., C.ENG., M.I.C.E., M.C.I.W.E.M.



Scheme Ref.	WAITING RESTRICTION PLATES		
Sign Reference	42	'x'-height	20.0
Letter colour	BLACK	SIGN FACE	
Background	WHITE	Width	400mm
Border	BLACK	Height	215mm
Material	Class-1	Area	0.09sq.m

Project: WAITING RESTRICTION PLATES

Title: SIGN SPECIFICATION DRAWINGS

Drawn By	Scale	Date	Number
GAS	NTS	2003	42

Cad Ref: H:\LTS\CAD\Drawings\CadC\WAITING RESTRICTION PLATES

Christchurch ...where time is pleasant

HEAD OF OPERATIONS
PETER BARKER B.Eng., D.M.S., C.ENG., M.I.C.E., M.C.I.W.E.M.



Scheme Ref.	WAITING RESTRICTION PLATES		
Sign Reference	42.1	'x'-height	20.0
Letter colour	BLACK	SIGN FACE	
Background	WHITE	Width	385mm
Border	BLACK	Height	280mm
Material	Class-1	Area	0.11sq.m

Project: WAITING RESTRICTION PLATES			
Title: SIGN SPECIFICATION DRAWINGS			
Drawn By: DJL	Scale: NTS	Date: 2005	Number: 42.1
Cad Ref: H:\LTS\CAD\Drawings\CadC\WAITING RESTRICTION PLATES			

Christchurch
...where time is pleasure

HEAD OF OPERATIONS
PETER BARKER B.Eng., D.M.S., C.ENG., M.I.C.E., M.C.I.W.E.M.



Scheme Ref.	WAITING RESTRICTION PLATES		
Sign Reference	42.2	'x'-height	20.0
Letter colour	BLACK	SIGN FACE	
Background	WHITE	Width	385mm
Border	BLACK	Height	280mm
Material	Class-1	Area	0.11sq.m

Project: WAITING RESTRICTION PLATES			
Title: SIGN SPECIFICATION DRAWINGS			
Drawn By: DJL	Scale: NTS	Date: 2005	Number: 42.2
Cad Ref: H:\LTS\CAD\Drawings\CadC\WAITING RESTRICTION PLATES			

Christchurch
...where time is pleasure

HEAD OF OPERATIONS
PETER BARKER B.Eng., D.M.S., C.ENG., M.I.C.E., M.C.I.W.E.M.



Scheme Ref.	WAITING RESTRICTION PLATES		
Sign Reference	42.3	'x'-height	20.0
Letter colour	BLACK	SIGN FACE	
Background	WHITE	Width	290mm
Border	BLACK	Height	330mm
Material	Class-1	Area	0.10sq.m

Project: WAITING RESTRICTION PLATES			
Title: SIGN SPECIFICATION DRAWINGS			
Drawn By: GAS	Scale: NTS	Date: 2003	Number: 42.3
Cad Ref: H:\LTS\CAD\Drawings\CadC\WAITING RESTRICTION PLATES			

Christchurch
...where time is pleasure

HEAD OF OPERATIONS
PETER BARKER B.Eng., D.M.S., C.ENG., M.I.C.E., M.C.I.W.E.M.



Scheme Ref.	RESTRICTION PLATES		
Sign Reference	43	'x'–height	20.0
Letter colour	BLACK	SIGN FACE	
Background	WHITE	Width	330mm
Border	BLACK	Height	240mm
Material	Class 1	Area	0.08sq.m

TSRGD DIAG 661.1

Project: WAITING RESTRICTION PLATES			
Title: SIGN SPECIFICATION DRAWINGS			
Drawn By: JM	Scale: NTS	Date: Jan 2010	Number: 43
Cad Ref: H:\LTS\CAD\Drawings\CadC\WAITING RESTRICTION PLATES			

Christchurch ...where time is pleasure

Head of Planning & Transportation
Wayne Barraball BA (Hons) M.R.T.P.I.



Scheme Ref.	WAITING RESTRICTION PLATES		
Sign Reference	44	'x'-height	20.0
Letter colour	BLACK	SIGN FACE	
Background	Yellow/White	Width	260mm
Border	BLACK	Height	235mm
Material	Class-1	Area	0.06sq.m

Project: WAITING RESTRICTION PLATES			
Title: SIGN SPECIFICATION DRAWINGS			
Drawn By: GAS	Scale: NTS	Date: 2003	Number: 44
Cad Ref: H:\LTS\CAD\Drawings\CadC\WAITING RESTRICTION PLATES			

Christchurch
...where time is pleasant

HEAD OF OPERATIONS
PETER BARKER B.Eng., D.M.S., C.ENG., M.I.C.E., M.C.I.W.E.M.



Scheme Ref.	WAITING RESTRICTION PLATES		
Sign Reference	45	'x'-height	20.0
Letter colour	BLACK	SIGN FACE	
Background	Yellow/White	Width	260mm
Border	BLACK	Height	355mm
Material	Class-1	Area	0.09sq.m

Project: WAITING RESTRICTION PLATES			
Title: SIGN SPECIFICATION DRAWINGS			
Drawn By: GAS	Scale: NTS	Date: 2003	Number: 45
Cad Ref: H:\LTS\CAD\Drawings\CadC\WAITING RESTRICTION PLATES			

Christchurch
...where time is pleasant

HEAD OF OPERATIONS
PETER BARKER B.Eng., D.M.S., C.ENG., M.I.C.E., M.C.I.W.E.M.




Scheme Ref.	waiting restriction plates		
Sign Reference	46	'x'-height	20.0
Letter colour	WHITE	SIGN FACE	
Background	BLUE	Width	190mm
Border	WHITE	Height	230mm
Material	Class-1	Area	0.04sq.m

Project: WAITING RESTRICTION PLATES			
Title: SIGN SPECIFICATION DRAWINGS			
Drawn By: GAS	Scale: NTS	Date: 2003	Number: 46
Cad Ref: H:\LTS\CAD\Drawings\CadC\WAITING RESTRICTION PLATES			

Christchurch
...where time is pleasure

HEAD OF OPERATIONS
PETER BARKER B.Eng., D.M.S., C.ENG., M.I.C.E., M.C.I.W.E.M.

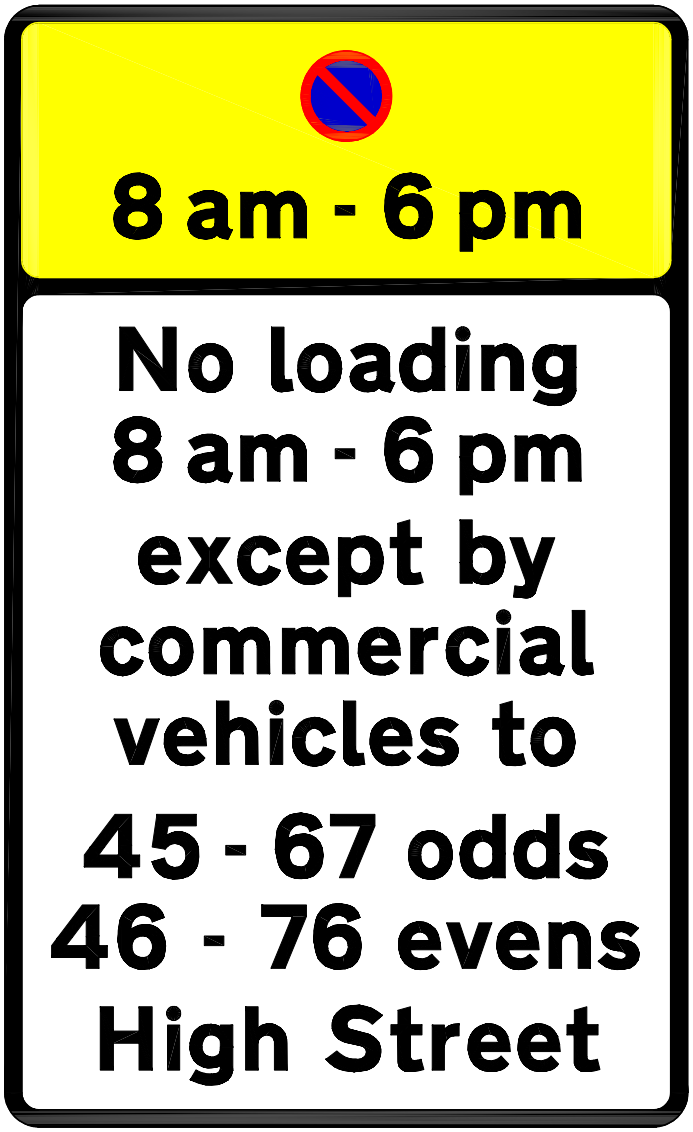


Scheme Ref.	WAITING RESTRICTION PLATES		
Sign Reference	47	'x'-height	20.0
Letter colour	BLACK	SIGN FACE	
Background	Yellow/White	Width	300mm
Border	BLACK	Height	495mm
Material	Class-1	Area	0.15sq.m

Project: WAITING RESTRICTION PLATES			
Title: SIGN SPECIFICATION DRAWINGS			
Drawn By: GAS	Scale: NTS	Date: 2003	Number: 47
Cad Ref: H:\LTS\CAD\Drawings\CadC\WAITING RESTRICTION PLATES			

Christchurch
...where time is pleasure

HEAD OF OPERATIONS
PETER BARKER B.Eng., D.M.S., C.ENG., M.I.C.E., M.C.I.W.E.M.

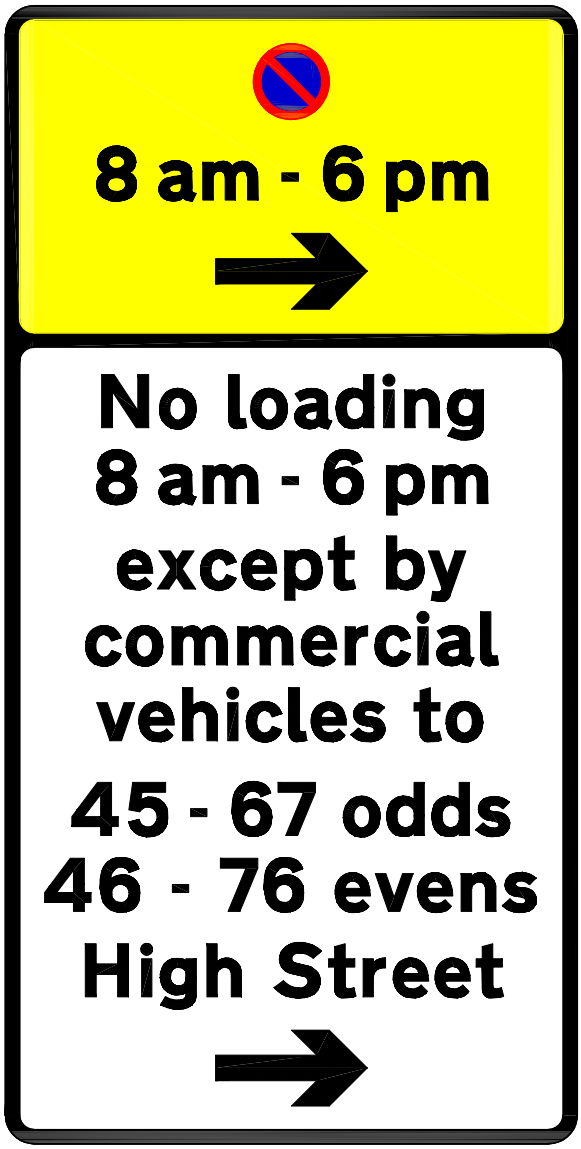


Scheme Ref.	WAITING RESTRICTION PLATES		
Sign Reference	47.2	'x'-height	20.0
Letter colour	BLACK	SIGN FACE	
Background	Yellow/White	Width	300mm
Border	BLACK	Height	600mm
Material	Class-1	Area	0.18sq.m

Project: WAITING RESTRICTION PLATES			
Title: SIGN SPECIFICATION DRAWINGS			
Drawn By: GAS	Scale: NTS	Date: 2003	Number: 47.2
Cad Ref: H:\LTS\CAD\Drawings\CadC\WAITING RESTRICTION PLATES			

Christchurch
...where time is pleasure

HEAD OF OPERATIONS
PETER BARKER B.Eng., D.M.S., C.ENG., M.I.C.E., M.C.I.W.E.M.

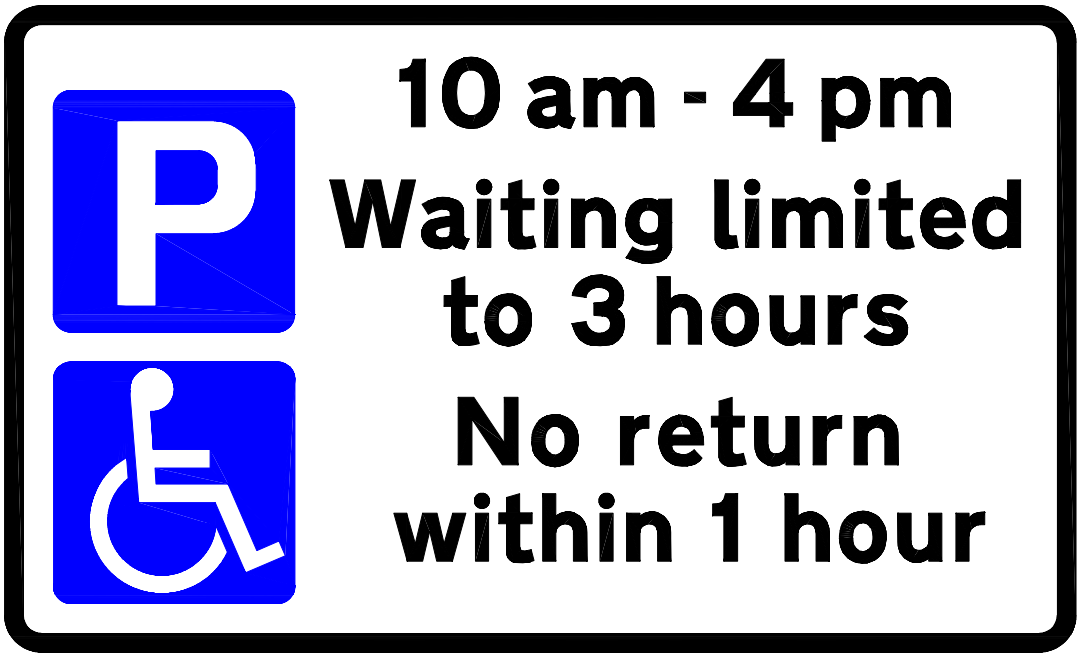


Scheme Ref.	WAITING RESTRICTION PLATES		
Sign Reference	48	'x'-height	20.0
Letter colour	BLACK	SIGN FACE	
Background	WHITE	Width	445mm
Border	BLACK	Height	265mm
Material	Class-1	Area	0.12sq.m

Project: WAITING RESTRICTION PLATES			
Title: SIGN SPECIFICATION DRAWINGS			
Drawn By: GAS	Scale: NTS	Date: 2003	Number: 48
Cad Ref: H:\LTS\CAD\Drawings\CadC\WAITING RESTRICTION PLATES			

Christchurch
...where time is pleasure

HEAD OF OPERATIONS
PETER BARKER B.Eng., D.M.S., C.ENG., M.I.C.E., M.C.I.W.E.M.

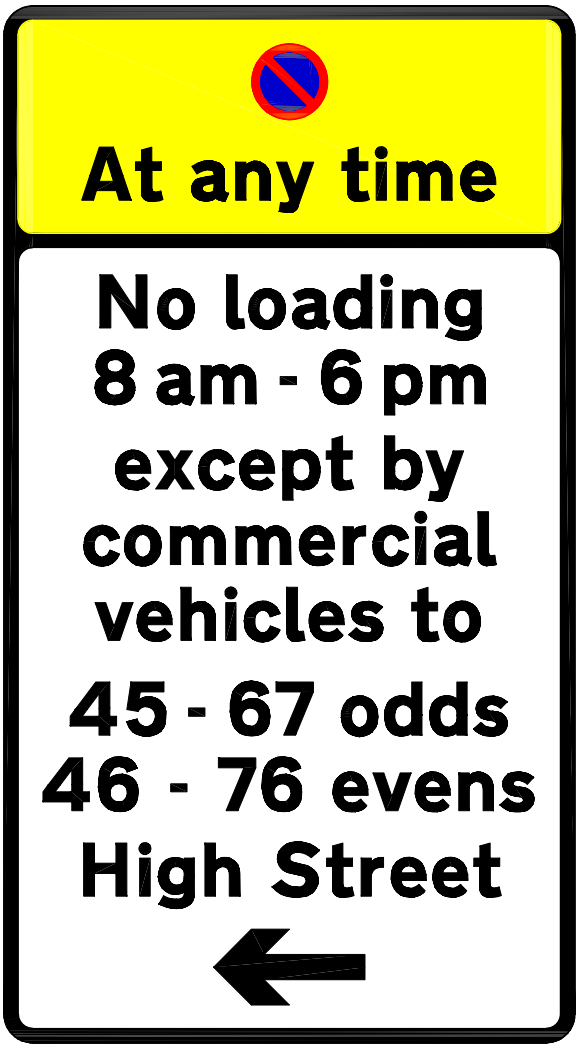

Scheme Ref.	WAITING RESTRICTION PLATES		
Sign Reference	49	'x'-height	20.0
Letter colour	BLACK	SIGN FACE	
Background	Yellow/White	Width	300mm
Border	BLACK	Height	550mm
Material	Class-1	Area	0.17sq.m

Project: WAITING RESTRICTION PLATES			
Title: SIGN SPECIFICATION DRAWINGS			
Drawn By: GAS	Scale: NTS	Date: 2003	Number: 49
Cad Ref: H:\LTS\CAD\Drawings\CadC\WAITING RESTRICTION PLATES			

Christchurch
...where time is pleasure

HEAD OF OPERATIONS
PETER BARKER B.Eng., D.M.S., C.ENG., M.I.C.E., M.C.I.W.E.M.



Scheme Ref.	WAITING RESTRICTION PLATES		
Sign Reference	50	'x'-height	20.0
Letter colour	BLACK	SIGN FACE	
Background	WHITE	Width	255mm
Border	BLACK	Height	115mm
Material	Class-1	Area	0.03sq.m

Project: WAITING RESTRICTION PLATES			
Title: SIGN SPECIFICATION DRAWINGS			
Drawn By: GAS	Scale: NTS	Date: 2003	Number: 50
Cad Ref: H:\LTS\CAD\Drawings\CadC\WAITING RESTRICTION PLATES			

Christchurch
...where time is pleasant

HEAD OF OPERATIONS
PETER BARKER B.Eng., D.M.S., C.ENG., M.I.C.E., M.C.I.W.E.M.



Scheme Ref.	Waiting Restriction Plates		
Sign Reference	X0.47	'x'–height	20.0
Letter colour	BLACK	SIGN FACE	
Background	WHITE	Width	275mm
Border	BLACK	Height	380mm
Material	Class 1	Area	0.10sq.m

Project: WAITING RESTRICTION PLATES			
Title: SIGN SPECIFICATION DRAWINGS			
Drawn By: JW	Scale: NTS	Date: 2011	Number: X0.47
Cad Ref: H:\LTS\CAD\Drawings\CadC\WAITING RESTRICTION PLATES			

Christchurch
...where time is pleasant

Head of Environmental Services
Lindsay Cass.



Scheme Ref.	WAITING RESTRICTION PLATES		
Sign Reference	51	'x'-height	20.0
Letter colour	BLACK	SIGN FACE	
Background	WHITE	Width	380mm
Border	BLACK	Height	195mm
Material	Class-1	Area	0.07sq.m

Project: WAITING RESTRICTION PLATES			
Title: SIGN SPECIFICATION DRAWINGS			
Drawn By: GAS	Scale: NTS	Date: 2003	Number: 51
Cad Ref: H:\LTS\CAD\Drawings\CadC\WAITING RESTRICTION PLATES			

Christchurch
...where time is pleasant

HEAD OF OPERATIONS
PETER BARKER B.Eng., D.M.S., C.ENG., M.I.C.E., M.C.I.W.E.M.



Scheme Ref.	WAITING RESTRICTION PLATES		
Sign Reference	52	'x'-height	20.0
Letter colour	BLACK	SIGN FACE	
Background	Yellow/White	Width	380mm
Border	BLACK	Height	325mm
Material	Class-1	Area	0.12sq.m

Project: WAITING RESTRICTION PLATES			
Title: SIGN SPECIFICATION DRAWINGS			
Drawn By: GAS	Scale: NTS	Date: 2003	Number: 52
Cad Ref: H:\LTS\CAD\Drawings\CadC\WAITING RESTRICTION PLATES			

Christchurch
...where time is pleasant

HEAD OF OPERATIONS
PETER BARKER B.Eng., D.M.S., C.ENG., M.I.C.E., M.C.I.W.E.M.




Scheme Ref.	waiting restriction plates		
Sign Reference	53	'x'-height	20.0
Letter colour	WHITE	SIGN FACE	
Background	BLUE	Width	250mm
Border	WHITE	Height	270mm
Material	Class-1	Area	0.07sq.m

Project: WAITING RESTRICTION PLATES			
Title: SIGN SPECIFICATION DRAWINGS			
Drawn By: GAS	Scale: NTS	Date: 2003	Number: 53
Cad Ref: H:\LTS\CAD\Drawings\CadC\WAITING RESTRICTION PLATES			

Christchurch
...where time is pleasure

HEAD OF OPERATIONS
PETER BARKER B.Eng., D.M.S., C.ENG., M.I.C.E., M.C.I.W.E.M.

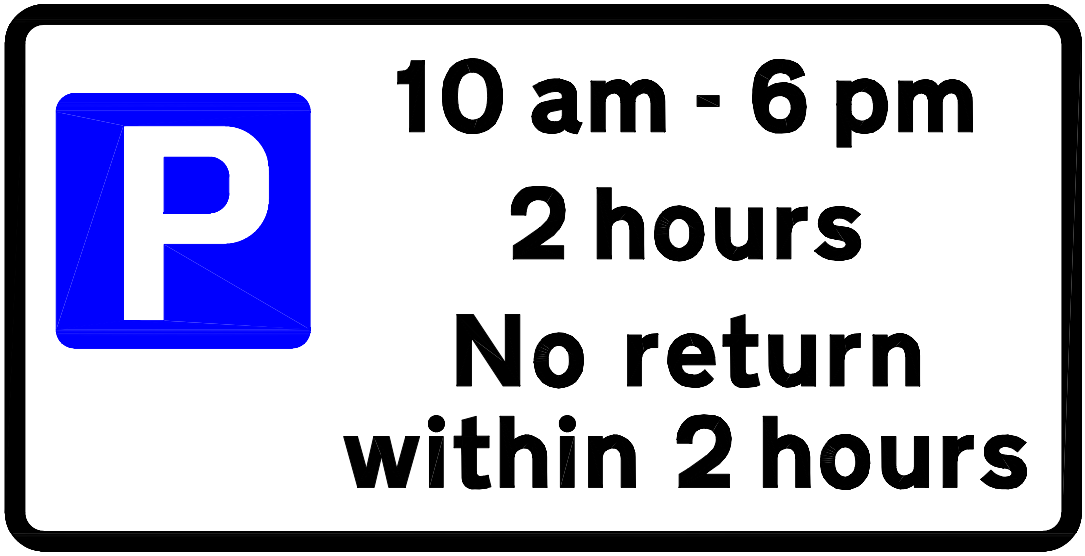


Scheme Ref.	WAITING RESTRICTION PLATES		
Sign Reference	54	'x'-height	20.0
Letter colour	BLACK	SIGN FACE	
Background	WHITE	Width	425mm
Border	BLACK	Height	215mm
Material	Class-1	Area	0.09sq.m

Project: WAITING RESTRICTION PLATES			
Title: SIGN SPECIFICATION DRAWINGS			
Drawn By: GAS	Scale: NTS	Date: 2003	Number: 54
Cad Ref: H:\LTS\CAD\Drawings\CadC\WAITING RESTRICTION PLATES			

Christchurch
...where time is pleasure


HEAD OF OPERATIONS
PETER BARKER B.Eng., D.M.S., C.ENG., M.I.C.E., M.C.I.W.E.M.

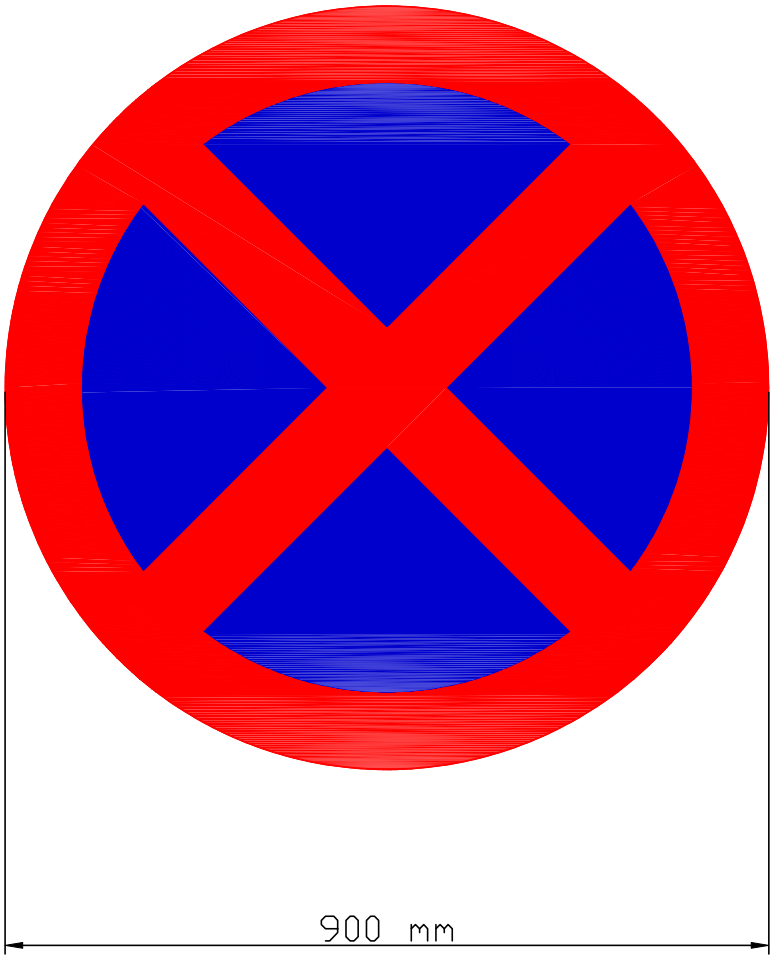

Project: WAITING RESTRICTION PLATES			
Title: SIGN SPECIFICATION DRAWINGS			
Drawn By: GAS	Scale: NTS	Date: 2002	Number: 55.1
Cad Ref: G:\CAD\CADC\WAITING RESTRICTION PLATES			

Christchurch
...where time is pleasant


HEAD OF OPERATIONS
PETER BARKER B.Eng., D.M.S., C.ENG., M.I.C.E., M.C.I.W.E.M.

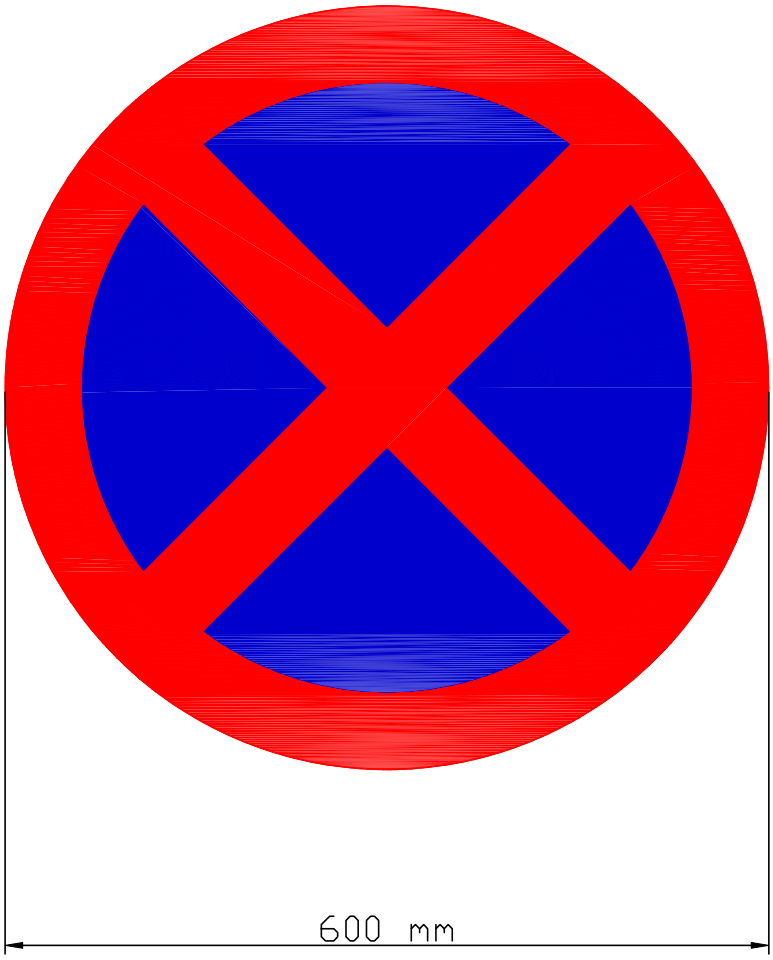

Project: WAITING RESTRICTION PLATES			
Title: SIGN SPECIFICATION DRAWINGS			
Drawn By: GAS	Scale: NTS	Date: 2002	Number: 55.2
Cad Ref: G:\CAD\CADC\WAITING RESTRICTION PLATES			

Christchurch
...where time is pleasant


HEAD OF OPERATIONS
PETER BARKER B.Eng., D.M.S., C.ENG., M.I.C.E., M.C.I.W.E.M.

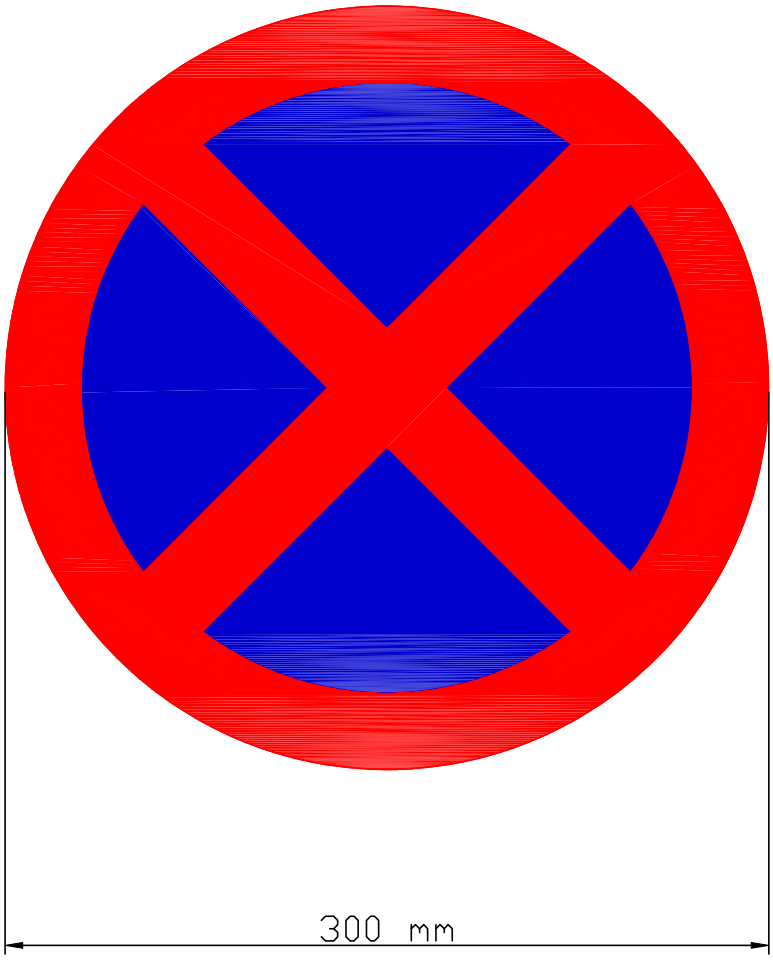

Project: WAITING RESTRICTION PLATES			
Title: SIGN SPECIFICATION DRAWINGS			
Drawn By: GAS	Scale: NTS	Date: 2002	Number: 55.3
Cad Ref: G:\CAD\CADC\WAITING RESTRICTION PLATES			

Christchurch
...where time is pleasant

HEAD OF OPERATIONS
PETER BARKER B.Eng., D.M.S., C.ENG., M.I.C.E., M.C.I.W.E.M.

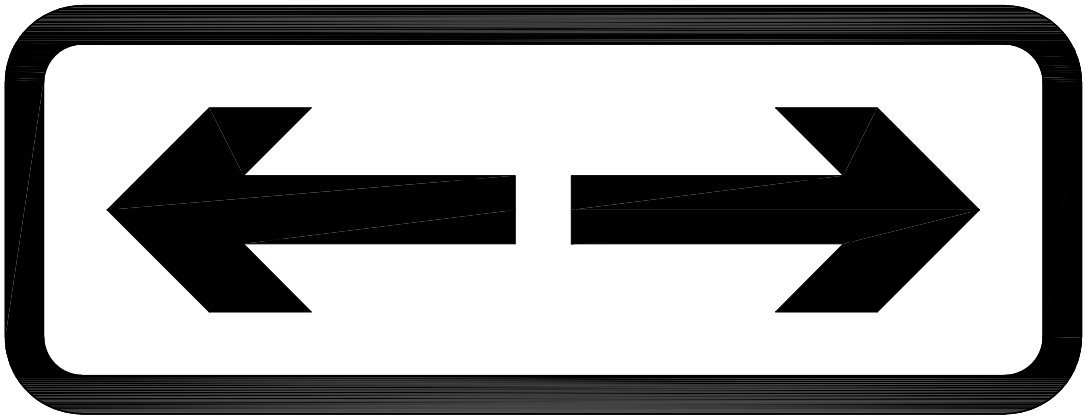


Scheme Ref.	Waiting Restriction Plates	
Sign Reference	56	'x'-height 37.9
Letter colour	BLACK	SIGN FACE
Background	WHITE	Width 400mm
Border	BLACK	Height 150mm
Material	Class-1	Area 0.06sq.m

Project: WAITING RESTRICTION PLATES			
Title: SIGN SPECIFICATION DRAWINGS			
Drawn By: GAS	Scale: NTS	Date: 2002	Number: 56
Cad Ref: G:\CAD\CADC\WAITING RESTRICTION PLATES			

Christchurch
...where time is pleasant

HEAD OF OPERATIONS
PETER BARKER B.Eng., D.M.S., C.ENG., M.I.C.E., M.C.I.W.E.M.

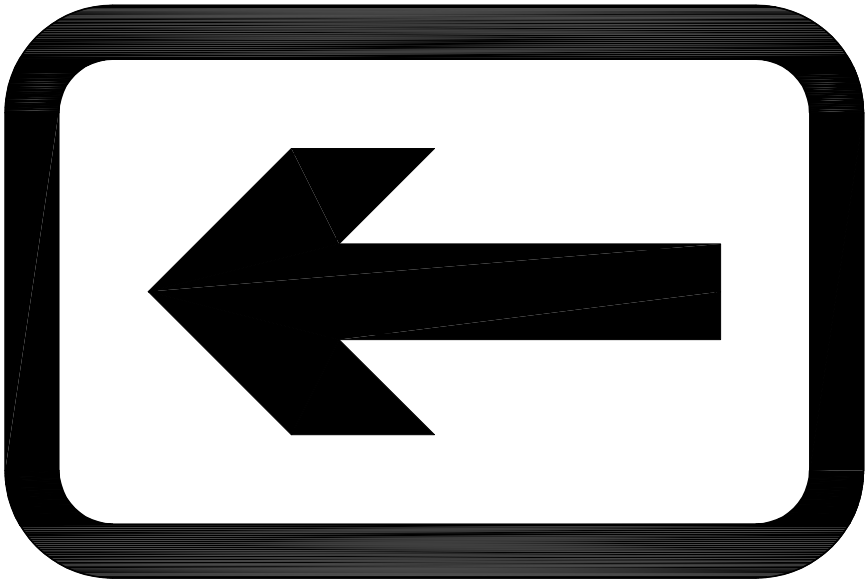

Scheme Ref.	Waiting Restriction Plates	
Sign Reference	57	'x'-height 50.0
Letter colour	BLACK	SIGN FACE
Background	WHITE	Width 300mm
Border	BLACK	Height 200mm
Material	Class-1	Area 0.06sq.m

Project: WAITING RESTRICTION PLATES			
Title: SIGN SPECIFICATION DRAWINGS			
Drawn By: GAS	Scale: NTS	Date: 2002	Number: 57
Cad Ref: G:\CAD\CADC\WAITING RESTRICTION PLATES			

Christchurch
...where time is pleasant

HEAD OF OPERATIONS
PETER BARKER B.Eng., D.M.S., C.ENG., M.I.C.E., M.C.I.W.E.M.



Scheme Ref.	Waiting Restriction Plates		
Sign Reference	58	'x'-height	100.0
Letter colour	BLACK	SIGN FACE	
Background	WHITE	Width	575mm
Border	BLACK	Height	375mm
Material	Class-1	Area	0.22sq.m

Project: WAITING RESTRICTION PLATES			
Title: SIGN SPECIFICATION DRAWINGS			
Drawn By: GAS	Scale: NTS	Date: 2002	Number: 58
Cad Ref: G:\CAD\CADC\WAITING RESTRICTION PLATES			

Christchurch
...where time is pleasant

HEAD OF OPERATIONS
PETER BARKER B.Eng., D.M.S., C.ENG., M.I.C.E., M.C.I.W.E.M.



Scheme Ref. Waiting Restriction Plates	
Sign Reference 59	'x'-height 62.5
Letter colour BLACK	SIGN FACE
Background WHITE	Width 615mm
Border BLACK	Height 360mm
Material Class-1	Area 0.22sq.m

Project: WAITING RESTRICTION PLATES			
Title: SIGN SPECIFICATION DRAWINGS			
Drawn By: GAS	Scale: NTS	Date: 2002	Number: 59
Cad Ref: G:\CAD\CADC\WAITING RESTRICTION PLATES			

Christchurch
...where time is pleasant

HEAD OF OPERATIONS
PETER BARKER B.Eng., D.M.S., C.ENG., M.I.C.E., M.C.I.W.E.M.



Scheme Ref.	WAITING RESTRICTION PLATES	
Sign Reference	60	'x'-height 20.0
Letter colour	BLACK	SIGN FACE
Background	WHITE	Width 470mm
Border	BLACK	Height 195mm
Material	Class 1	Area 0.09sq.m

94.1
39.0

Project: WAITING RESTRICTION PLATES			
Title: SIGN SPECIFICATION DRAWINGS			
Drawn By: GAS	Scale: NTS	Date: 2003	Number: 60
Cad Ref: H:\LTS\CAD\Drawings\CadC\WAITING RESTRICTION PLATES			

Christchurch
...where time is pleasure

HEAD OF OPERATIONS
PETER BARKER B.Eng., D.M.S., C.ENG., M.I.C.E., M.C.I.W.E.M.



Scheme Ref.	WAITING RESTRICTION PLATES		
Sign Reference	61	'x'-height	20.0
Letter colour	BLACK	SIGN FACE	
Background	WHITE	Width	365mm
Border	BLACK	Height	265mm
Material	Class 1	Area	0.10sq.m

Project: WAITING RESTRICTION PLATES			
Title: SIGN SPECIFICATION DRAWINGS			
Drawn By: RFB	Scale: NTS	Date: 11.03	Number: 61
Cad Ref: H:\LTS\CAD\Drawings\CadC\WAITING RESTRICTION PLATES			

Christchurch
...where time is pleasant

HEAD OF OPERATION
PETER BARKER B.Eng., D.M.S., C.ENG., M.I.C.E., M.C.I.W.E.M.



Scheme Ref.	WAITING RESTRICTION PLATES		
Sign Reference	62	'x'-height	20.0
Letter colour	BLACK	SIGN FACE	
Background	WHITE	Width	385mm
Border	BLACK	Height	265mm
Material	Class 1	Area	0.10sq.m

Project: WAITING RESTRICTION PLATES			
Title: SIGN SPECIFICATION DRAWINGS			
Drawn By: RFB	Scale: NTS	Date: 11.03	Number: 62
Cad Ref: H:\LTS\CAD\Drawings\CadC\WAITING RESTRICTION PLATES			

Christchurch
...where time is pleasant

HEAD OF OPERATIONS
PETER BARKER B.Eng., D.M.S., C.ENG., M.I.C.E., M.C.I.W.E.M.



Scheme Ref.	WAITING RESTRICTION PLATES		
Sign Reference	Sign 63	'x'-height	20.0
Letter colour	BLACK	SIGN FACE	
Background	WHITE	Width	320mm
Border	BLACK	Height	195mm
Material	Class 1	Area	0.06sq.m

Project: WAITING RESTRICTION PLATES			
Title: SIGN SPECIFICATION DRAWINGS			
Drawn By: RFB	Scale: NTS	Date: 22.03	Number: 63
Cad Ref: H:\LTS\CAD\Drawings\CadC\WAITING RESTRICTION PLATES			

Christchurch
...where time is pleasant

HEAD OF OPERATIONS
PETER BARKER B.Eng., D.M.S., C.ENG., M.I.C.E., M.C.I.W.E.M.



Scheme Ref.	WAITING RESTRICTION PLATES		
Sign Reference	Sign 63.1	'x'-height	20.0
Letter colour	BLACK	SIGN FACE	
Background	WHITE	Width	320mm
Border	BLACK	Height	250mm
Material	Class 1	Area	0.08sq.m

Project: WAITING RESTRICTION PLATES			
Title: SIGN SPECIFICATION DRAWINGS			
Drawn By: RFB	Scale: NTS	Date: 22.03	Number: 63.1
Cad Ref: H:\LTS\CAD\Drawings\CadC\WAITING RESTRICTION PLATES			

Christchurch
...where time is pleasant

HEAD OF OPERATIONS
PETER BARKER B.Eng., D.M.S., C.ENG., M.I.C.E., M.C.I.W.E.M.



Scheme Ref.	WAITING RESTRICTION PLATES		
Sign Reference	63.2	'x'-height	20.0
Letter colour	BLACK	SIGN FACE	
Background	WHITE	Width	320mm
Border	BLACK	Height	250mm
Material	Class 1	Area	0.08sq.m

Project: WAITING RESTRICTION PLATES			
Title: SIGN SPECIFICATION DRAWINGS			
Drawn By: RFB	Scale: NTS	Date: 22.03	Number: 63.2
Cad Ref: H:\LTS\CAD\Drawings\CadC\WAITING RESTRICTION PLATES			

Christchurch
...where time is pleasant

HEAD OF OPERATIONS
PETER BARKER B.Eng., D.M.S., C.ENG., M.I.C.E., M.C.I.W.E.M.




Scheme Ref.	WAITING RESTRICTION PLATES		
Sign Reference	64	'x'-height	20.0
Letter colour	BLACK	SIGN FACE	
Background	WHITE	Width	375mm
Border	BLACK	Height	235mm
Material	Class 1	Area	0.09sq.m

Project: WAITING RESTRICTION PLATES			
Title: SIGN SPECIFICATION DRAWINGS			
Drawn By: RFB	Scale: NTS	Date: 22.03	Number: 64
Cad Ref: H:\LTS\CAD\Drawings\CadC\WAITING RESTRICTION PLATES			

Christchurch
...where time is pleasant

HEAD OF OPERATIONS
PETER BARKER B.Eng., D.M.S., C.ENG., M.I.C.E., M.C.I.W.E.M.

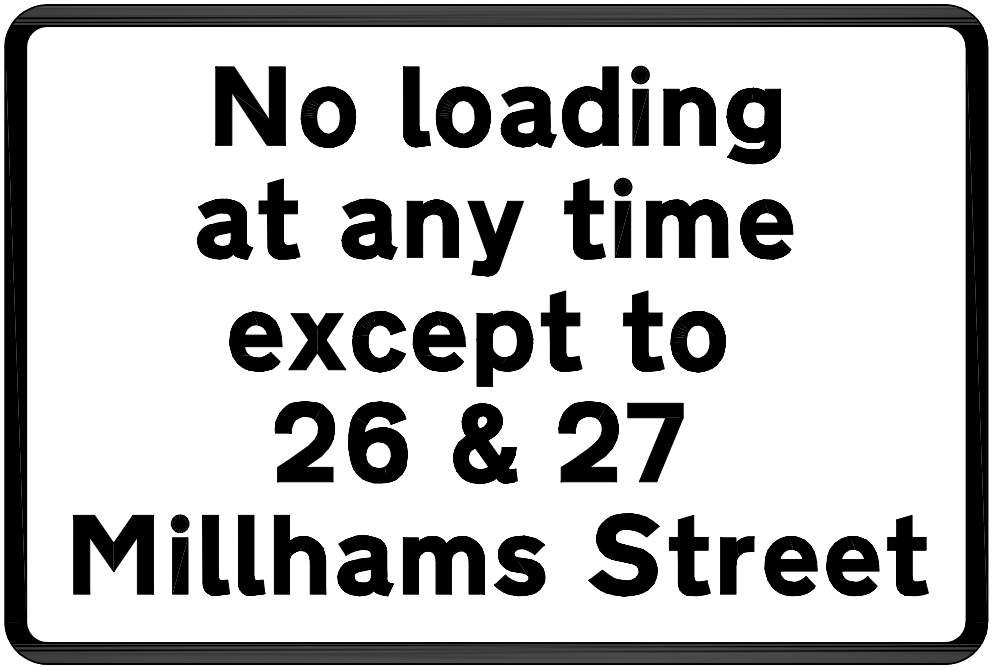

Scheme Ref.	WAITING RESTRICTION PLATES		
Sign Reference	65	'x'-height	20.0
Letter colour	BLACK	SIGN FACE	
Background	WHITE	Width	350mm
Border	BLACK	Height	235mm
Material	Class 1	Area	0.08sq.m

Project: WAITING RESTRICTION PLATES			
Title: SIGN SPECIFICATION DRAWINGS			
Drawn By: RFB	Scale: NTS	Date: 22.03	Number: 65
Cad Ref: H:\LTS\CAD\Drawings\CadC\WAITING RESTRICTION PLATES			

Christchurch
...where time is pleasant

HEAD OF OPERATIONS
PETER BARKER B.Eng., D.M.S., C.ENG., M.I.C.E., M.C.I.W.E.M.



Scheme Ref.	WAITING RESTRICTION PLATES		
Sign Reference	67	'x'-height	20.0
Letter colour	BLACK	SIGN FACE	
Background	WHITE	Width	365mm
Border	BLACK	Height	350mm
Material	Class-1	Area	0.13sq.m

Project: WAITING RESTRICTION PLATES			
Title: SIGN SPECIFICATION DRAWINGS			
Drawn By: DJL	Scale: NTS	Date: 2005	Number: 67
Cad Ref: H:\LTS\CAD\Drawings\CadC\WAITING RESTRICTION PLATES			

Christchurch
...where time is pleasure

HEAD OF OPERATIONS
PETER BARKER B.Eng., D.M.S., C.ENG., M.I.C.E., M.C.I.W.E.M.



Scheme Ref.	WAITING RESTRICTION PLATES		
Sign Reference	67.1	'x'-height	20.0
Letter colour	BLACK	SIGN FACE	
Background	WHITE	Width	365mm
Border	BLACK	Height	400mm
Material	Class 1	Area	0.15sq.m

Project: WAITING RESTRICTION PLATES			
Title: SIGN SPECIFICATION DRAWINGS			
Drawn By: DJL	Scale: NTS	Date: 2005	Number: 67.1
Cad Ref: H:\LTS\CAD\Drawings\CadC\WAITING RESTRICTION PLATES			

Christchurch
...where time is pleasant

HEAD OF OPERATIONS
PETER BARKER B.Eng., D.M.S., C.ENG., M.I.C.E., M.C.I.W.E.M.




Scheme Ref.	WAITING RESTRICTION PLATES		
Sign Reference	67.2	'x'-height	20.0
Letter colour	BLACK	SIGN FACE	
Background	WHITE	Width	365mm
Border	BLACK	Height	400mm
Material	Class 1	Area	0.15sq.m

Project: WAITING RESTRICTION PLATES			
Title: SIGN SPECIFICATION DRAWINGS			
Drawn By: DJL	Scale: NTS	Date: 2005	Number: 67.2
Cad Ref: H:\LTS\CAD\Drawings\CadC\WAITING RESTRICTION PLATES			

Christchurch
...where time is pleasant

HEAD OF OPERATIONS
PETER BARKER B.Eng., D.M.S., C.ENG., M.I.C.E., M.C.I.W.E.M.

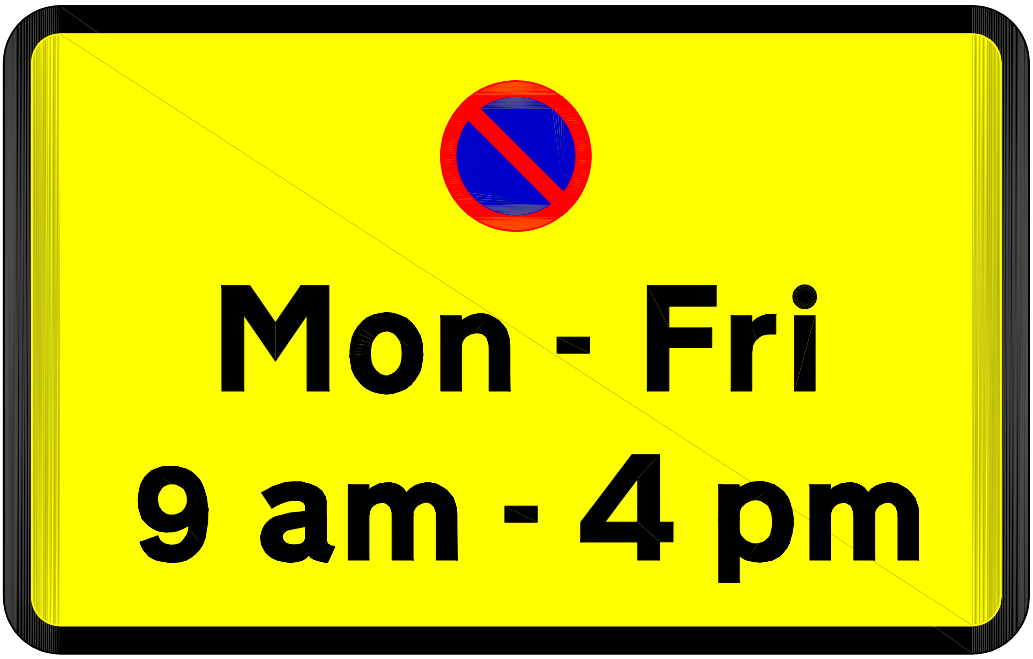

Scheme Ref.	WAITING RESTRICTION PLATES		
Sign Reference	68	'x'-height	20.0
Letter colour	BLACK	SIGN FACE	
Background	YELLOW	Width	275mm
Border	BLACK	Height	175mm
Material	Class-1	Area	0.05sq.m

Project: WAITING RESTRICTION PLATES			
Title: SIGN SPECIFICATION DRAWINGS			
Drawn By: GAS	Scale: NTS	Date: 2005	Number: 68
Cad Ref: H:\LTS\CAD\Drawings\CadC\WAITING RESTRICTION PLATES			

Christchurch
...where time is pleasure

HEAD OF OPERATIONS
PETER BARKER B.Eng., D.M.S., C.ENG., M.I.C.E., M.C.I.W.E.M.




Scheme Ref.	WAITING PLATES (Diag 661A)		
Sign Reference	66	'x'-height	20.0
Letter colour	BLACK	SIGN FACE	
Background	WHITE	Width	320mm
Border	BLACK	Height	255mm
Material	Class 1	Area	0.08sq.m

Project: WAITING RESTRICTION PLATES			
Title: SIGN SPECIFICATION DRAWINGS			
Drawn By: JM	Scale: NTS	Date: Dec 2009	Number: 66
Cad Ref: H:\LTS\CAD\Drawings\CadC\WAITING RESTRICTION PLATES			

Christchurch
...where time is pleasure

Head of Planning & Transportation
Wayne Barraball BA (Hons) M.R.T.P.I.

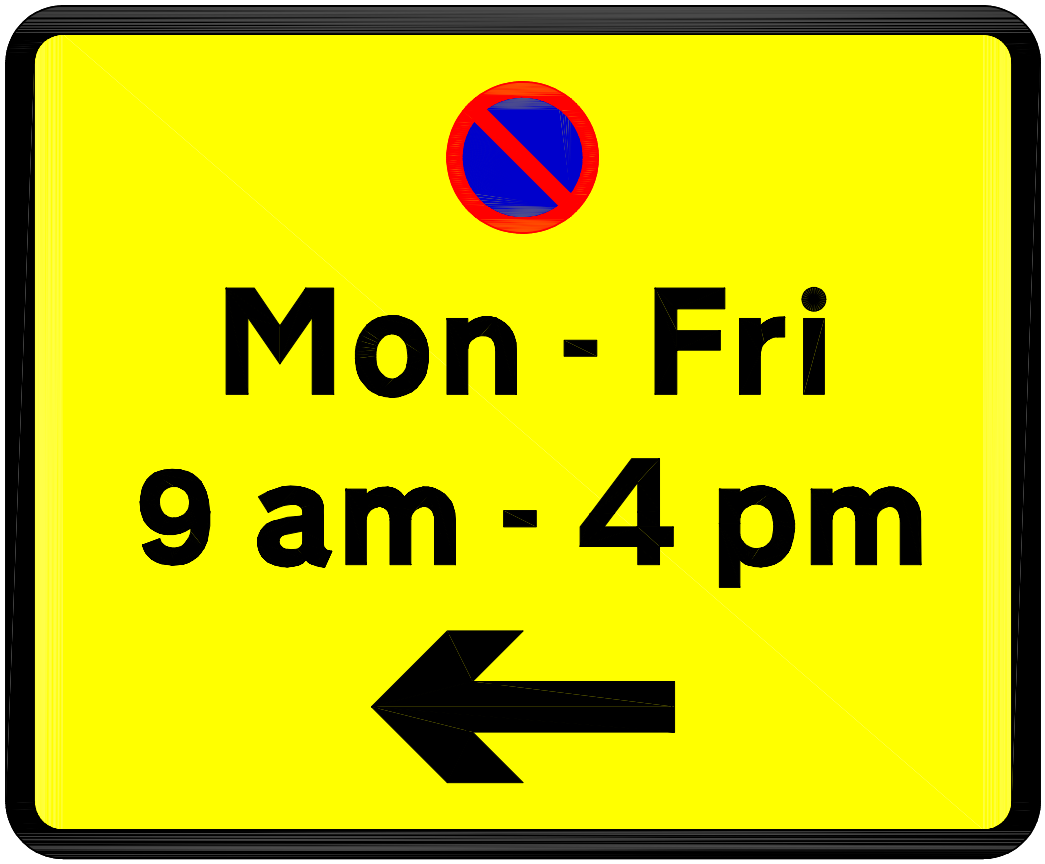

Scheme Ref.	WAITING RESTRICTION PLATES		
Sign Reference	68.2	'x'-height	20.0
Letter colour	BLACK	SIGN FACE	
Background	YELLOW	Width	275mm
Border	BLACK	Height	225mm
Material	Class-1	Area	0.06sq.m

Project: WAITING RESTRICTION PLATES			
Title: SIGN SPECIFICATION DRAWINGS			
Drawn By: DJL	Scale: NTS	Date: 2005	Number: 68.2
Cad Ref: H:\LTS\CAD\Drawings\CadC\WAITING RESTRICTION PLATES			

Christchurch
...where time is pleasant

HEAD OF OPERATIONS
PETER BARKER B.Eng., D.M.S., C.ENG., M.I.C.E., M.C.I.W.E.M.



Scheme Ref.	69		
Sign Reference	Sign 1	'x'-height	20.0
Letter colour	BLACK	SIGN FACE	
Background	WHITE	Width	450mm
Border	BLACK	Height	265mm
Material	Class 1	Area	0.12sq.m

Project: WAITING RESTRICTION PLATES			
Title: SIGN SPECIFICATION DRAWINGS			
Drawn By: DJL	Scale: NTS	Date: 2005	Number: 69
Cad Ref: H:\LTS\CAD\Drawings\CadC\WAITING RESTRICTION PLATES			

Christchurch
...where time is pleasant

HEAD OF OPERATIONS
PETER BARKER B.Eng., D.M.S., C.ENG., M.I.C.E., M.C.I.W.E.M.



Scheme Ref.	WAITING RESTRICTION PLATES		
Sign Reference	70.1	'x'-height	20.0
Letter colour	BLACK	SIGN FACE	
Background	WHITE	Width	385mm
Border	BLACK	Height	275mm
Material	Class 1	Area	0.11sq.m

Project: WAITING RESTRICTION PLATES

Title: SIGN SPECIFICATION DRAWINGS

Drawn By	Scale	Date	Number
DJL	NTS	2005	70.1

Cad Ref: H:\LTS\CAD\Drawings\CadC\WAITING RESTRICTION PLATES

Christchurch ...where time is pleasant

HEAD OF OPERATIONS
PETER BARKER B.Eng., D.M.S., C.ENG., M.I.C.E., M.C.I.W.E.M.



Scheme Ref.	WAITING RESTRICTION PLATES		
Sign Reference	70	'x'-height	20.0
Letter colour	BLACK	SIGN FACE	
Background	WHITE	Width	385mm
Border	BLACK	Height	225mm
Material	Class 1	Area	0.09sq.m

Project: WAITING RESTRICTION PLATES			
Title: SIGN SPECIFICATION DRAWINGS			
Drawn By: DJL	Scale: NTS	Date: 2005	Number: 70
Cad Ref: H:\LTS\CAD\Drawings\CadC\WAITING RESTRICTION PLATES			

Christchurch
...where time is pleasant

HEAD OF OPERATIONS
PETER BARKER B.Eng., D.M.S., C.ENG., M.I.C.E., M.C.I.W.E.M.



Scheme Ref.	WAITING RESTRICTION PLATES		
Sign Reference	70.2	'x'-height	20.0
Letter colour	BLACK	SIGN FACE	
Background	WHITE	Width	385mm
Border	BLACK	Height	275mm
Material	Class 1	Area	0.11sq.m

Project: WAITING RESTRICTION PLATES			
Title: SIGN SPECIFICATION DRAWINGS			
Drawn By: DJL	Scale: NTS	Date: 2005	Number: 70.2
Cad Ref: H:\LTS\CAD\Drawings\CadC\WAITING RESTRICTION PLATES			

Christchurch
...where time is pleasant

HEAD OF OPERATIONS
PETER BARKER B.Eng., D.M.S., C.ENG., M.I.C.E., M.C.I.W.E.M.



Scheme Ref.	WAITING RESTRICTION PLATES		
Sign Reference	71	'x'-height	20.0
Letter colour	BLACK	SIGN FACE	
Background	WHITE	Width	330mm
Border	BLACK	Height	170mm
Material	Class 1	Area	0.06sq.m

Project: WAITING RESTRICTION PLATES			
Title: SIGN SPECIFICATION DRAWINGS			
Drawn By: DJL	Scale: NTS	Date: 2005	Number: 71
Cad Ref: H:\LTS\CAD\Drawings\CadC\WAITING RESTRICTION PLATES			

Christchurch
...where time is pleasant

HEAD OF OPERATIONS
PETER BARKER B.Eng., D.M.S., C.ENG., M.I.C.E., M.C.I.W.E.M.



Scheme Ref.	WAITING RESTRICTION PLATES		
Sign Reference	71.1	'x'-height	20.0
Letter colour	BLACK	SIGN FACE	
Background	WHITE	Width	330mm
Border	BLACK	Height	225mm
Material	Class 1	Area	0.07sq.m

Project: WAITING RESTRICTION PLATES			
Title: SIGN SPECIFICATION DRAWINGS			
Drawn By: DJL	Scale: NTS	Date: 2005	Number: 71.1
Cad Ref: H:\LTS\CAD\Drawings\CadC\WAITING RESTRICTION PLATES			

Christchurch
...where time is pleasant

HEAD OF OPERATIONS
PETER BARKER B.Eng., D.M.S., C.ENG., M.I.C.E., M.C.I.W.E.M.



Scheme Ref.	WAITING RESTRICTION PLATES		
Sign Reference	72	'x'-height	20.0
Letter colour	BLACK	SIGN FACE	
Background	WHITE	Width	385mm
Border	BLACK	Height	265mm
Material	Class 1	Area	0.10sq.m

Project: WAITING RESTRICTION PLATES			
Title: SIGN SPECIFICATION DRAWINGS			
Drawn By: DJL	Scale: NTS	Date: 2005	Number: 72
Cad Ref: H:\LTS\CAD\Drawings\CadC\WAITING RESTRICTION PLATES			

Christchurch
...where time is pleasant

HEAD OF OPERATIONS
PETER BARKER B.Eng., D.M.S., C.ENG., M.I.C.E., M.C.I.W.E.M.




Scheme Ref.	WAITING RESTRICTION PLATES		
Sign Reference	72.1	'x'-height	20.0
Letter colour	BLACK	SIGN FACE	
Background	WHITE	Width	385mm
Border	BLACK	Height	315mm
Material	Class 1	Area	0.12sq.m

Project: WAITING RESTRICTION PLATES			
Title: SIGN SPECIFICATION DRAWINGS			
Drawn By: DJL	Scale: NTS	Date: 2005	Number: 72.1
Cad Ref: H:\LTS\CAD\Drawings\CadC\WAITING RESTRICTION PLATES			

Christchurch
...where time is pleasure

HEAD OF OPERATIONS
PETER BARKER B.Eng., D.M.S., C.ENG., M.I.C.E., M.C.I.W.E.M.

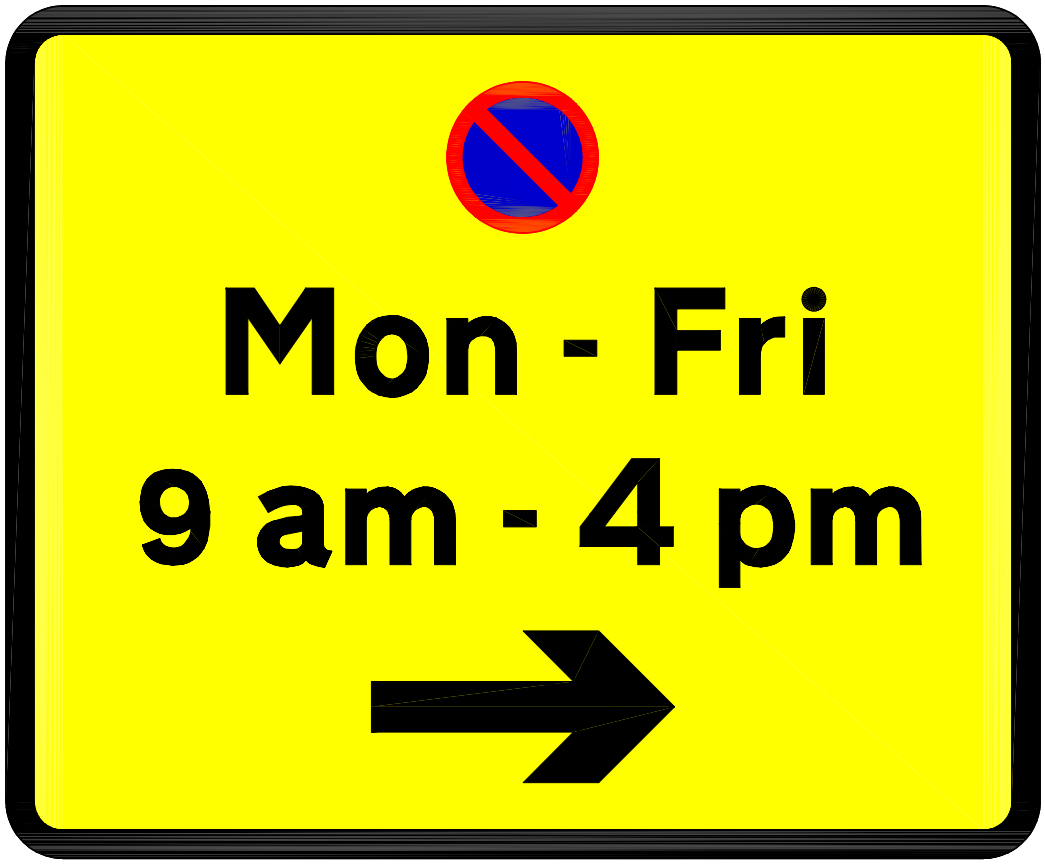

Scheme Ref.	WAITING RESTRICTION PLATES		
Sign Reference	68.1	'x'-height	20.0
Letter colour	BLACK	SIGN FACE	
Background	YELLOW	Width	275mm
Border	BLACK	Height	225mm
Material	Class-1	Area	0.06sq.m

Project: WAITING RESTRICTION PLATES			
Title: SIGN SPECIFICATION DRAWINGS			
Drawn By: DJL	Scale: NTS	Date: 2005	Number: 68.1
Cad Ref: H:\LTS\CAD\Drawings\CadC\WAITING RESTRICTION PLATES			

Christchurch
...where time is pleasant

HEAD OF OPERATIONS
PETER BARKER B.Eng., D.M.S., C.ENG., M.I.C.E., M.C.I.W.E.M.



Scheme Ref.	WAITING RESTRICTION PLATES		
Sign Reference	72.2	'x'-height	20.0
Letter colour	BLACK	SIGN FACE	
Background	WHITE	Width	385mm
Border	BLACK	Height	315mm
Material	Class 1	Area	0.12sq.m

Project: WAITING RESTRICTION PLATES			
Title: SIGN SPECIFICATION DRAWINGS			
Drawn By: DJL	Scale: NTS	Date: 2005	Number: 72.2
Cad Ref: H:\LTS\CAD\Drawings\CadC\WAITING RESTRICTION PLATES			

Christchurch
...where time is pleasure

HEAD OF OPERATIONS
PETER BARKER B.Eng., D.M.S., C.ENG., M.I.C.E., M.C.I.W.E.M.



Scheme Ref.	WAITING RESTRICTION PLATE		
Sign Reference	73	'x'-height	20.0
Letter colour	BLACK	SIGN FACE	
Background	WHITE	Width	265mm
Border	BLACK	Height	115mm
Material	Class 1	Area	0.03sq.m

Project: WAITING RESTRICTION PLATES

Title: SIGN SPECIFICATION DRAWINGS

Drawn By	Scale	Date	Number
DJL	NTS	2006	73

Cad Ref: H:\LTS\CAD\Drawings\CadC\WAITING RESTRICTION PLATES

Christchurch ...where time is pleasure

HEAD OF OPERATIONS
PETER BARKER B.Eng., D.M.S., C.ENG., M.I.C.E., M.C.I.W.E.M.



Scheme Ref.	WAITING RESTRICTION PLATES		
Sign Reference	73.1	'x'-height	20
Letter colour	BLACK	SIGN FACE	
Background	WHITE	Width	265mm
Border	BLACK	Height	175mm
Material	Class 1	Area	0.04sq.m

Project: WAITING RESTRICTION PLATES

Title: SIGN SPECIFICATION DRAWINGS

Drawn By	Scale	Date	Number
DJL	NTS	2006	73.1

Cad Ref: H:\LTS\CAD\Drawings\CadC\WAITING RESTRICTION PLATES

Christchurch ...where time is pleasant

HEAD OF OPERATIONS
PETER BARKER B.Eng., D.M.S., C.ENG., M.I.C.E., M.C.I.W.E.M.




Scheme Ref.	WAITING RESTRICTION PLATES		
Sign Reference	74	'x'-height	50.0
Letter colour	BLACK	SIGN FACE	
Background	YELLOW	Width	795mm
Border	BLACK	Height	600mm
Material	Class 1	Area	1.11sq.m

Project: WAITING RESTRICTION PLATES			
Title: SIGN SPECIFICATION DRAWINGS			
Drawn By: DJL	Scale: NTS	Date: 2006	Number: 74
Cad Ref: H:\LTS\CAD\Drawings\CadC\WAITING RESTRICTION PLATES			

Christchurch
...where time is pleasant

HEAD OF OPERATIONS
PETER BARKER B.Eng., D.M.S., C.ENG., M.I.C.E., M.C.I.W.E.M.

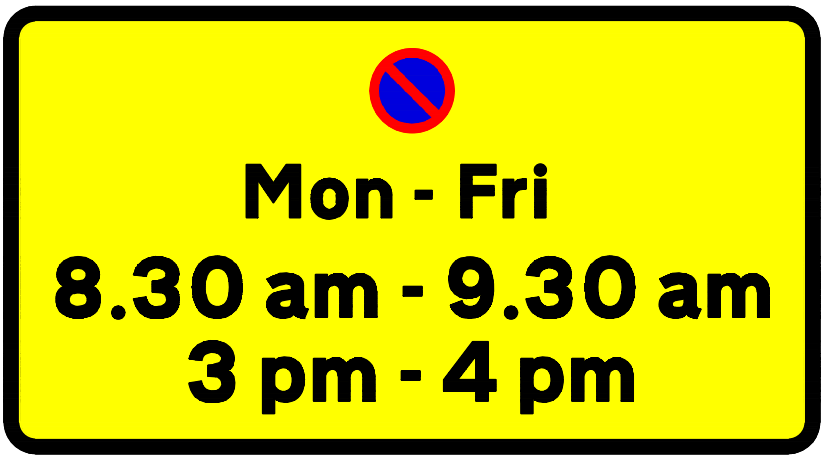


Scheme Ref.	WAITING RESTRICTION PLATES		
Sign Reference	75	'x'–height	20.0
Letter colour	BLACK	SIGN FACE	
Background	YELLOW	Width	390mm
Border	BLACK	Height	215mm
Material	Class 1	Area	0.08sq.m

Project: WAITING RESTRICTION PLATES			
Title: SIGN SPECIFICATION DRAWINGS			
Drawn By: DJL	Scale: NTS	Date: 2007	Number: 75
Cad Ref: H:\LTS\CAD\Drawings\CadC\WAITING RESTRICTION PLATES			

Christchurch
...where time is pleasant

Head of Planning & Transportation
David Jobbins BSc (Hons) DipT.P., DipE.M., M.R.T.P.I.

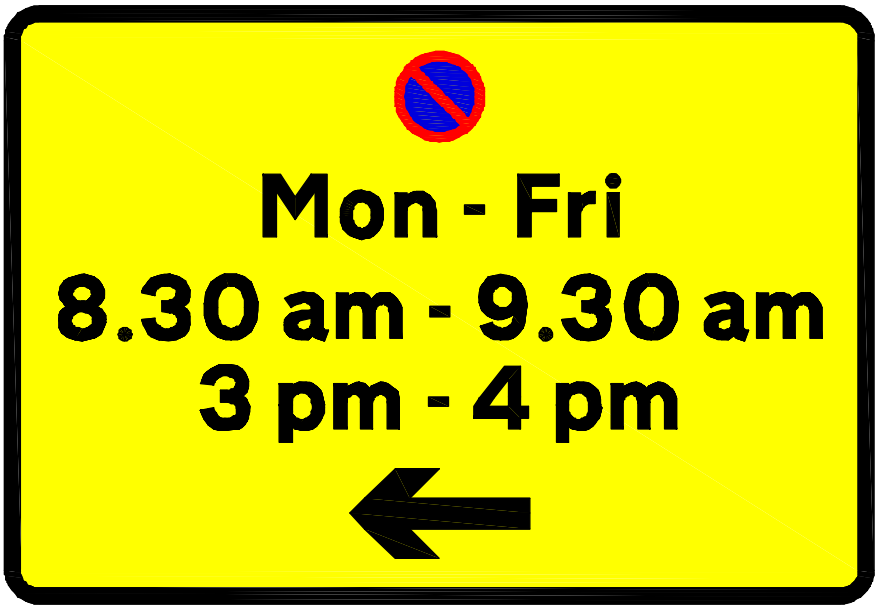

Scheme Ref.	CBC		
Sign Reference	75.1	'x'-height	20.0
Letter colour	BLACK	SIGN FACE	
Background	YELLOW	Width	385mm
Border	BLACK	Height	265mm
Material	Class 1	Area	0.10sq.m

Project: WAITING RESTRICTION PLATES


Title: SIGN SPECIFICATION DRAWINGS

Drawn By	Scale	Date	Number
JM	NTS	2009	75.1

Cad Ref: H:\LTS\CAD\Drawings\CadC\WAITING RESTRICTION PLATES

Christchurch ...where time is pleasant

Head of Planning & Transportation
Wayne Barraball BA (Hons) M.R.T.P.I.

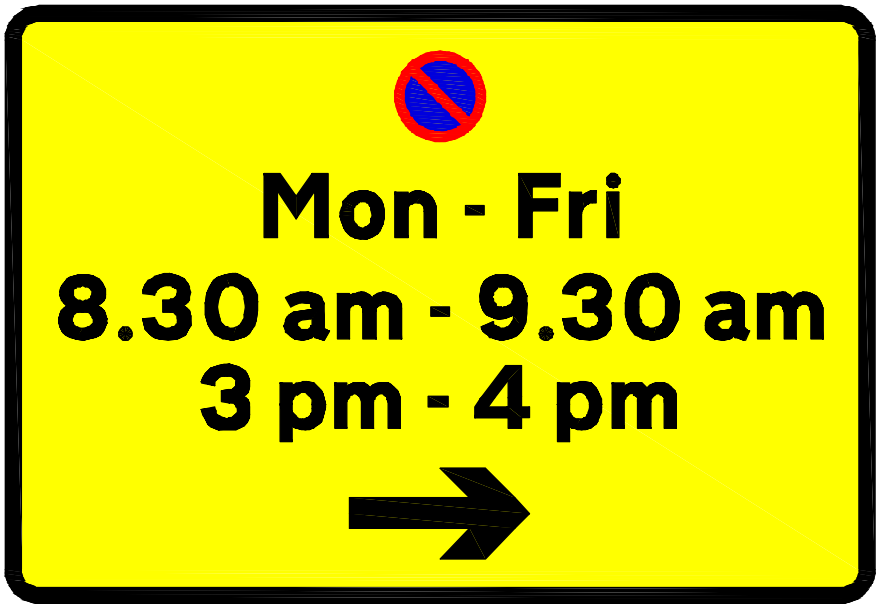

Scheme Ref.	CBC		
Sign Reference	75.2	'x'–height	20.0
Letter colour	BLACK	SIGN FACE	
Background	YELLOW	Width	385mm
Border	BLACK	Height	265mm
Material	Class 1	Area	0.10sq.m

Project: WAITING RESTRICTION PLATES

Title: SIGN SPECIFICATION DRAWINGS

Drawn By	Scale	Date	Number
JM	NTS	2009	75.2

Cad Ref: H:\LTS\CAD\Drawings\CadC\WAITING RESTRICTION PLATES

Christchurch ...where time is pleasant

Head of Planning & Transportation
Wayne Barraball BA (Hons) M.R.T.P.I.



Scheme Ref.	WAITING RESTRICTION PLATES		
Sign Reference	76.1	'x'–height	20.0
Letter colour	BLACK	SIGN FACE	
Background	YELLOW	Width	350mm
Border	BLACK	Height	230mm
Material	Class 1	Area	0.08sq.m

Project: WAITING RESTRICTION PLATES

Title: SIGN SPECIFICATION DRAWINGS

Drawn By	Scale	Date	Number
DJL	NTS	2007	76.1

Cad Ref: H:\LTS\CAD\Drawings\CadC\WAITING RESTRICTION PLATES

Christchurch ...where time is pleasant

Head of Planning & Transportation
David Jobbins BSc (Hons) DipT.P., DipE.M., M.R.T.P.I.



Scheme Ref.	WAITING RESTRICTION PLATES		
Sign Reference	76.2	'x'–height	20.0
Letter colour	BLACK	SIGN FACE	
Background	YELLOW	Width	350mm
Border	BLACK	Height	230mm
Material	Class 1	Area	0.08sq.m

Project: WAITING RESTRICTION PLATES

Title: SIGN SPECIFICATION DRAWINGS

Drawn By	Scale	Date	Number
DJL	NTS	2007	76.2

Cad Ref: H:\LTS\CAD\Drawings\CadC\WAITING RESTRICTION PLATES

Christchurch ...where time is pleasant

Head of Planning & Transportation
David Jobbins BSc (Hons) DipT.P., DipE.M., M.R.T.P.I.



Scheme Ref.	WAITING RESTRICTION PLATES		
Sign Reference	77	'x'–height	20.0
Letter colour	BLACK	SIGN FACE	
Background	WHITE	Width	385mm
Border	BLACK	Height	230mm
Material	Class 1	Area	0.09sq.m

Project: WAITING RESTRICTION PLATES

Title: SIGN SPECIFICATION DRAWINGS

Drawn By	Scale	Date	Number
DJL	NTS	2007	77

Cad Ref: H:\LTS\CAD\Drawings\CadC\WAITING RESTRICTION PLATES

Christchurch ...where time is pleasant

Head of Planning & Transportation
David Jobbins BSc (Hons) DipT.P., DipE.M., M.R.T.P.I.



Scheme Ref.	WAITING RESTRICTION PLATES		
Sign Reference	78	'x'–height	20.0
Letter colour	BLACK	SIGN FACE	
Background	YELLOW	Width	375mm
Border	BLACK	Height	175mm
Material	Class 1	Area	0.06sq.m

Project: WAITING RESTRICTION PLATES			
Title: SIGN SPECIFICATION DRAWINGS			
Drawn By: DJL	Scale: NTS	Date: 2007	Number: 78
Cad Ref: H:\LTS\CAD\Drawings\CadC\WAITING RESTRICTION PLATES			

Christchurch
...where time is pleasant

Head of Planning & Transportation
David Jobbins BSc (Hons) DipT.P., DipE.M., M.R.T.P.I.



Scheme Ref.	WAITING RESTRICTION PLATES		
Sign Reference	28.1	'x'-height	20.0
Letter colour	BLACK	SIGN FACE	
Background	WHITE	Width	365mm
Border	BLACK	Height	265mm
Material	Class-1	Area	0.10sq.m

Project: WAITING RESTRICTION PLATES

Title: SIGN SPECIFICATION DRAWINGS

Drawn By	Scale	Date	Number
JM	NTS	2008	79

Cad Ref: H.\LTS\CAD\Drawings\CadC\WAITING RESTRICTION PLATES

Christchurch ...where time is pleasant

Head of Planning & Transportation
Wayne Barraball BA (Hons) M.R.T.P.I.



Scheme Ref.	WAITING RESTRICTION PLATES		
Sign Reference	80	'x'–height	20.0
Letter colour	BLACK	SIGN FACE	
Background	YELLOW	Width	320mm
Border	BLACK	Height	215mm
Material	Class 1	Area	0.07sq.m

TSRGD DIAG 639

Project: WAITING RESTRICTION PLATES			
Title: SIGN SPECIFICATION DRAWINGS			
Drawn By: JM	Scale: NTS	Date: Dec 2009	Number: 80
Cad Ref: H:\LTS\CAD\Drawings\CadC\WAITING RESTRICTION PLATES			

Christchurch ...where time is pleasure

Head of Planning & Transportation
Wayne Barraball BA (Hons) M.R.T.P.I.




Scheme Ref.	WAITING RESTRICTION PLATES		
Sign Reference	80	'x'-height	20.0
Letter colour	BLACK	SIGN FACE	
Background	YELLOW	Width	240mm
Border	BLACK	Height	205mm
Material	Class 1	Area	0.05sq.m

TSRGD DIAG 637.1

Project: WAITING RESTRICTION PLATES			
Title: SIGN SPECIFICATION DRAWINGS			
Drawn By: JM	Scale: NTS	Date: Jan 2010	Number: 81
Cad Ref: H:\LTS\CAD\Drawings\CadC\WAITING RESTRICTION PLATES			

Christchurch ...where time is pleasure

Head of Planning & Transportation
Wayne Barraball BA (Hons) M.R.T.P.I.

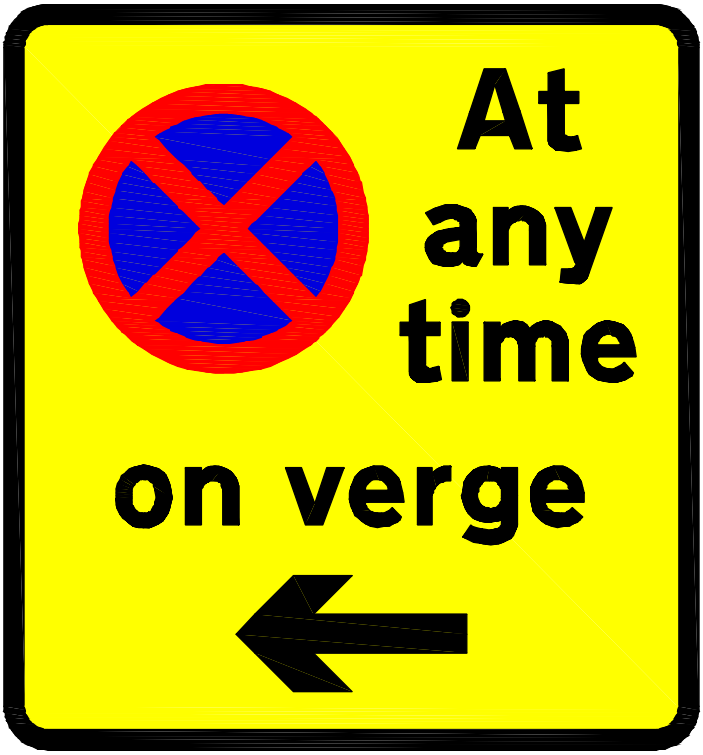


Scheme Ref.	Waiting Restriction Plates		
Sign Reference	81	'x'–height	20.0
Letter colour	BLACK	SIGN FACE	
Background	YELLOW	Width	240mm
Border	BLACK	Height	260mm
Material	Class 1	Area	0.06sq.m

TSRGD DIAG 637.1

Project: WAITING RESTRICTION PLATES			
Title: SIGN SPECIFICATION DRAWINGS			
Drawn By: JM	Scale: NTS	Date: Jan 2010	Number: 81.1
Cad Ref: H:\LTS\CAD\Drawings\CadC\WAITING RESTRICTION PLATES			

Christchurch ...where time is pleasure

Head of Planning & Transportation
Wayne Barraball BA (Hons) M.R.T.P.I.

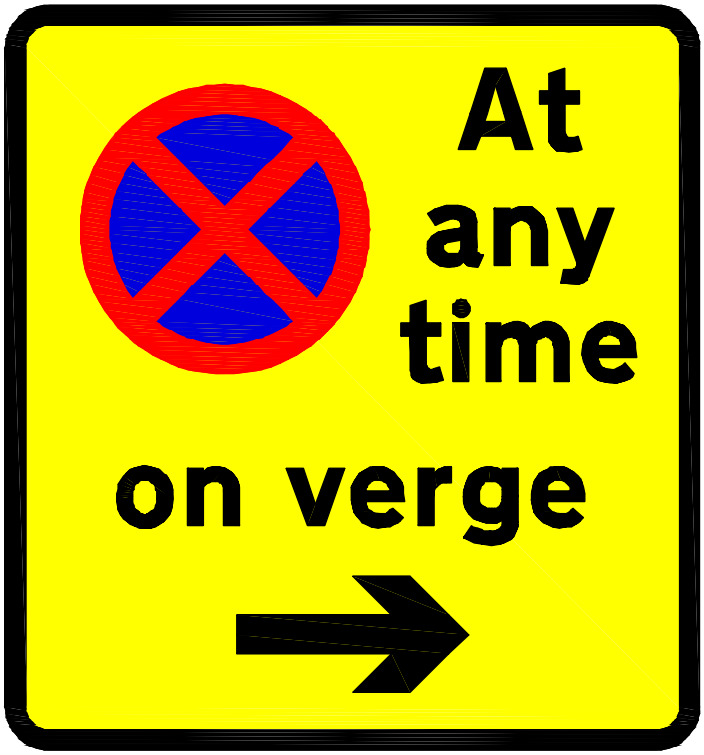

Scheme Ref.	Waiting Restriction Plates		
Sign Reference	81	'x'-height	20.0
Letter colour	BLACK	SIGN FACE	
Background	YELLOW	Width	240mm
Border	BLACK	Height	260mm
Material	Class 1	Area	0.06sq.m

TSRGD DIAG 637.1

Project: WAITING RESTRICTION PLATES			
Title: SIGN SPECIFICATION DRAWINGS			
Drawn By: JM	Scale: NTS	Date: Jan 2010	Number: 81.2
Cad Ref: H:\LTS\CAD\Drawings\CadC\WAITING RESTRICTION PLATES			

Christchurch ...where time is pleasure

Head of Planning & Transportation
Wayne Barraball BA (Hons) M.R.T.P.I.



Scheme Ref.	Waiting Restriction Plates		
Sign Reference	81	'x'–height	40.0
Letter colour	BLACK	SIGN FACE	
Background	YELLOW	Width	480mm
Border	BLACK	Height	410mm
Material	Class 1	Area	0.20sq.m

TSRGD DIAG 637.1

Project: WAITING RESTRICTION PLATES			
Title: SIGN SPECIFICATION DRAWINGS			
Drawn By: JM	Scale: NTS	Date: Jan 2010	Number: 81.3
Cad Ref: H:\LTS\CAD\Drawings\CadC\WAITING RESTRICTION PLATES			

Christchurch ...where time is pleasure

Head of Planning & Transportation
Wayne Barraball BA (Hons) M.R.T.P.I.



Scheme Ref.	WAITING RESTRICTION PLATES		
Sign Reference	83	'x'–height	20.0
Letter colour	BLACK	SIGN FACE	
Background	WHITE	Width	385mm
Border	BLACK	Height	390mm
Material	Class 1	Area	0.15sq.m

Project: WAITING RESTRICTION PLATES

Title: SIGN SPECIFICATION DRAWINGS

Drawn By	Scale	Date	Number
JM	NTS	2009	83

Cad Ref: H:\LTS\CAD\Drawings\CadC\WAITING RESTRICTION PLATES

Christchurch ...where time is pleasant

Head of Environmental Services
Lindsay Cass



Scheme Ref.	Waiting Restriction Plates		
Sign Reference	84	'x'–height	20.0
Letter colour	BLACK	SIGN FACE	
Background	WHITE	Width	320mm
Border	BLACK	Height	495mm
Material	Class 1	Area	0.16sq.m

Project: WAITING RESTRICTION PLATES			
Title: SIGN SPECIFICATION DRAWINGS			
Drawn By: JW	Scale: NTS	Date: 2011	Number: 84
Cad Ref: H:\LTS\CAD\Drawings\CadC\WAITING RESTRICTION PLATES			

Christchurch ...where time is pleasant

Head of Environmental Services
Lindsay Cass




Scheme Ref.	Waiting Restriction Plates		
Sign Reference	Waiting Restriction	Letter height	20.0
Letter colour	BLACK	SIGN FACE	
Background	YELLOW	Width	240mm
Border	BLACK	Height	130mm
Material	Class 1	Area	0.03sq.m

Project: WAITING RESTRICTION PLATES			
Title: SIGN SPECIFICATION DRAWINGS			
Drawn By: JW	Scale: NTS	Date: 2011	Number: 85
Cad Ref: H:\LTS\CAD\Drawings\CadC\WAITING RESTRICTION PLATES			

Christchurch ...where time is pleasant

Head of Environmental Services
Lindsay Cass

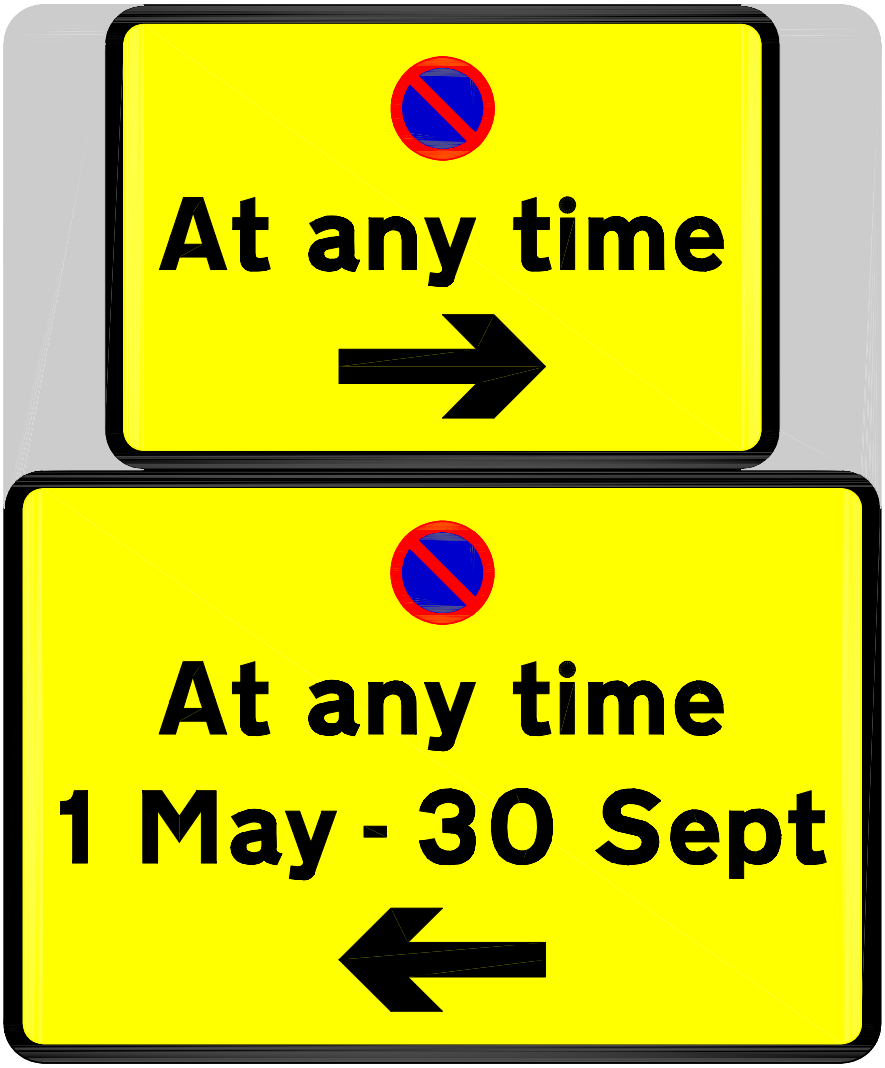


Scheme Ref.	WAITING RESTRICTION PLATES		
Sign Reference	X0.1	'x'-height	20.0
Letter colour	BLACK	SIGN FACE	
Background	YELLOW	Width	340mm
Border	BLACK	Height	410mm
Material	Class-1	Area	0.14sq.m

Project: WAITING RESTRICTION PLATES			
Title: SIGN SPECIFICATION DRAWINGS			
Drawn By: GAS	Scale: NTS	Date: 2003	Number: X0.1
Cad Ref: H:\LTS\CAD\Drawings\CadC\WAITING RESTRICTION PLATES			

Christchurch
...where time is pleasant

HEAD OF OPERATIONS
PETER BARKER B.Eng., D.M.S., C.ENG., M.I.C.E., M.C.I.W.E.M.

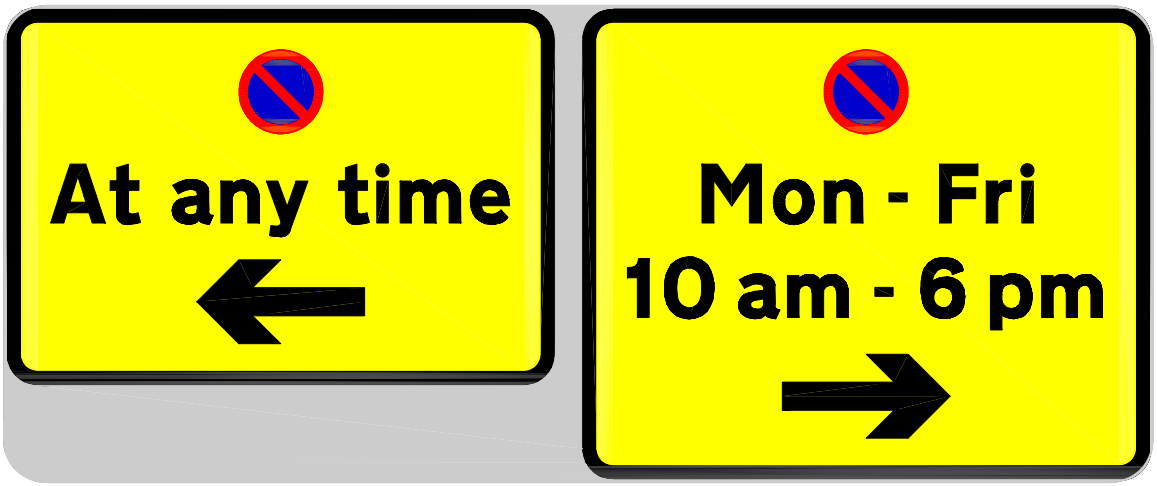


Scheme Ref.	WAITING RESTRICTION PLATES		
Sign Reference	X0.2	'x'-height	20.0
Letter colour	BLACK	SIGN FACE	
Background	YELLOW	Width	550mm
Border	BLACK	Height	225mm
Material	Class-1	Area	0.12sq.m

Project: WAITING RESTRICTION PLATES			
Title: SIGN SPECIFICATION DRAWINGS			
Drawn By: GAS	Scale: NTS	Date: 2003	Number: X0.2
Cad Ref: H:\LTS\CAD\Drawings\CadC\WAITING RESTRICTION PLATES			

Christchurch
...where time is pleasant

HEAD OFOPERATIONS
PETER BARKER B.Eng., D.M.S., C.ENG., M.I.C.E., M.C.I.W.E.M.

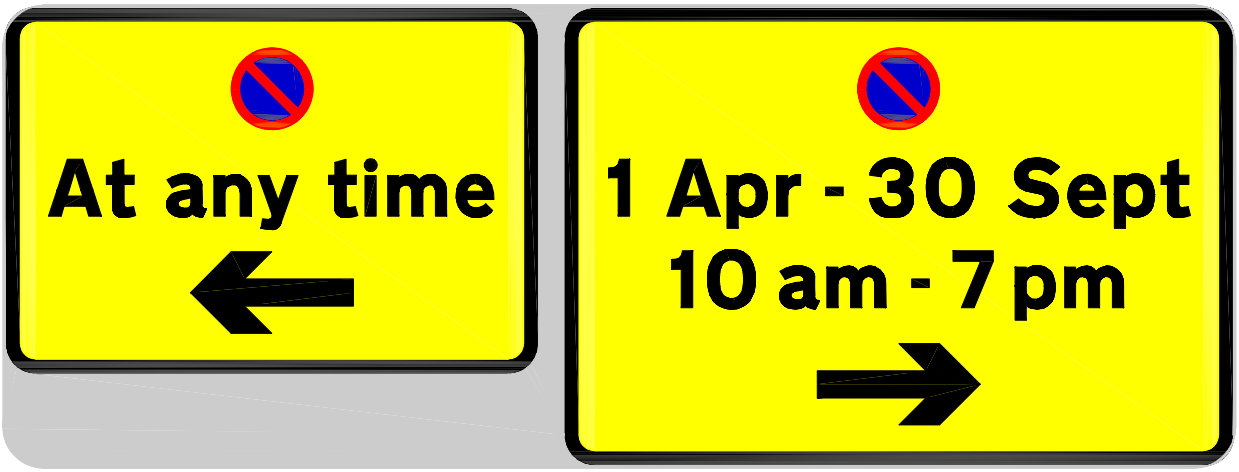


Scheme Ref.	WAITING RESTRICTION PLATES		
Sign Reference	X0.3	'x'-height	20.0
Letter colour	BLACK	SIGN FACE	
Background	YELLOW	Width	605mm
Border	BLACK	Height	225mm
Material	Class-1	Area	0.14sq.m

Project: WAITING RESTRICTION PLATES			
Title: SIGN SPECIFICATION DRAWINGS			
Drawn By: GAS	Scale: NTS	Date: 2003	Number: X0.3
Cad Ref: H:\LTS\CAD\Drawings\CadC\WAITING RESTRICTION PLATES			

Christchurch
...where time is pleasant

HEAD OF OPERATIONS
PETER BARKER B.Eng., D.M.S., C.ENG., M.I.C.E., M.C.I.W.E.M.

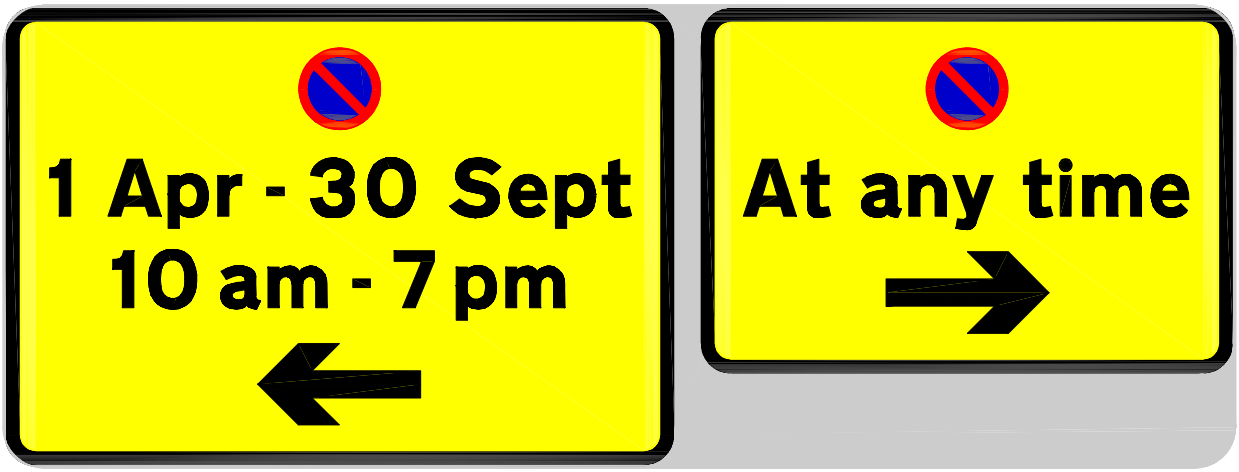


Scheme Ref.	WAITING RESTRICTION PLATES		
Sign Reference	X0.4	'x'-height	20.0
Letter colour	BLACK	SIGN FACE	
Background	YELLOW	Width	605mm
Border	BLACK	Height	225mm
Material	Class-1	Area	0.14sq.m

Project: WAITING RESTRICTION PLATES			
Title: SIGN SPECIFICATION DRAWINGS			
Drawn By: GAS	Scale: NTS	Date: 2003	Number: X0.4
Cad Ref: H:\LTS\CAD\Drawings\CadC\WAITING RESTRICTION PLATES			

Christchurch
...where time is pleasant

HEAD OF OPERATIONS
PETER BARKER B.Eng., D.M.S., C.ENG., M.I.C.E., M.C.I.W.E.M.

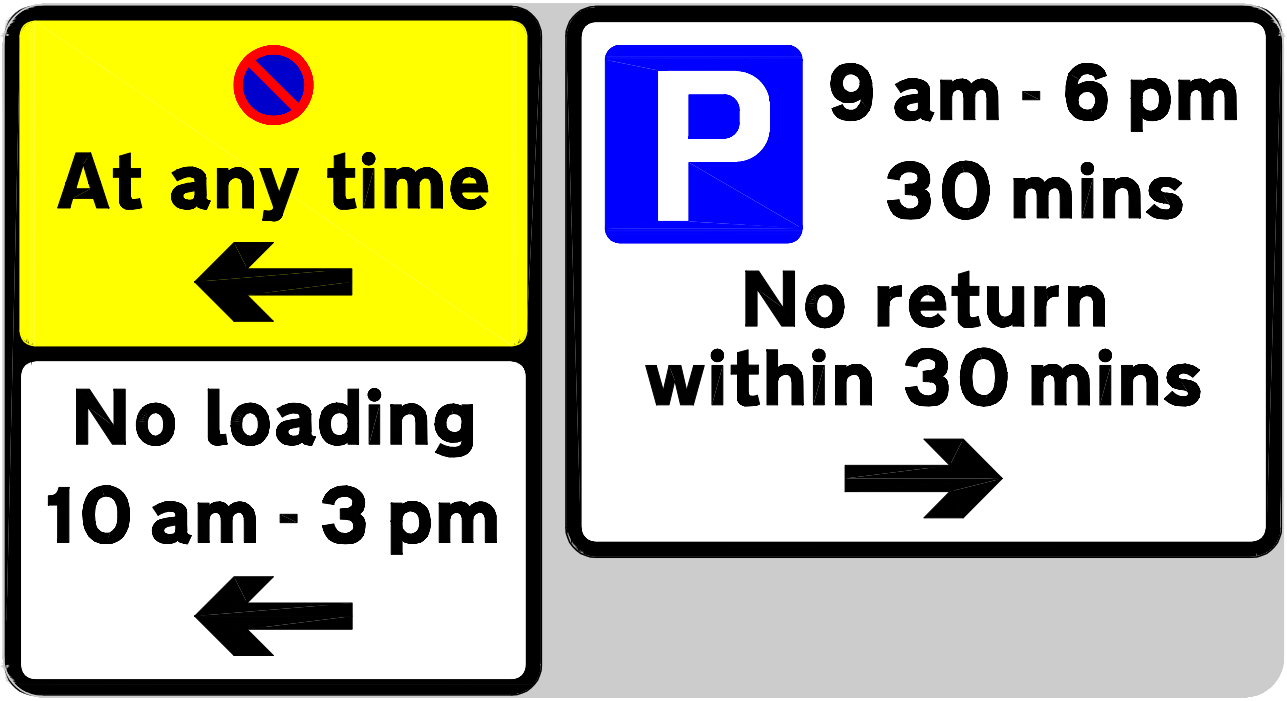


Scheme Ref.	WAITING RESTRICTION PLATES		Scheme Ref.	WAITING RESTRICTION PLATES	
Sign Reference	X0.5	'x'-height 20.0	Sign Reference	X0.5	'x'-height 20.0
Letter colour	BLACK	SIGN FACE	Letter colour	BLACK	SIGN FACE
Background	Yellow/White	Width 275mm	Background	WHITE	Width 365mm
Border	BLACK	Height 350mm	Border	BLACK	Height 280mm
Material	Class-1	Area 0.10sq.m	Material	Class-1	Area 0.10sq.m

Project: WAITING RESTRICTION PLATES			
Title: SIGN SPECIFICATION DRAWINGS			
Drawn By: GAS	Scale: NTS	Date: 2003	Number: X0.5
Cad Ref: H:\LTS\CAD\Drawings\CadC\WAITING RESTRICTION PLATES			

Christchurch
...where time is pleasant

HEAD OF OPERATIONS
PETER BARKER B.Eng., D.M.S., C.ENG., M.I.C.E., M.C.I.W.E.M.

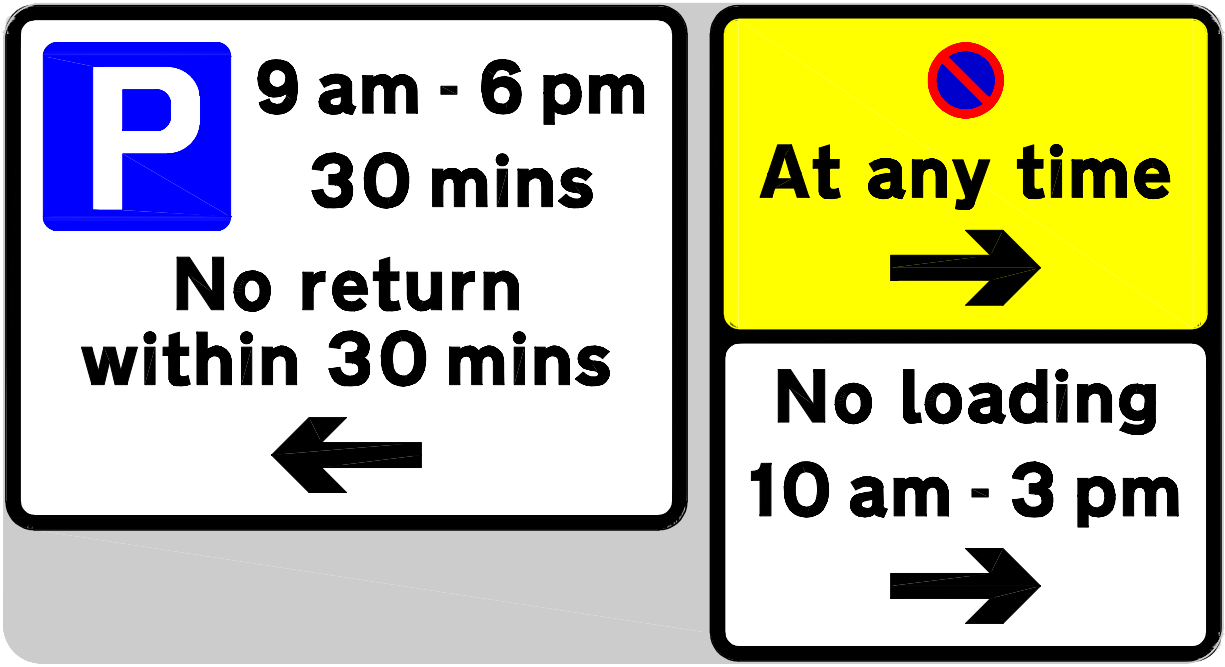


Scheme Ref.	WAITING RESTRICTION PLATES		
Sign Reference	X0.6	'x'-height	20.0
Letter colour	BLACK	SIGN FACE	
Background	WHITE	Width	365mm
Border	BLACK	Height	280mm
Material	Class-1	Area	0.10sq.m

Scheme Ref.	WAITING RESTRICTION PLATES		
Sign Reference	X0.6	'x'-height	20.0
Letter colour	BLACK	SIGN FACE	
Background	Yellow/White	Width	275mm
Border	BLACK	Height	350mm
Material	Class-1	Area	0.10sq.m

Project	WAITING RESTRICTION PLATES		
Title	SIGN SPECIFICATION DRAWINGS		
Drawn By: GAS	Scale: NTS	Date: 2003	Number: X0.6
Cad Ref: H:\LTS\CAD\Drawings\CadC\WAITING RESTRICTION PLATES			

Christchurch
...where time is pleasure

HEAD OF OPERATIONS
PETER BARKER B.Eng., D.M.S., C.ENG., M.I.C.E., M.C.I.W.E.M.

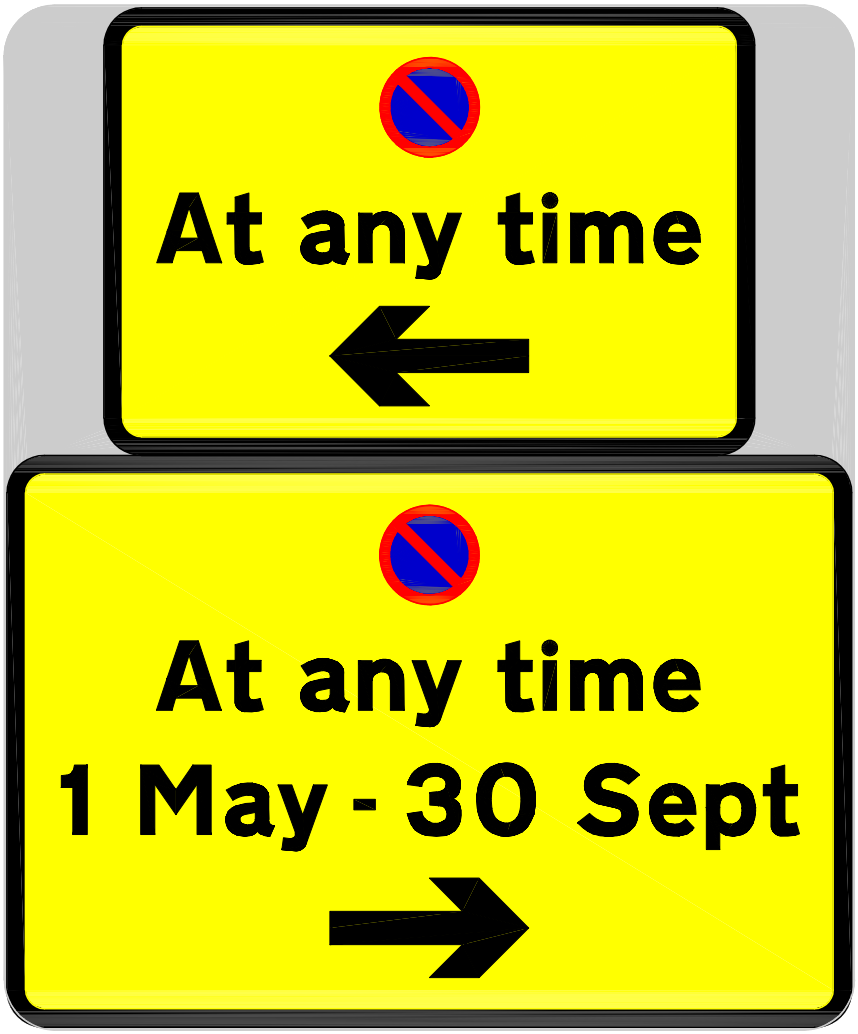

Scheme Ref.	WAITING RESTRICTION PLATES		
Sign Reference	X0.7	'x'-height	20.0
Letter colour	BLACK	SIGN FACE	
Background	YELLOW	Width	340mm
Border	BLACK	Height	410mm
Material	Class-1	Area	0.14sq.m

Project: WAITING RESTRICTION PLATES			
Title: SIGN SPECIFICATION DRAWINGS			
Drawn By: GAS	Scale: NTS	Date: 2003	Number: X0.7
Cad Ref: H:\LTS\CAD\Drawings\CadC\WAITING RESTRICTION PLATES			

Christchurch
...where time is pleasure

HEAD OF OPERATIONS
PETER BARKER B.Eng., D.M.S., C.ENG., M.I.C.E., M.C.I.W.E.M.



Scheme Ref.	WAITING RESTRICTION PLATES		
Sign Reference	9.1	'x'-height	20.0
Letter colour	BLACK	SIGN FACE	
Background	YELLOW	Width	275mm
Border	BLACK	Height	220mm
Material	Class 1	Area	0.06sq.m

Scheme Ref.	WAITING RESTRICTION PLATE		
Sign Reference	X0.8	'x'-height	20.0
Letter colour	BLACK	SIGN FACE	
Background	WHITE	Width	385mm
Border	BLACK	Height	280mm
Material	Class 1	Area	0.11sq.m

Scheme Ref.	WAITING RESTRICTION PLATES		
Sign Reference	X0.8	'x'-height	20.0
Letter colour	N/A	SIGN FACE	
Background	GREY	Width	680mm
Border	N/A	Height	280mm
Material	Class 1	Area	0.19sq.m

Project: WAITING RESTRICTION PLATES

Title: SIGN SPECIFICATION DRAWINGS

Drawn By	Scale	Date	Number
JM	NTS	Jan 2010	X0.8

Cad Ref: H:\LTS\CAD\Drawings\CadC\WAITING RESTRICTION PLATES

Christchurch ...where time is pleasure

Head of Planning & Transportation
Wayne Barraball BA (Hons) M.R.T.P.I.



Scheme Ref.	WAITING RESTRICTION PLATES		
Sign Reference	X0.9	'x'-height	20.0
Letter colour	BLACK	SIGN FACE	
Background	YELLOW	Width	260mm
Border	BLACK	Height	180mm
Material	Class-1	Area	0.05sq.m

Scheme Ref.	WAITING RESTRICTION PLATES		
Sign Reference	X0.9	'x'-height	20.0
Letter colour	BLACK	SIGN FACE	
Background	YELLOW	Width	255mm
Border	BLACK	Height	180mm
Material	Class-1	Area	0.05sq.m

Project: WAITING RESTRICTION PLATES


Title: SIGN SPECIFICATION DRAWINGS

Drawn By	Scale	Date	Number
GAS	NTS	2003	X0.9

Cad Ref: H:\LTS\CAD\Drawings\CadC\WAITING RESTRICTION PLATES

Christchurch ...where time is pleasant

HEAD OF OPERATIONS
PETER BARKER B.Eng., D.M.S., C.ENG., M.I.C.E., M.C.I.W.E.M.

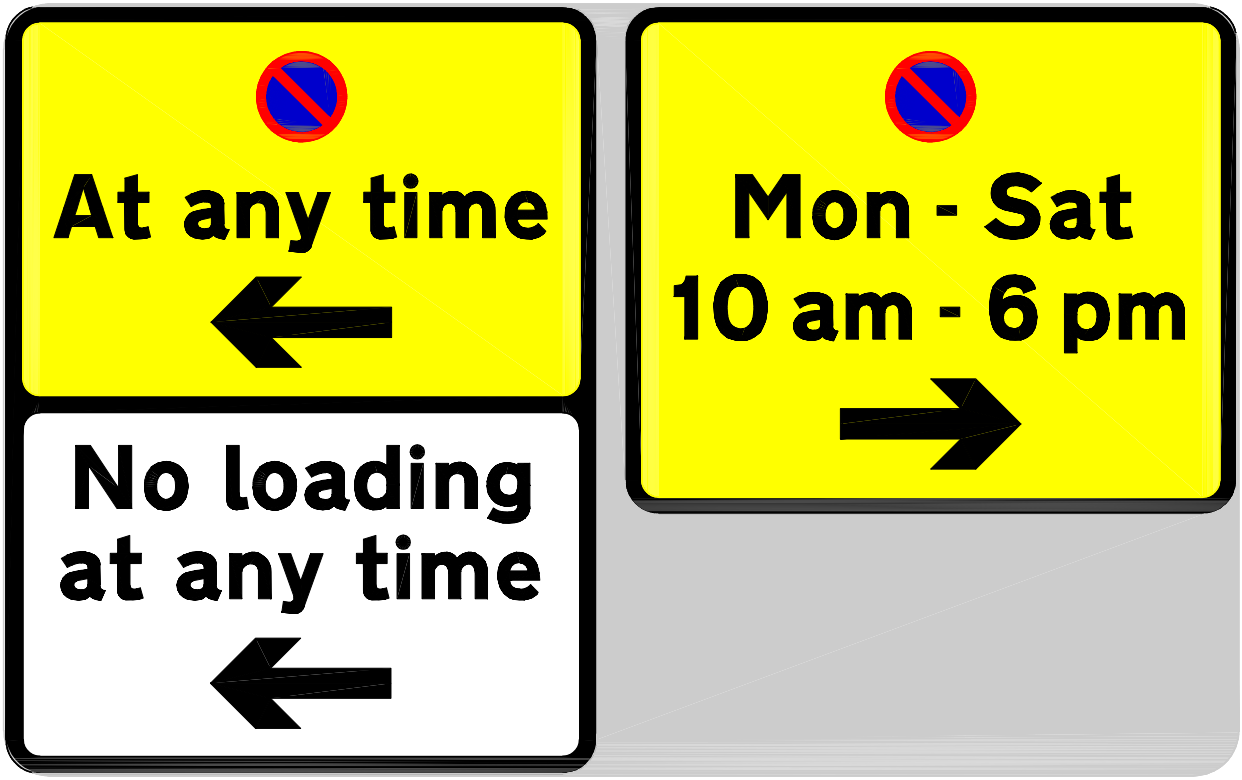


Scheme Ref.	WAITING RESTRICTION PLATES		
Sign Reference	X0.10	'x'-height	20.0
Letter colour	BLACK	SIGN FACE	
Background	Yellow/White	Width	260mm
Border	BLACK	Height	340mm
Material	Class-1	Area	0.09sq.m

Scheme Ref.	WAITING RESTRICTION PLATES		
Sign Reference	X0.10	'x'-height	20.0
Letter colour	BLACK	SIGN FACE	
Background	YELLOW	Width	270mm
Border	BLACK	Height	225mm
Material	Class-1	Area	0.06sq.m

Project: WAITING RESTRICTION PLATES			
Title: SIGN SPECIFICATION DRAWINGS			
Drawn By: GAS	Scale: NTS	Date: 2003	Number: X0.10
Cad Ref: H:\LTS\CAD\Drawings\CadC\WAITING RESTRICTION PLATES			

Christchurch
...where time is pleasant

HEAD OF OPERATIONS
PETER BARKER B.Eng., D.M.S., C.ENG., M.I.C.E., M.C.I.W.E.M.

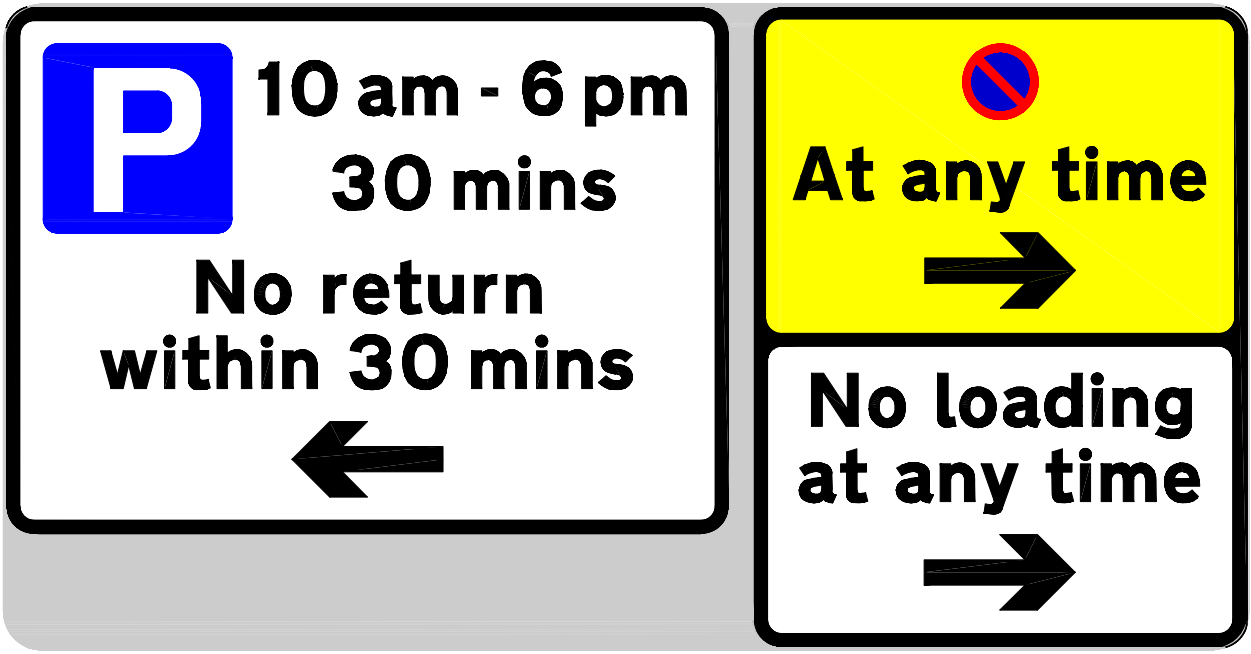


Scheme Ref.	WAITING RESTRICTION PLATES		
Sign Reference	X0.11	'x'-height	20.0
Letter colour	BLACK	SIGN FACE	
Background	WHITE	Width	385mm
Border	BLACK	Height	280mm
Material	Class-1	Area	0.11sq.m

Scheme Ref.	WAITING RESTRICTION PLATES		
Sign Reference	X0.11	'x'-height	20.0
Letter colour	BLACK	SIGN FACE	
Background	Yellow/White	Width	260mm
Border	BLACK	Height	340mm
Material	Class-1	Area	0.09sq.m

Project: WAITING RESTRICTION PLATES			
Title: SIGN SPECIFICATION DRAWINGS			
Drawn By: GAS	Scale: NTS	Date: 2003	Number: X0.11
Cad Ref: H:\LTS\CAD\Drawings\CadC\WAITING RESTRICTION PLATES			

Christchurch
...where time is pleasure

HEAD OF OPERATIONS
PETER BARKER B.Eng., D.M.S., C.ENG., M.I.C.E., M.C.I.W.E.M.

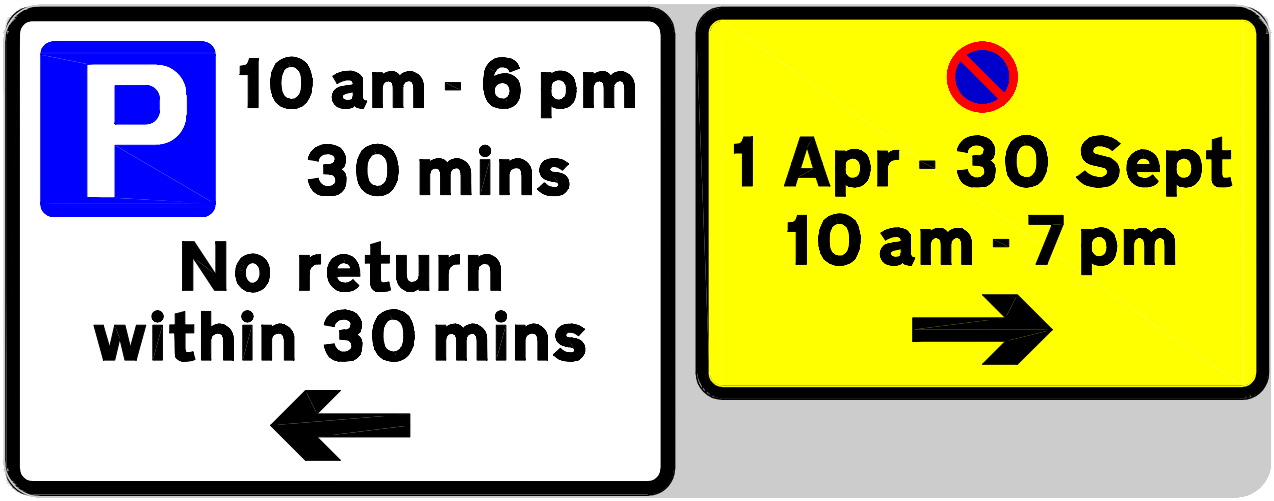

Scheme Ref.	WAITING RESTRICTION PLATES		
Sign Reference	X0.12	'x'-height	20.0
Letter colour	BLACK	SIGN FACE	
Background	WHITE	Width	385mm
Border	BLACK	Height	280mm
Material	Class-1	Area	0.11sq.m

Scheme Ref.	WAITING RESTRICTION PLATES		
Sign Reference	X0.12	'x'-height	20.0
Letter colour	BLACK	SIGN FACE	
Background	YELLOW	Width	330mm
Border	BLACK	Height	225mm
Material	Class-1	Area	0.07sq.m

Project: WAITING RESTRICTION PLATES			
Title: SIGN SPECIFICATION DRAWINGS			
Drawn By: GAS	Scale: NTS	Date: 2003	Number: X0.12
Cad Ref: H:\LTS\CAD\Drawings\CadC\WAITING RESTRICTION PLATES			

Christchurch
...where time is pleasant

HEAD OF OPERATIONS
PETER BARKER B.Eng., D.M.S., C.ENG., M.I.C.E., M.C.I.W.E.M.





Scheme Ref.	WAITING RESTRICTION PLATES		Scheme Ref.	WAITING RESTRICTION PLATES	
Sign Reference	X0.13	'x'-height 20.0	Sign Reference	X0.13	'x'-height 20.0
Letter colour	BLACK	SIGN FACE	Letter colour	BLACK	SIGN FACE
Background	YELLOW	Width 330mm	Background	WHITE	Width 385mm
Border	BLACK	Height 225mm	Border	BLACK	Height 280mm
Material	Class-1	Area 0.07sq.m	Material	Class-1	Area 0.11sq.m

Project: WAITING RESTRICTION PLATES			
Title: SIGN SPECIFICATION DRAWINGS			
Drawn By: GAS	Scale: NTS	Date: 2003	Number: X0.13
Cad Ref: H:\LTS\CAD\Drawings\CadC\WAITING RESTRICTION PLATES			

Christchurch
...where time is pleasure

HEAD OF OPERATIONS
PETER BARKER B.Eng., D.M.S., C.ENG., M.I.C.E., M.C.I.W.E.M.



Scheme Ref.	WAITING RESTRICTION PLATES		
Sign Reference	X0.14	'x'-height	20.0
Letter colour	BLACK	SIGN FACE	
Background	Yellow/White	Width	385mm
Border	BLACK	Height	460mm
Material	Class-1	Area	0.18sq.m

Project: WAITING RESTRICTION PLATES			
Title: SIGN SPECIFICATION DRAWINGS			
Drawn By: GAS	Scale: NTS	Date: 2003	Number: X0.14
Cad Ref: H:\LTS\CAD\Drawings\CadC\WAITING RESTRICTION PLATES			

Christchurch
...where time is pleasure

HEAD OF OPERATIONS
PETER BARKER B.Eng., D.M.S., C.ENG., M.I.C.E., M.C.I.W.E.M.



Scheme Ref.	WAITING RESTRICTION PLATES		
Sign Reference	X0.15	'x'-height	20.0
Letter colour	BLACK	SIGN FACE	
Background	Yellow/White	Width	385mm
Border	BLACK	Height	460mm
Material	Class-1	Area	0.18sq.m

Project: WAITING RESTRICTION PLATES			
Title: SIGN SPECIFICATION DRAWINGS			
Drawn By: GAS	Scale: NTS	Date: 2003	Number: X0.15
Cad Ref: H:\LTS\CAD\Drawings\CadC\WAITING RESTRICTION PLATES			

Christchurch
...where time is pleasant

HEAD OF OPERATIONS
PETER BARKER B.Eng., D.M.S., C.ENG., M.I.C.E., M.C.I.W.E.M.



Scheme Ref.	WAITING RESTRICTION PLATES		
Sign Reference	X0.16	'x'-height	20.0
Letter colour	BLACK	SIGN FACE	
Background	YELLOW	Width	340mm
Border	BLACK	Height	455mm
Material	Class-1	Area	0.15sq.m

Project: WAITING RESTRICTION PLATES			
Title: SIGN SPECIFICATION DRAWINGS			
Drawn By: GAS	Scale: NTS	Date: 2003	Number: X0.16
Cad Ref: H:\LTS\CAD\Drawings\CadC\WAITING RESTRICTION PLATES			

Christchurch
...where time is pleasure

HEAD OF OPERATIONS
PETER BARKER B.Eng., D.M.S., C.ENG., M.I.C.E., M.C.I.W.E.M.




Scheme Ref.	WAITING RESTRICTION PLATES		
Sign Reference	X0.17	'x'-height	20.0
Letter colour	BLACK	SIGN FACE	
Background	YELLOW	Width	340mm
Border	BLACK	Height	455mm
Material	Class-1	Area	0.15sq.m

Project: WAITING RESTRICTION PLATES			
Title: SIGN SPECIFICATION DRAWINGS			
Drawn By: GAS	Scale: NTS	Date: 2003	Number: X0.17
Cad Ref: H:\LTS\CAD\Drawings\CadC\WAITING RESTRICTION PLATES			

Christchurch
...where time is pleasure

HEAD OF OPERATIONS
PETER BARKER B.Eng., D.M.S., C.ENG., M.I.C.E., M.C.I.W.E.M.

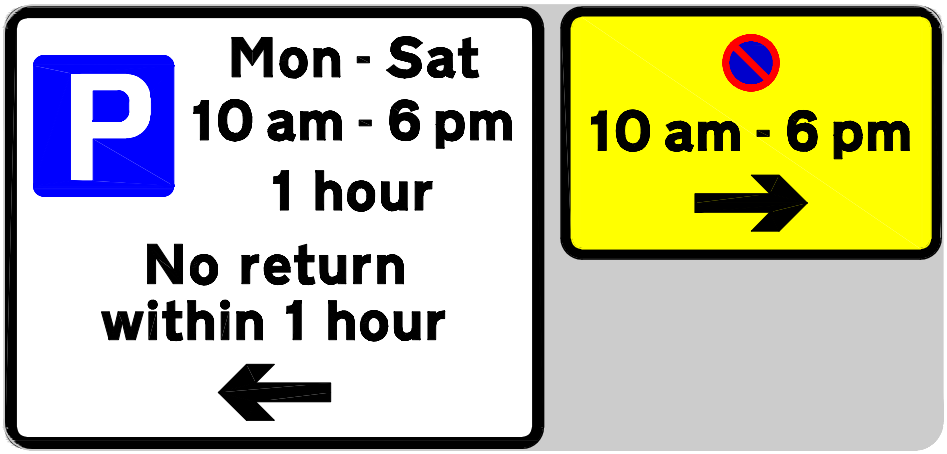

Scheme Ref.	WAITING RESTRICTION PLATES		Scheme Ref.	WAITING RESTRICTION PLATES	
Sign Reference	X0.18	'x'-height 20.0	Sign Reference	X0.18	'x'-height 20.0
Letter colour	BLACK	SIGN FACE	Letter colour	BLACK	SIGN FACE
Background	WHITE	Width 385mm	Background	YELLOW	Width 270mm
Border	BLACK	Height 315mm	Border	BLACK	Height 180mm
Material	Class-1	Area 0.12sq.m	Material	Class-1	Area 0.05sq.m

Project: WAITING RESTRICTION PLATES

Title: SIGN SPECIFICATION DRAWINGS

Drawn By	Scale	Date	Number
GAS	NTS	2003	X0.18

Cad Ref: H:\LTS\CAD\Drawings\CadC\WAITING RESTRICTION PLATES

Christchurch ...where time is pleasure

HEAD OF OPERATIONS
PETER BARKER B.Eng., D.M.S., C.ENG., M.I.C.E., M.C.I.W.E.M.






Scheme Ref.	WAITING RESTRICTION PLATES		
Sign Reference	X0.19	'x'-height	20.0
Letter colour	BLACK	SIGN FACE	
Background	WHITE	Width	365mm
Border	BLACK	Height	400mm
Material	Class-1	Area	0.15sq.m

Scheme Ref.	WAITING RESTRICTION PLATES		
Sign Reference	X0.19	'x'-height	20.0
Letter colour	BLACK	SIGN FACE	
Background	YELLOW	Width	260mm
Border	BLACK	Height	180mm
Material	Class-1	Area	0.05sq.m

Project: WAITING RESTRICTION PLATES			
Title: SIGN SPECIFICATION DRAWINGS			
Drawn By: GAS	Scale: NTS	Date: 2003	Number: X0.19
Cad Ref: H:\LTS\CAD\Drawings\CadC\WAITING RESTRICTION PLATES			

Christchurch
...where time is pleasant

HEAD OF OPERATIONS
PETER BARKER B.Eng., D.M.S., C.ENG., M.I.C.E., M.C.I.W.E.M.

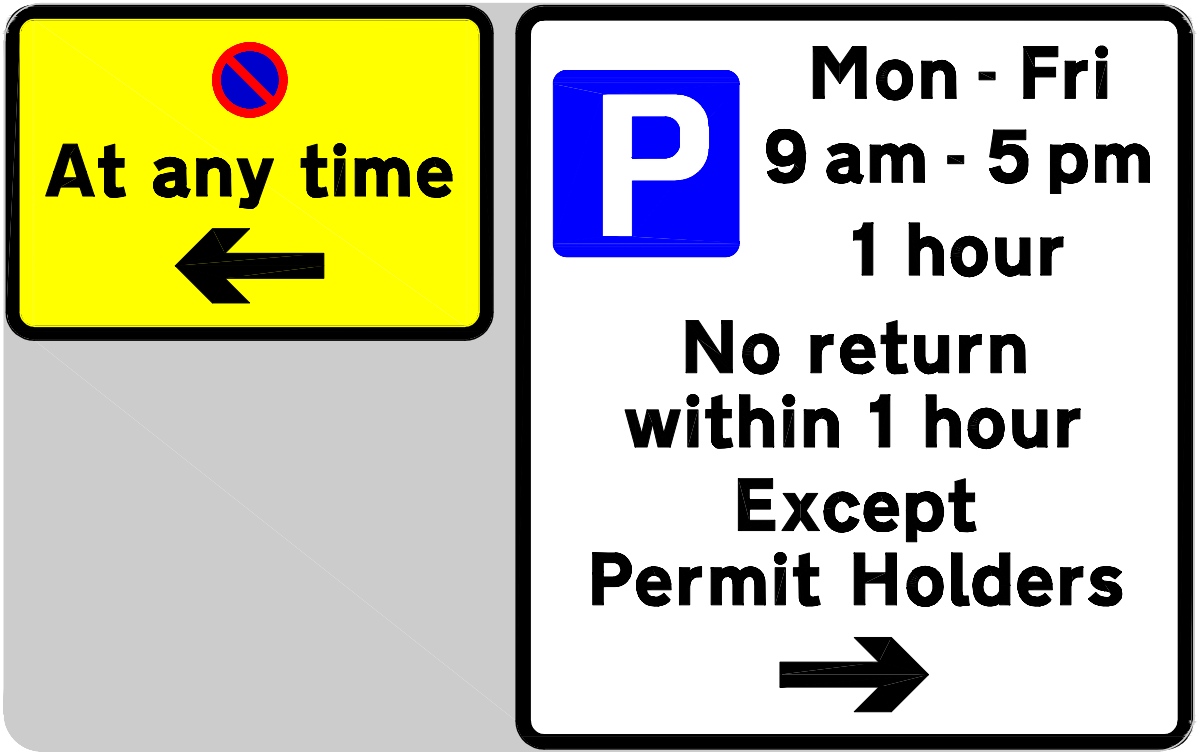


Scheme Ref.	WAITING RESTRICTION PLATES		Scheme Ref.	WAITING RESTRICTION PLATES	
Sign Reference	X0.20	'x'-height 20.0	Sign Reference	X0.20	'x'-height 20.0
Letter colour	BLACK	SIGN FACE	Letter colour	BLACK	SIGN FACE
Background	YELLOW	Width 260mm	Background	WHITE	Width 365mm
Border	BLACK	Height 180mm	Border	BLACK	Height 400mm
Material	Class-1	Area 0.05sq.m	Material	Class-1	Area 0.15sq.m

Project: WAITING RESTRICTION PLATES			
Title: SIGN SPECIFICATION DRAWINGS			
Drawn By: GAS	Scale: NTS	Date: 2003	Number: X0.20
Cad Ref: H:\LTS\CAD\Drawings\CadC\WAITING RESTRICTION PLATES			

Christchurch
...where time is pleasure

HEAD OF OPERATIONS
PETER BARKER B.Eng., D.M.S., C.ENG., M.I.C.E., M.C.I.W.E.M.

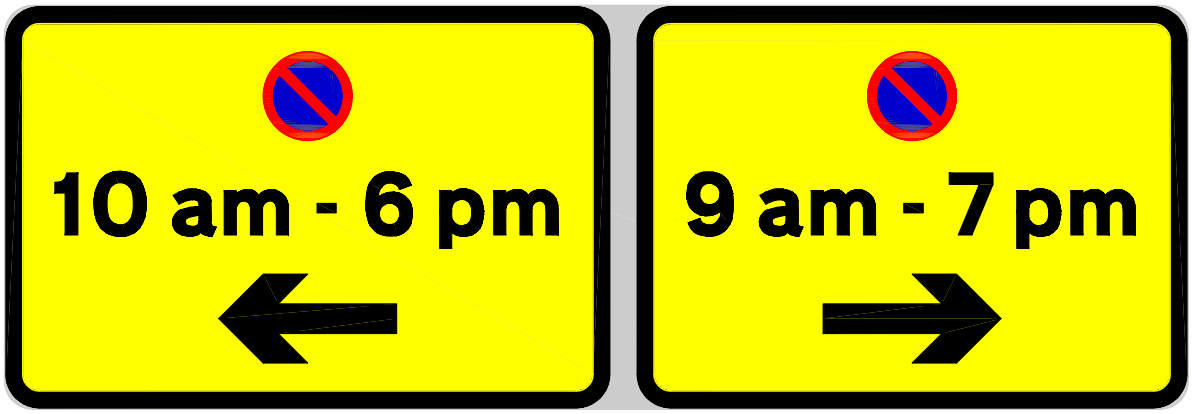

Scheme Ref.	WAITING RESTRICTION PLATES		
Sign Reference	X0.21	'x'-height	20.0
Letter colour	BLACK	SIGN FACE	
Background	YELLOW	Width	530mm
Border	BLACK	Height	180mm
Material	Class-1	Area	0.1sq.m

Project: WAITING RESTRICTION PLATES


Title: SIGN SPECIFICATION DRAWINGS

Drawn By	Scale	Date	Number
GAS	NTS	2003	X0.21

Cad Ref: H:\LTS\CAD\Drawings\CadC\WAITING RESTRICTION PLATES

Christchurch ...where time is pleasant

HEAD OF OPERATIONS
PETER BARKER B.Eng., D.M.S., C.ENG., M.I.C.E., M.C.I.W.E.M.

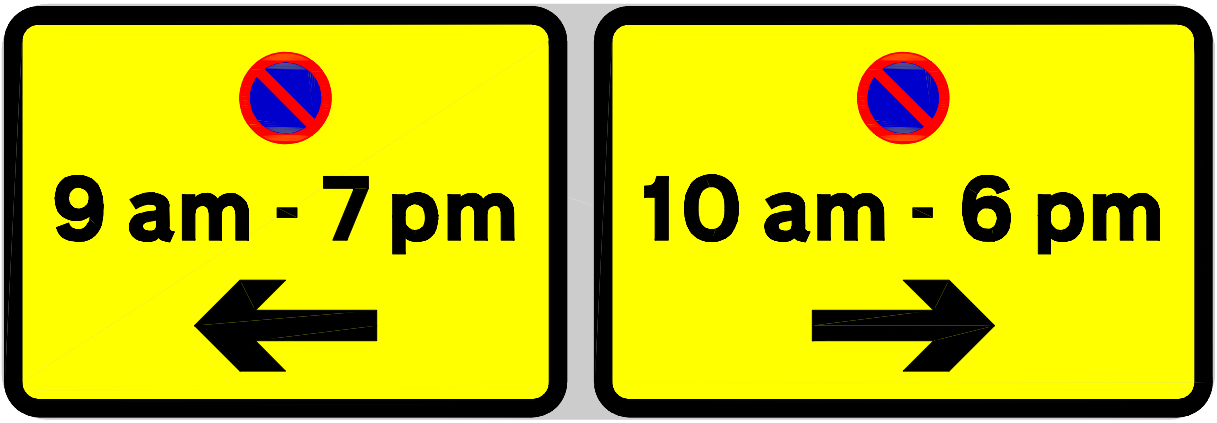

Scheme Ref.	WAITING RESTRICTION PLATES		
Sign Reference	X0.22	'x'-height	20.0
Letter colour	BLACK	SIGN FACE	
Background	YELLOW	Width	530mm
Border	BLACK	Height	180mm
Material	Class-1	Area	0.1sq.m

Project: WAITING RESTRICTION PLATES

Title: SIGN SPECIFICATION DRAWINGS

Drawn By	Scale	Date	Number
GAS	NTS	2003	X0.22

Cad Ref: H:\LTS\CAD\Drawings\CadC\WAITING RESTRICTION PLATES

Christchurch ...where time is pleasant

HEAD OF OPERATIONS
PETER BARKER B.Eng., D.M.S., C.ENG., M.I.C.E., M.C.I.W.E.M.






Scheme Ref.	WAITING RESTRICTION PLATES		Scheme Ref.	WAITING RESTRICTION PLATES	
Sign Reference	X0.23	'x'-height 20.0	Sign Reference	X0.23	'x'-height 20.0
Letter colour	BLACK	SIGN FACE	Letter colour	BLACK	SIGN FACE
Background	YELLOW	Width 260mm	Background	WHITE	Width 380mm
Border	BLACK	Height 180mm	Border	BLACK	Height 280mm
Material	Class-1	Area 0.05sq.m	Material	Class-1	Area 0.11sq.m

Project: WAITING RESTRICTION PLATES			
Title: SIGN SPECIFICATION DRAWINGS			
Drawn By: GAS	Scale: NTS	Date: 2003	Number: X0.23
Cad Ref: H:\LTS\CAD\Drawings\CadC\WAITING RESTRICTION PLATES			

Christchurch
...where time is pleasant

HEAD OF OPERATIONS
PETER BARKER B.Eng., D.M.S., C.ENG., M.I.C.E., M.C.I.W.E.M.

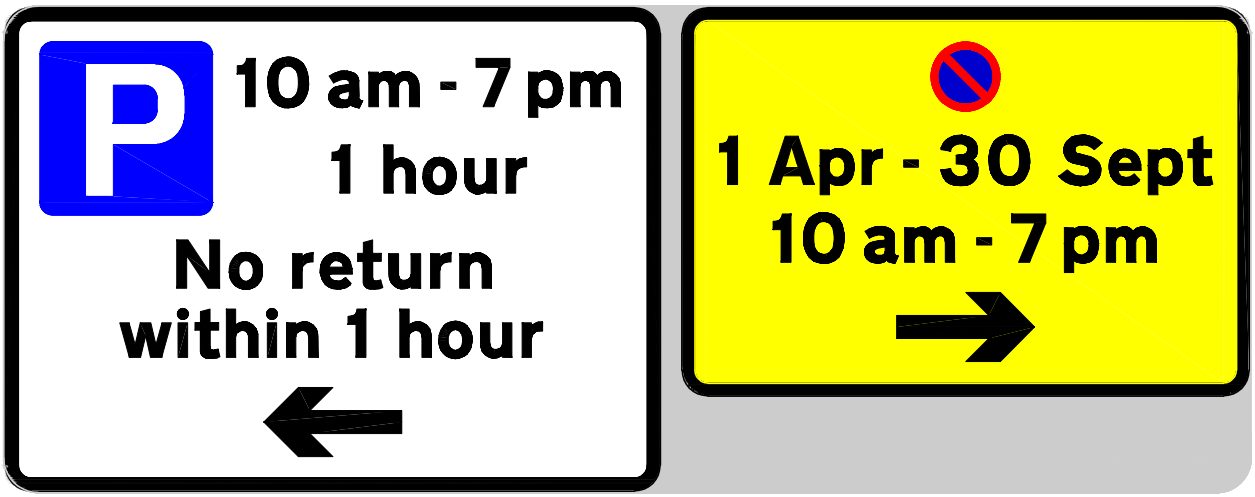

Scheme Ref.	WAITING RESTRICTION PLATES		
Sign Reference	X0.24	'x'-height	20.0
Letter colour	BLACK	SIGN FACE	
Background	WHITE	Width	380mm
Border	BLACK	Height	280mm
Material	Class-1	Area	0.11sq.m

Scheme Ref.	WAITING RESTRICTION PLATES		
Sign Reference	X0.24	'x'-height	20.0
Letter colour	BLACK	SIGN FACE	
Background	YELLOW	Width	330mm
Border	BLACK	Height	225mm
Material	Class-1	Area	0.07sq.m

Project: WAITING RESTRICTION PLATES			
Title: SIGN SPECIFICATION DRAWINGS			
Drawn By: GAS	Scale: NTS	Date: 2003	Number: X0.24
Cad Ref: H:\LTS\CAD\Drawings\CadC\WAITING RESTRICTION PLATES			

Christchurch
...where time is pleasant

HEAD OF OPERATIONS
PETER BARKER B.Eng., D.M.S., C.ENG., M.I.C.E., M.C.I.W.E.M.



Scheme Ref.	WAITING RESTRICTION PLATES		
Sign Reference	X0.25	'x'-height	20.0
Letter colour	BLACK	SIGN FACE	
Background	YELLOW	Width	545mm
Border	BLACK	Height	180mm
Material	Class-1	Area	0.1sq.m

Project: WAITING RESTRICTION PLATES


Title: SIGN SPECIFICATION DRAWINGS

Drawn By	Scale	Date	Number
GAS	NTS	2003	X0.25

Cad Ref: H:\LTS\CAD\Drawings\CadC\WAITING RESTRICTION PLATES

Christchurch ...where time is pleasant

HEAD OF OPERATIONS
PETER BARKER B.Eng., D.M.S., C.ENG., M.I.C.E., M.C.I.W.E.M.

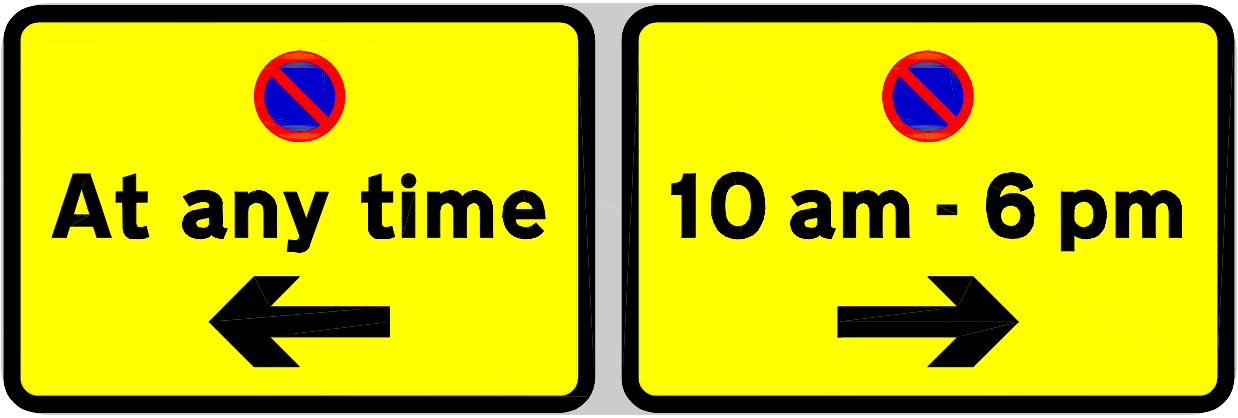

Scheme Ref.	WAITING RESTRICTION PLATES		
Sign Reference	X0.26	'x'-height	20.0
Letter colour	BLACK	SIGN FACE	
Background	YELLOW	Width	545mm
Border	BLACK	Height	180mm
Material	Class-1	Area	0.1sq.m

Project: WAITING RESTRICTION PLATES

Title: SIGN SPECIFICATION DRAWINGS

Drawn By	Scale	Date	Number
GAS	NTS	2003	X0.26

Cad Ref: H:\LTS\CAD\Drawings\CadC\WAITING RESTRICTION PLATES

Christchurch ...where time is pleasure

HEAD OF OPERATIONS
PETER BARKER B.Eng., D.M.S., C.ENG., M.I.C.E., M.C.I.W.E.M.




Scheme Ref.	WAITING RESTRICTION PLATES		
Sign Reference	X0.27	'x'-height	20.0
Letter colour	BLACK	SIGN FACE	
Background	WHITE	Width	385mm
Border	BLACK	Height	280mm
Material	Class-1	Area	0.11sq.m

Scheme Ref.	WAITING RESTRICTION PLATES		
Sign Reference	X0.27	'x'-height	20.0
Letter colour	BLACK	SIGN FACE	
Background	YELLOW	Width	270mm
Border	BLACK	Height	180mm
Material	Class-1	Area	0.05sq.m

Project: WAITING RESTRICTION PLATES			
Title: SIGN SPECIFICATION DRAWINGS			
Drawn By: GAS	Scale: NTS	Date: 2003	Number: X0.27
Cad Ref: H:\LTS\CAD\Drawings\CadC\WAITING RESTRICTION PLATES			

Christchurch
...where time is pleasant

HEAD OF OPERATIONS
PETER BARKER B.Eng., D.M.S., C.ENG., M.I.C.E., M.C.I.W.E.M.

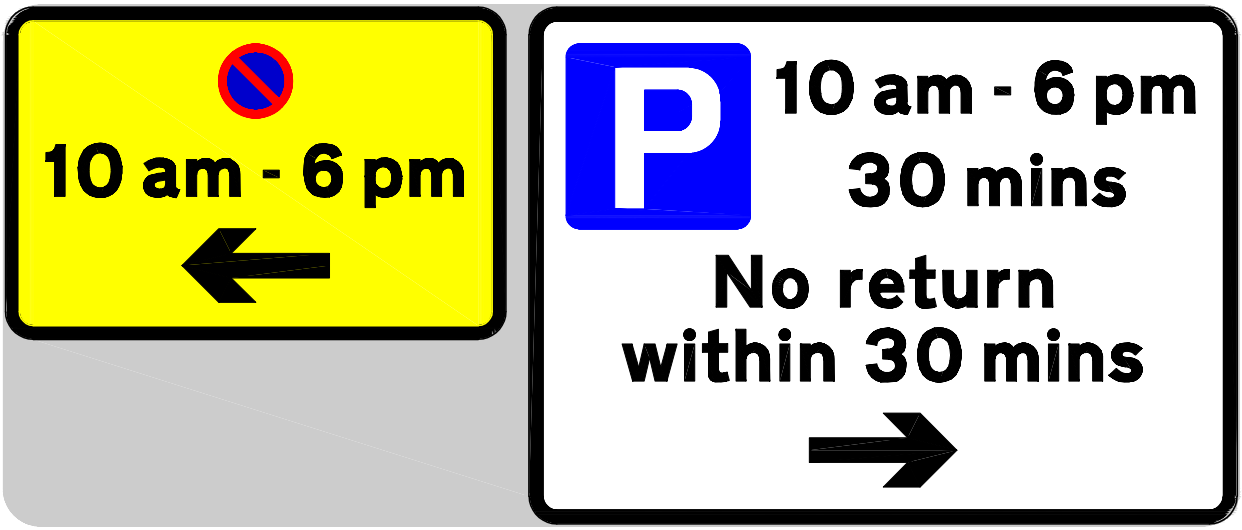


Scheme Ref.	WAITING RESTRICTION PLATES		Scheme Ref.	WAITING RESTRICTION PLATES	
Sign Reference	X0.28	'x'-height 20.0	Sign Reference	X0.28	'x'-height 20.0
Letter colour	BLACK	SIGN FACE	Letter colour	BLACK	SIGN FACE
Background	YELLOW	Width 270mm	Background	WHITE	Width 385mm
Border	BLACK	Height 180mm	Border	BLACK	Height 280mm
Material	Class-1	Area 0.05sq.m	Material	Class-1	Area 0.11sq.m

Project: WAITING RESTRICTION PLATES			
Title: SIGN SPECIFICATION DRAWINGS			
Drawn By: GAS	Scale: NTS	Date: 2003	Number: X0.28
Cad Ref: H:\LTS\CAD\Drawings\CadC\WAITING RESTRICTION PLATES			

Christchurch
...where time is pleasure

HEAD OF OPERATIONS
PETER BARKER B.Eng., D.M.S., C.ENG., M.I.C.E., M.C.I.W.E.M.

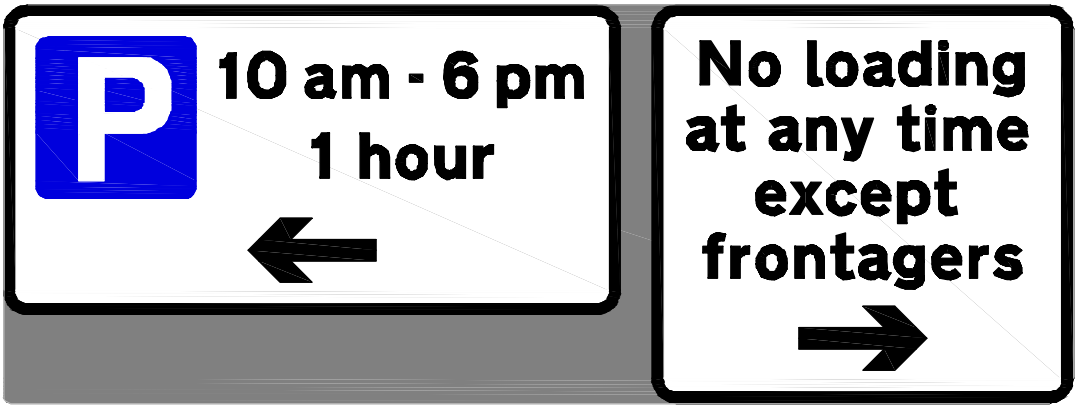

Scheme Ref.	WAITING RESTRICTION PLATES		
Sign Reference	X0.29	'x'-height	20.0
Letter colour	BLACK	SIGN FACE	
Background	WHITE	Width	385mm
Border	BLACK	Height	195mm
Material	Class 1	Area	0.07sq.m

Scheme Ref.	Temp Closure of Castle / Bridge St		
Sign Reference	X0.29	'x'-height	20.0
Letter colour	BLACK	SIGN FACE	
Background	WHITE	Width	260mm
Border	BLACK	Height	250mm
Material	Class 1	Area	0.06sq.m

Scheme Ref.	Temp Closure of Castle / Bridge St		
Sign Reference	X0.29	'x'-height	100.0
Letter colour	N/A	SIGN FACE	
Background	GREY	Width	3330mm
Border	N/A	Height	1240mm
Material	Class 1	Area	4.12sq.m

Project: WAITING RESTRICTION PLATES


Title: SIGN SPECIFICATION DRAWINGS

Drawn By	Scale	Date	Number
JM	NTS	Jan 2010	X0.29

Cad Ref: H:\LTS\CAD\Drawings\CadC\WAITING RESTRICTION PLATES

Christchurch ...where time is pleasure

Head of Planning & Transportation
Wayne Barraball BA (Hons) M.R.T.P.I.

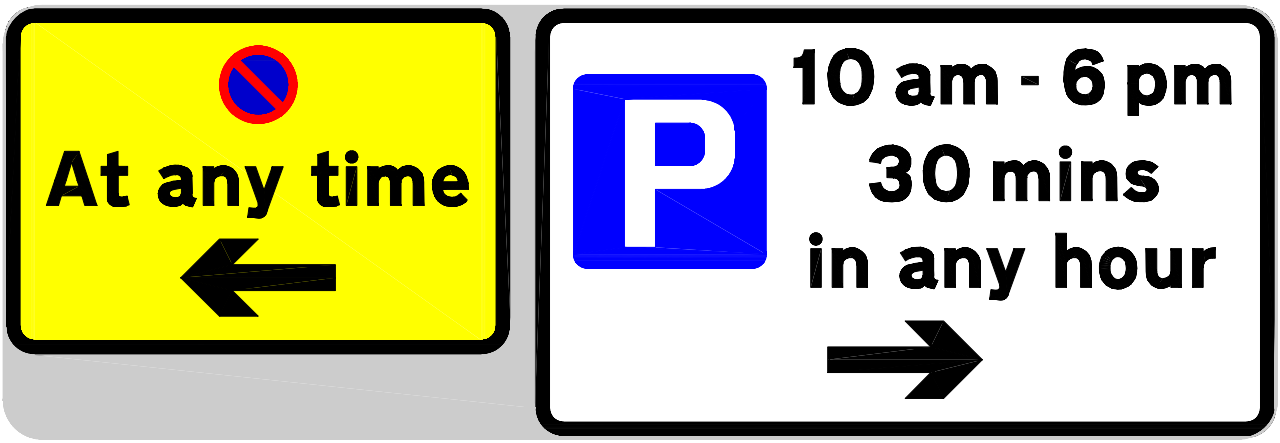

Scheme Ref.	WAITING RESTRICTION PLATES		
Sign Reference	X0.30	'x'-height	20.0
Letter colour	BLACK	SIGN FACE	
Background	YELLOW	Width	260mm
Border	BLACK	Height	180mm
Material	Class-1	Area	0.05sq.m

Scheme Ref.	WAITING RESTRICTION PLATES		
Sign Reference	X0.30	'x'-height	20.0
Letter colour	BLACK	SIGN FACE	
Background	WHITE	Width	385mm
Border	BLACK	Height	225mm
Material	Class-1	Area	0.09sq.m

Project: WAITING RESTRICTION PLATES			
Title: SIGN SPECIFICATION DRAWINGS			
Drawn By: GAS	Scale: NTS	Date: 2003	Number: X0.30
Cad Ref: H:\LTS\CAD\Drawings\CadC\WAITING RESTRICTION PLATES			

Christchurch
...where time is pleasant

HEAD OF OPERATIONS
PETER BARKER B.Eng., D.M.S., C.ENG., M.I.C.E., M.C.I.W.E.M.




Scheme Ref.	WAITING RESTRICTION PLATES		
Sign Reference	X0.31	'x'-height	20.0
Letter colour	BLACK	SIGN FACE	
Background	WHITE	Width	385mm
Border	BLACK	Height	225mm
Material	Class-1	Area	0.09sq.m

Scheme Ref.	WAITING RESTRICTION PLATES		
Sign Reference	X0.31	'x'-height	20.0
Letter colour	BLACK	SIGN FACE	
Background	YELLOW	Width	260mm
Border	BLACK	Height	180mm
Material	Class-1	Area	0.05sq.m

Project: WAITING RESTRICTION PLATES			
Title: SIGN SPECIFICATION DRAWINGS			
Drawn By: GAS	Scale: NTS	Date: 2003	Number: X0.31
Cad Ref: H:\LTS\CAD\Drawings\CadC\WAITING RESTRICTION PLATES			

Christchurch
...where time is pleasure

HEAD OF OPERATIONS
PETER BARKER B.Eng., D.M.S., C.ENG., M.I.C.E., M.C.I.W.E.M.

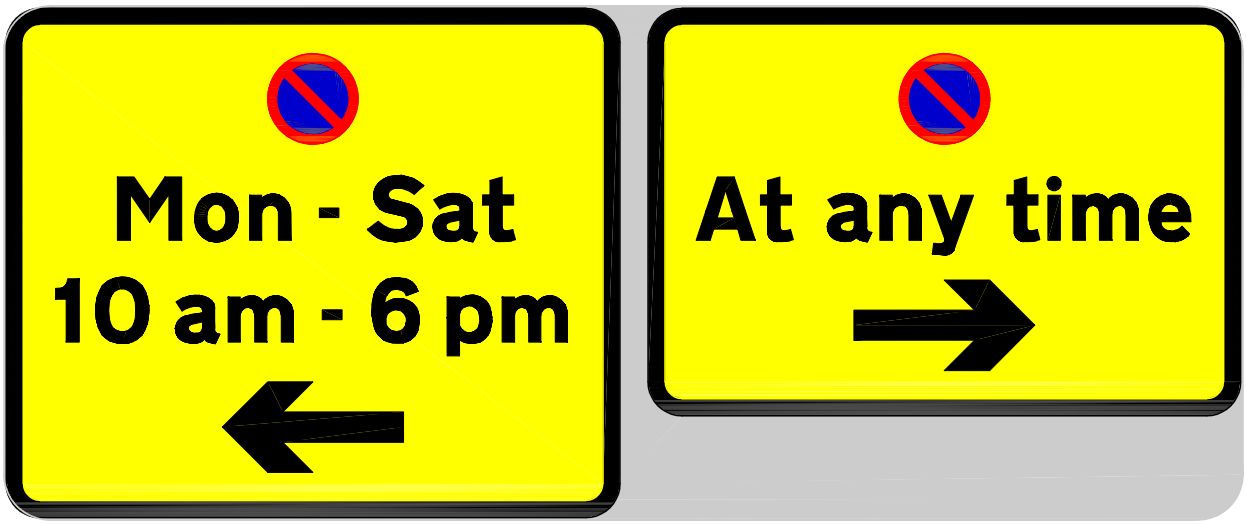

Scheme Ref.	WAITING RESTRICTION PLATES		
Sign Reference	X0.32	'x'-height	20.0
Letter colour	BLACK	SIGN FACE	
Background	YELLOW	Width	545mm
Border	BLACK	Height	225mm
Material	Class-1	Area	0.12sq.m

Project: WAITING RESTRICTION PLATES			
Title: SIGN SPECIFICATION DRAWINGS			
Drawn By: GAS	Scale: NTS	Date: 2003	Number: X0.32
Cad Ref: H:\LTS\CAD\Drawings\CadC\WAITING RESTRICTION PLATES			

Christchurch
...where time is pleasant

HEAD OF OPERATIONS
PETER BARKER B.Eng., D.M.S., C.ENG., M.I.C.E., M.C.I.W.E.M.




Scheme Ref.	WAITING RESTRICTION PLATES		
Sign Reference	X0.33	'x'-height	20.0
Letter colour	BLACK	SIGN FACE	
Background	YELLOW	Width	260mm
Border	BLACK	Height	180mm
Material	Class-1	Area	0.05sq.m

Scheme Ref.	WAITING RESTRICTION PLATES		
Sign Reference	X0.33	'x'-height	20.0
Letter colour	BLACK	SIGN FACE	
Background	WHITE	Width	385mm
Border	BLACK	Height	280mm
Material	Class-1	Area	0.11sq.m

Project: WAITING RESTRICTION PLATES			
Title: SIGN SPECIFICATION DRAWINGS			
Drawn By: GAS	Scale: NTS	Date: 2003	Number: X0.33
Cad Ref: H:\LTS\CAD\Drawings\CadC\WAITING RESTRICTION PLATES			

Christchurch
...where time is pleasant

HEAD OF OPERATIONS
PETER BARKER B.Eng., D.M.S., C.ENG., M.I.C.E., M.C.I.W.E.M.

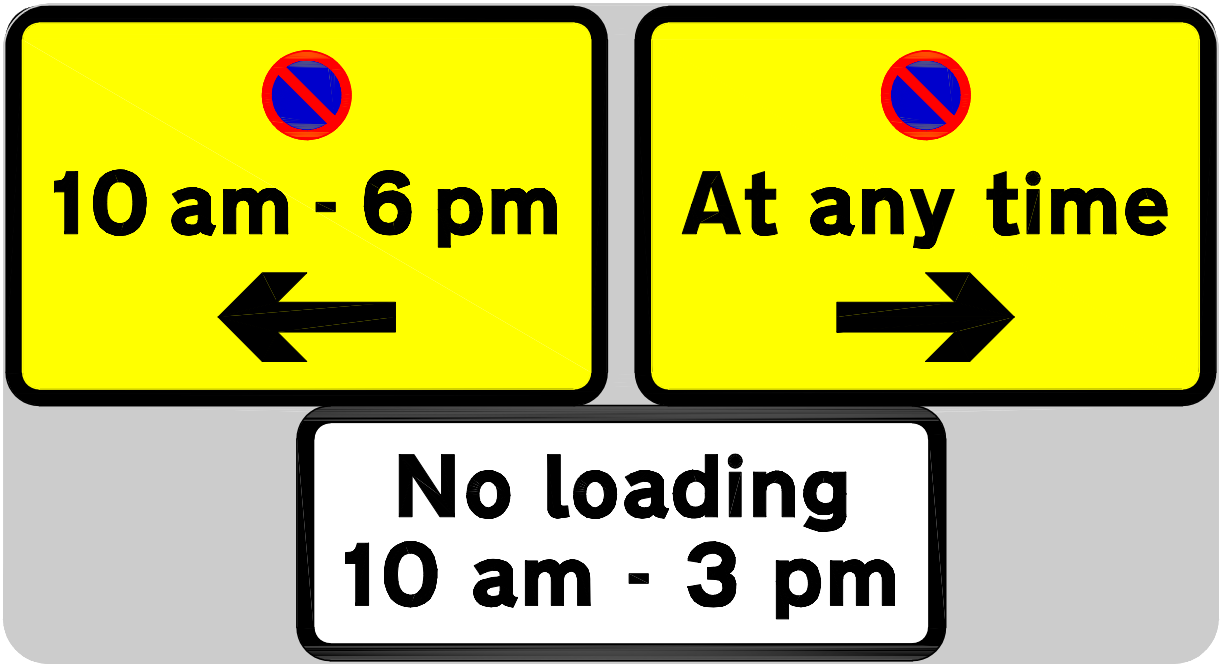


Scheme Ref.	WAITING RESTRICTION PLATES		
Sign Reference	X0.34	'x'-height	20.0
Letter colour	BLACK	SIGN FACE	
Background	Yellow/White	Width	545mm
Border	BLACK	Height	295mm
Material	Class-1	Area	0.16sq.m

Project: WAITING RESTRICTION PLATES			
Title: SIGN SPECIFICATION DRAWINGS			
Drawn By: GAS	Scale: NTS	Date: 2003	Number: X0.34
Cad Ref: H:\LTS\CAD\Drawings\CadC\WAITING RESTRICTION PLATES			

Christchurch
...where time is pleasure

HEAD OF OPERATIONS
PETER BARKER B.Eng., D.M.S., C.ENG., M.I.C.E., M.C.I.W.E.M.

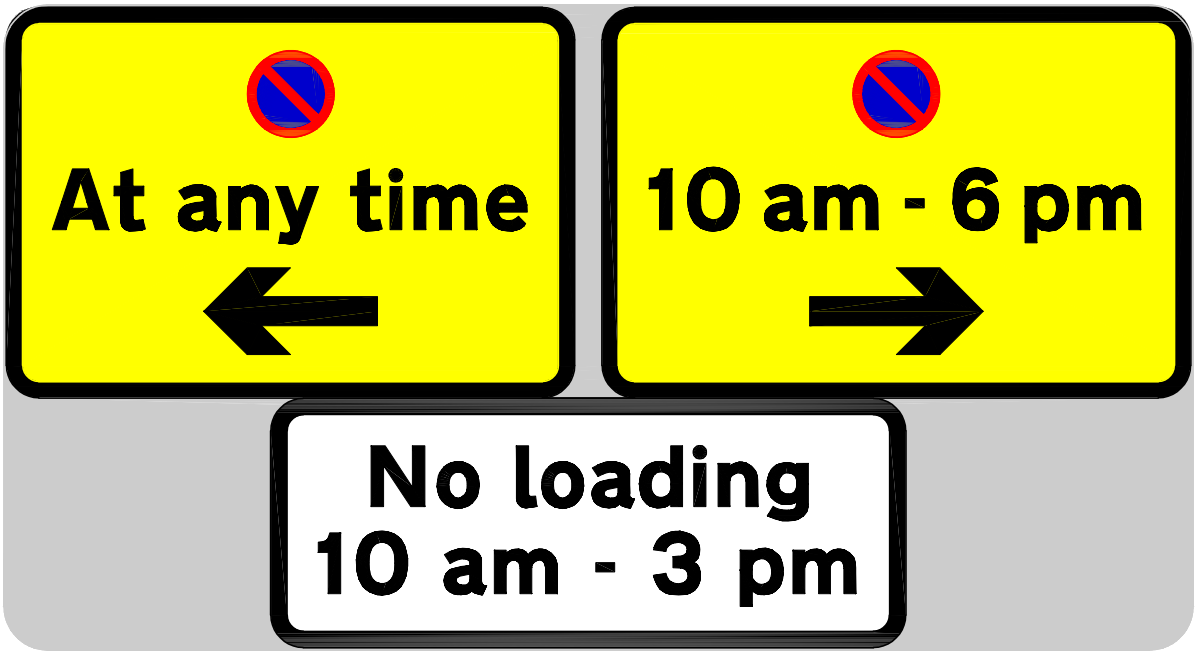

Scheme Ref.	WAITING RESTRICTION PLATES		
Sign Reference	X0.35	'x'-height	20.0
Letter colour	BLACK	SIGN FACE	
Background	Yellow/White	Width	545mm
Border	BLACK	Height	295mm
Material	Class-1	Area	0.16sq.m

Project: WAITING RESTRICTION PLATES


Title: SIGN SPECIFICATION DRAWINGS

Drawn By	Scale	Date	Number
GAS	NTS	2003	X0.35

Cad Ref: H:\LTS\CAD\Drawings\CadC\WAITING RESTRICTION PLATES

Christchurch ...where time is pleasant

HEAD OF OPERATIONS
PETER BARKER B.Eng., D.M.S., C.ENG., M.I.C.E., M.C.I.W.E.M.

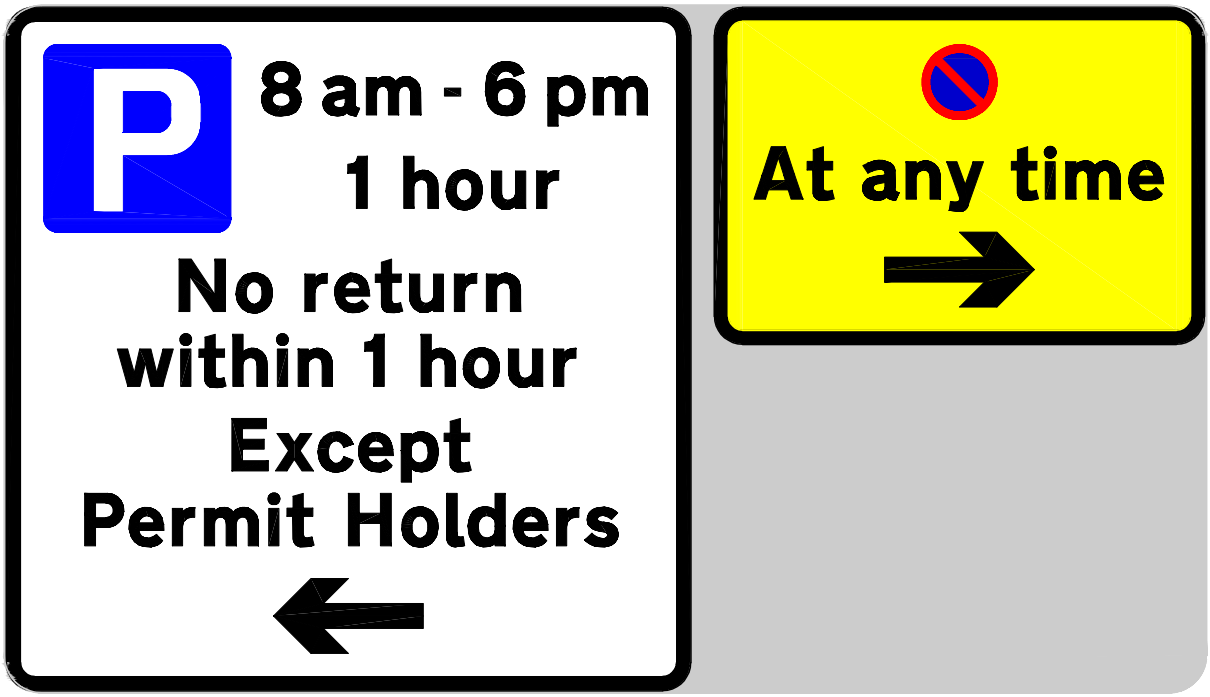


Scheme Ref.	WAITING RESTRICTION PLATES		
Sign Reference	X0.36	'x'-height	20.0
Letter colour	BLACK	SIGN FACE	
Background	WHITE	Width	365mm
Border	BLACK	Height	365mm
Material	Class-1	Area	0.13sq.m

Scheme Ref.	WAITING RESTRICTION PLATES		
Sign Reference	X0.36	'x'-height	20.0
Letter colour	BLACK	SIGN FACE	
Background	YELLOW	Width	260mm
Border	BLACK	Height	180mm
Material	Class-1	Area	0.05sq.m

Project: WAITING RESTRICTION PLATES			
Title: SIGN SPECIFICATION DRAWINGS			
Drawn By: GAS	Scale: NTS	Date: 2003	Number: X0.36
Cad Ref: H:\LTS\CAD\Drawings\CadC\WAITING RESTRICTION PLATES			

Christchurch
...where time is pleasure

HEAD OF OPERATIONS
PETER BARKER B.Eng., D.M.S., C.ENG., M.I.C.E., M.C.I.W.E.M.

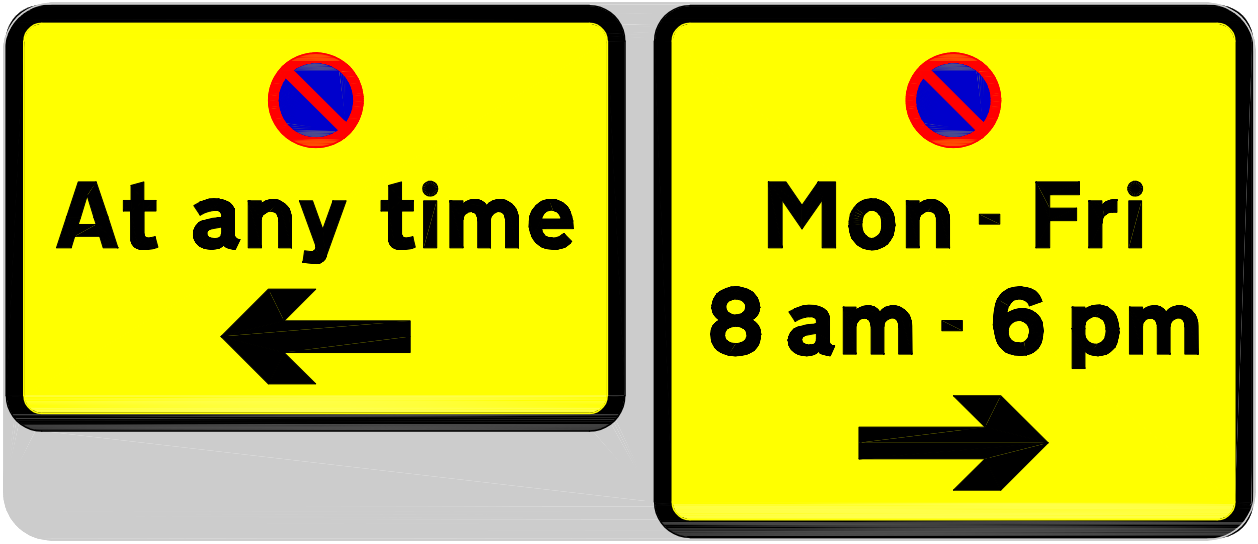


Scheme Ref.	WAITING RESTRICTION PLATES		
Sign Reference	X0.37	'x'-height	20.0
Letter colour	BLACK	SIGN FACE	
Background	YELLOW	Width	530mm
Border	BLACK	Height	225mm
Material	Class-1	Area	0.12sq.m

Project: WAITING RESTRICTION PLATES			
Title: SIGN SPECIFICATION DRAWINGS			
Drawn By: GAS	Scale: NTS	Date: 2003	Number: X0.37
Cad Ref: H:\LTS\CAD\Drawings\CadC\WAITING RESTRICTION PLATES			

Christchurch
...where time is pleasant

HEAD OF OPERATIONS
PETER BARKER B.Eng., D.M.S., C.ENG., M.I.C.E., M.C.I.W.E.M.

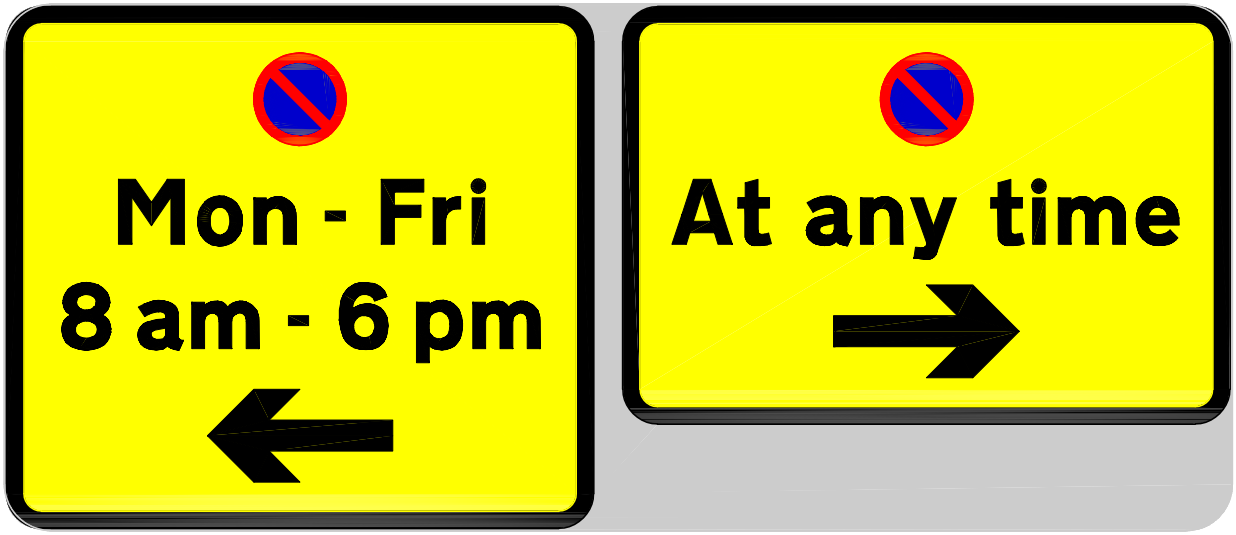

Scheme Ref.	WAITING RESTRICTION PLATES		
Sign Reference	X0.38	'x'-height	20.0
Letter colour	BLACK	SIGN FACE	
Background	YELLOW	Width	530mm
Border	BLACK	Height	225mm
Material	Class-1	Area	0.12sq.m

Project: WAITING RESTRICTION PLATES			
Title: SIGN SPECIFICATION DRAWINGS			
Drawn By: GAS	Scale: NTS	Date: 2003	Number: X0.38
Cad Ref: H:\LTS\CAD\Drawings\CadC\WAITING RESTRICTION PLATES			

Christchurch
...where time is pleasant

HEAD OF OPERATIONS
PETER BARKER B.Eng., D.M.S., C.ENG., M.I.C.E., M.C.I.W.E.M.





Scheme Ref.	WAITING RESTRICTION PLATES		
Sign Reference	X0.39	'x'-height	20.0
Letter colour	BLACK	SIGN FACE	
Background	WHITE	Width	365mm
Border	BLACK	Height	400mm
Material	Class-1	Area	0.15sq.m

Scheme Ref.	WAITING RESTRICTION PLATES		
Sign Reference	X0.39	'x'-height	20.0
Letter colour	BLACK	SIGN FACE	
Background	YELLOW	Width	260mm
Border	BLACK	Height	180mm
Material	Class-1	Area	0.05sq.m

Project: WAITING RESTRICTION PLATES			
Title: SIGN SPECIFICATION DRAWINGS			
Drawn By: GAS	Scale: NTS	Date: 2003	Number: X0.39
Cad Ref: H:\LTS\CAD\Drawings\CadC\WAITING RESTRICTION PLATES			

Christchurch
...where time is pleasant

HEAD OF OPERATIONS
PETER BARKER B.Eng., D.M.S., C.ENG., M.I.C.E., M.C.I.W.E.M.






Scheme Ref.	WAITING RESTRICTION PLATES		
Sign Reference	X0.40	'x'-height	20.0
Letter colour	BLACK	SIGN FACE	
Background	YELLOW	Width	260mm
Border	BLACK	Height	180mm
Material	Class-1	Area	0.05sq.m

Scheme Ref.	WAITING RESTRICTION PLATES		
Sign Reference	X0.40	'x'-height	20.0
Letter colour	BLACK	SIGN FACE	
Background	WHITE	Width	365mm
Border	BLACK	Height	400mm
Material	Class-1	Area	0.15sq.m

Project: WAITING RESTRICTION PLATES			
Title: SIGN SPECIFICATION DRAWINGS			
Drawn By: GAS	Scale: NTS	Date: 2003	Number: X0.40
Cad Ref: H:\LTS\CAD\Drawings\CadC\WAITING RESTRICTION PLATES			

Christchurch
...where time is pleasure

HEAD OF OPERATIONS
PETER BARKER B.Eng., D.M.S., C.ENG., M.I.C.E., M.C.I.W.E.M.

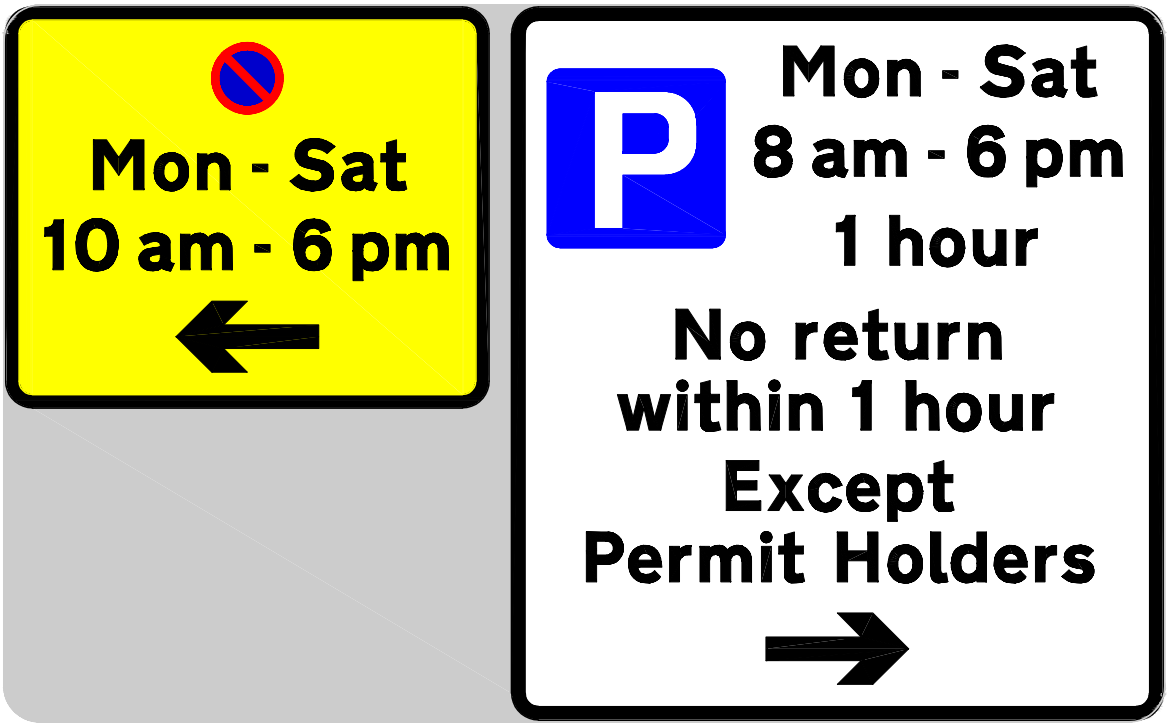


Scheme Ref.	WAITING RESTRICTION PLATES		
Sign Reference	X0.41	'x'-height	20.0
Letter colour	BLACK	SIGN FACE	
Background	YELLOW	Width	270mm
Border	BLACK	Height	225mm
Material	Class-1	Area	0.06sq.m

Scheme Ref.	WAITING RESTRICTION PLATES		
Sign Reference	X0.41	'x'-height	20.0
Letter colour	BLACK	SIGN FACE	
Background	WHITE	Width	365mm
Border	BLACK	Height	400mm
Material	Class-1	Area	0.15sq.m

Project: WAITING RESTRICTION PLATES			
Title: SIGN SPECIFICATION DRAWINGS			
Drawn By: GAS	Scale: NTS	Date: 2003	Number: X0.41
Cad Ref: H:\LTS\CAD\Drawings\CadC\WAITING RESTRICTION PLATES			

Christchurch
...where time is pleasure

HEAD OF OPERATIONS
PETER BARKER B.Eng., D.M.S., C.ENG., M.I.C.E., M.C.I.W.E.M.

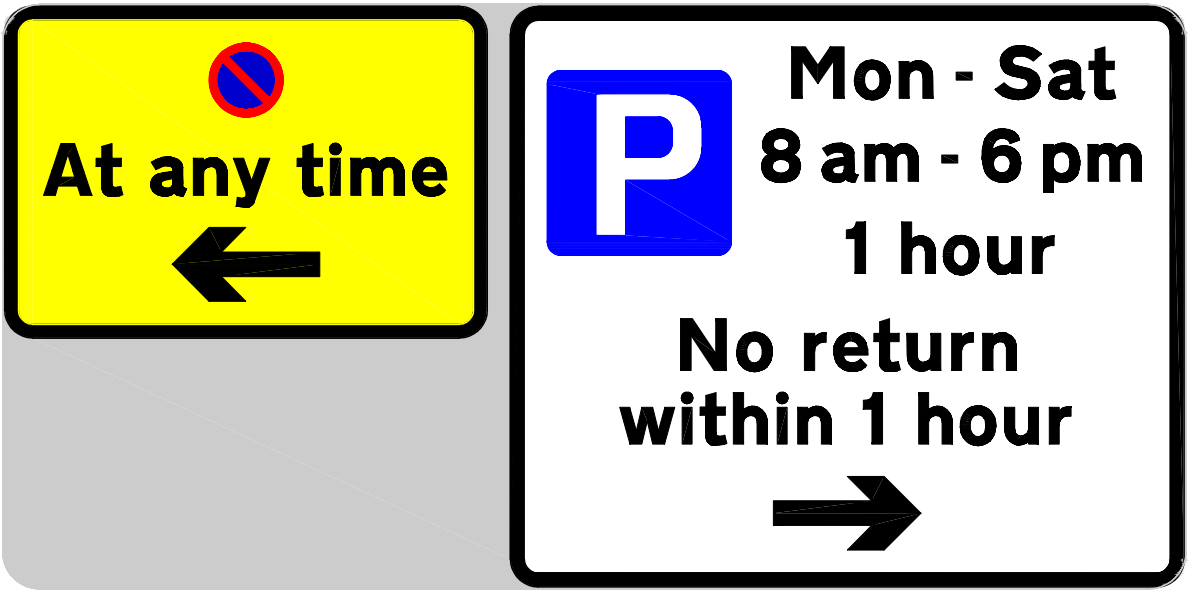

Scheme Ref.	WAITING RESTRICTION PLATES		Scheme Ref.	WAITING RESTRICTION PLATES	
Sign Reference	X0.42	'x'-height 20.0	Sign Reference	X0.42	'x'-height 20.0
Letter colour	BLACK	SIGN FACE	Letter colour	BLACK	SIGN FACE
Background	YELLOW	Width 260mm	Background	WHITE	Width 365mm
Border	BLACK	Height 180mm	Border	BLACK	Height 315mm
Material	Class-1	Area 0.05sq.m	Material	Class-1	Area 0.11sq.m

Project: WAITING RESTRICTION PLATES			
Title: SIGN SPECIFICATION DRAWINGS			
Drawn By: GAS	Scale: NTS	Date: 2003	Number: X0.42
Cad Ref: H:\LTS\CAD\Drawings\CadC\WAITING RESTRICTION PLATES			

Christchurch
...where time is pleasure

HEAD OF OPERATIONS
PETER BARKER B.Eng., D.M.S., C.ENG., M.I.C.E., M.C.I.W.E.M.






Scheme Ref.	WAITING RESTRICTION PLATES		
Sign Reference	X0.43	'x'-height	20.0
Letter colour	BLACK	SIGN FACE	
Background	WHITE	Width	365mm
Border	BLACK	Height	315mm
Material	Class-1	Area	0.11sq.m

Scheme Ref.	WAITING RESTRICTION PLATES		
Sign Reference	X0.43	'x'-height	20.0
Letter colour	BLACK	SIGN FACE	
Background	YELLOW	Width	260mm
Border	BLACK	Height	180mm
Material	Class-1	Area	0.05sq.m

Project: WAITING RESTRICTION PLATES			
Title: SIGN SPECIFICATION DRAWINGS			
Drawn By: GAS	Scale: NTS	Date: 2003	Number: X0.43
Cad Ref: H:\LTS\CAD\Drawings\CadC\WAITING RESTRICTION PLATES			

Christchurch
...where time is pleasant

HEAD OF OPERATIONS
PETER BARKER B.Eng., D.M.S., C.ENG., M.I.C.E., M.C.I.W.E.M.

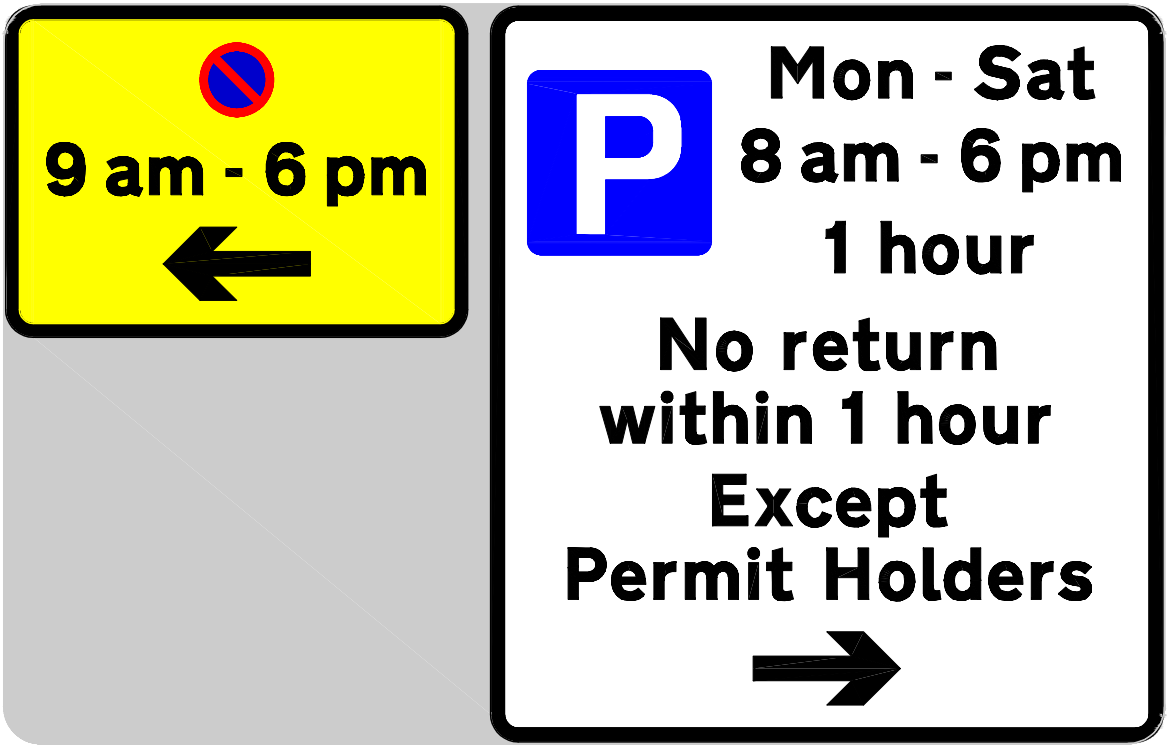


Scheme Ref.	WAITING RESTRICTION PLATES		Scheme Ref.	WAITING RESTRICTION PLATES	
Sign Reference	X0.44	'x'-height 20.0	Sign Reference	X0.44	'x'-height 20.0
Letter colour	BLACK	SIGN FACE	Letter colour	BLACK	SIGN FACE
Background	YELLOW	Width 250mm	Background	WHITE	Width 365mm
Border	BLACK	Height 180mm	Border	BLACK	Height 400mm
Material	Class-1	Area 0.05sq.m	Material	Class-1	Area 0.15sq.m

Project: WAITING RESTRICTION PLATES			
Title: SIGN SPECIFICATION DRAWINGS			
Drawn By: GAS	Scale: NTS	Date: 2003	Number: X0.44
Cad Ref: H:\LTS\CAD\Drawings\CadC\WAITING RESTRICTION PLATES			

Christchurch
...where time is pleasant

HEAD OF OPERATIONS
PETER BARKER B.Eng., D.M.S., C.ENG., M.I.C.E., M.C.I.W.E.M.

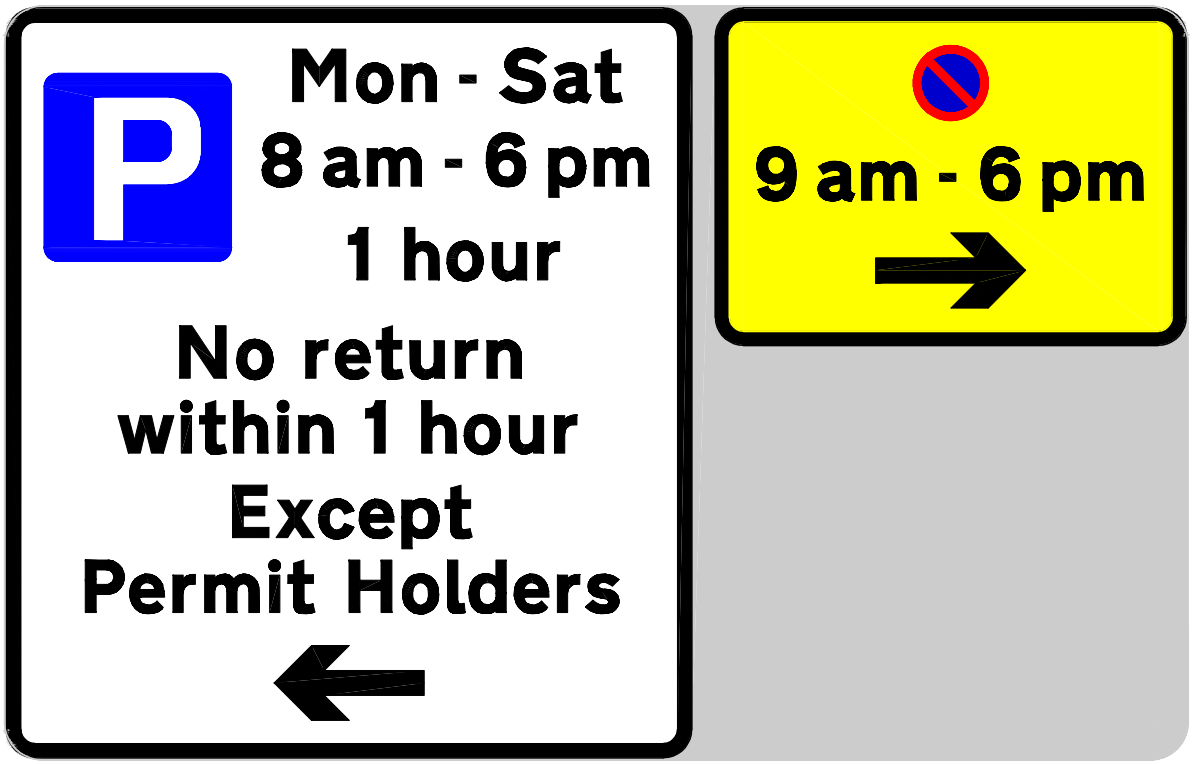


Scheme Ref.	WAITING RESTRICTION PLATES		
Sign Reference	X0.45	'x'-height	20.0
Letter colour	BLACK	SIGN FACE	
Background	WHITE	Width	365mm
Border	BLACK	Height	400mm
Material	Class-1	Area	0.15sq.m

Scheme Ref.	WAITING RESTRICTION PLATES		
Sign Reference	X0.45	'x'-height	20.0
Letter colour	BLACK	SIGN FACE	
Background	YELLOW	Width	250mm
Border	BLACK	Height	180mm
Material	Class-1	Area	0.05sq.m

Project: WAITING RESTRICTION PLATES			
Title: SIGN SPECIFICATION DRAWINGS			
Drawn By: GAS	Scale: NTS	Date: 2003	Number: X0.45
Cad Ref: H:\LTS\CAD\Drawings\CadC\WAITING RESTRICTION PLATES			

Christchurch
...where time is pleasant

HEAD OF OPERATIONS
PETER BARKER B.Eng., D.M.S., C.ENG., M.I.C.E., M.C.I.W.E.M.

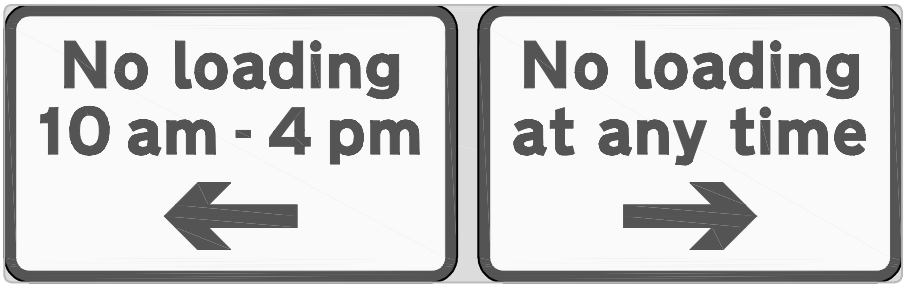

Scheme Ref.	Waiting Restriction Plates		
Sign Reference	X0.46	'x'–height	20.0
Letter colour	BLACK	SIGN FACE	
Background	WHITE	Width	270mm
Border	BLACK	Height	165mm
Material	Class 1	Area	0.05sq.m

Scheme Ref.	Waiting Restriction Plates		
Sign Reference	X0.46	'x'–height	20.0
Letter colour	BLACK	SIGN FACE	
Background	WHITE	Width	255mm
Border	BLACK	Height	165mm
Material	Class 1	Area	0.04sq.m

Scheme Ref.	Waiting Restriction Plates		
Sign Reference	X0.46	'x'–height	20.0
Letter colour	N/A	SIGN FACE	
Background	GREY	Width	540mm
Border	N/A	Height	170mm
Material	Class 1	Area	0.09sq.m

Project
WAITING RESTRICTION PLATES

Title
SIGN SPECIFICATION DRAWINGS

Drawn By	Scale	Date	Number
JW	NTS	2011	X0.46

Cad Ref
H:\LTS\CAD\Drawings\CadC\WAITING RESTRICTION PLATES

Christchurch
...where time is pleasant

Head of Environmental Services
Lindsay Cass




Scheme Ref.	Waiting Restriction Plates		
Sign Reference	X0.47	'x'–height	20.0
Letter colour	BLACK	SIGN FACE	
Background	WHITE	Width	275mm
Border	BLACK	Height	380mm
Material	Class 1	Area	0.10sq.m

Project: WAITING RESTRICTION PLATES			
Title: SIGN SPECIFICATION DRAWINGS			
Drawn By: JW	Scale: NTS	Date: 2011	Number: X0.47
Cad Ref: H:\LTS\CAD\Drawings\CadC\WAITING RESTRICTION PLATES			

Christchurch
...where time is pleasant

Head of Environmental Services
Lindsay Cass.

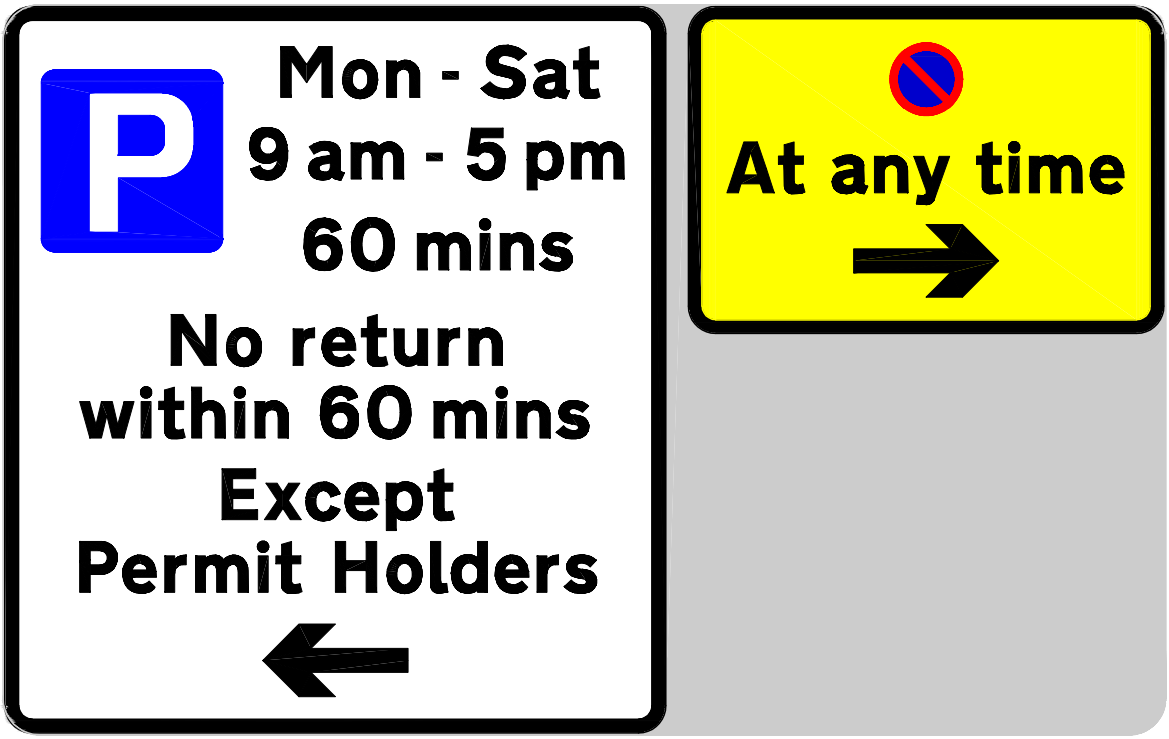


Scheme Ref.	WAITING RESTRICTION PLATES		
Sign Reference	X0.48	'x'-height	20.0
Letter colour	BLACK	SIGN FACE	
Background	WHITE	Width	365mm
Border	BLACK	Height	400mm
Material	Class-1	Area	0.15sq.m

Scheme Ref.	WAITING RESTRICTION PLATES		
Sign Reference	X0.48	'x'-height	20.0
Letter colour	BLACK	SIGN FACE	
Background	YELLOW	Width	260mm
Border	BLACK	Height	180mm
Material	Class-1	Area	0.05sq.m

Project: WAITING RESTRICTION PLATES			
Title: SIGN SPECIFICATION DRAWINGS			
Drawn By: GAS	Scale: NTS	Date: 2003	Number: X0.48
Cad Ref: H:\LTS\CAD\Drawings\CadC\WAITING RESTRICTION PLATES			

Christchurch
...where time is pleasure

HEAD OF OPERATIONS
PETER BARKER B.Eng., D.M.S., C.ENG., M.I.C.E., M.C.I.W.E.M.

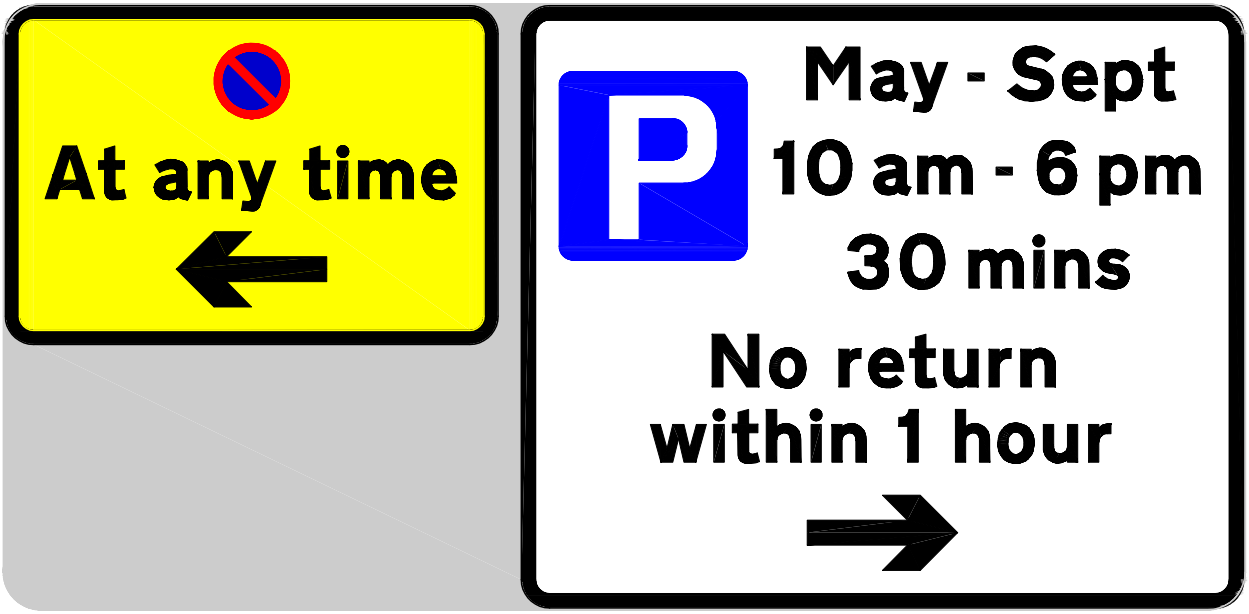


Scheme Ref.	WAITING RESTRICTION PLATES		Scheme Ref.	WAITING RESTRICTION PLATES	
Sign Reference	X0.49	'x'-height 20.0	Sign Reference	X0.49	'x'-height 20.0
Letter colour	BLACK	SIGN FACE	Letter colour	BLACK	SIGN FACE
Background	YELLOW	Width 260mm	Background	WHITE	Width 385mm
Border	BLACK	Height 180mm	Border	BLACK	Height 320mm
Material	Class-1	Area 0.05sq.m	Material	Class-1	Area 0.12sq.m

Project: WAITING RESTRICTION PLATES			
Title: SIGN SPECIFICATION DRAWINGS			
Drawn By: GAS	Scale: NTS	Date: 2003	Number: X0.49
Cad Ref: H:\LTS\CAD\Drawings\CadC\WAITING RESTRICTION PLATES			

Christchurch
...where time is pleasure

HEAD OF OPERATIONS
PETER BARKER B.Eng., D.M.S., C.ENG., M.I.C.E., M.C.I.W.E.M.

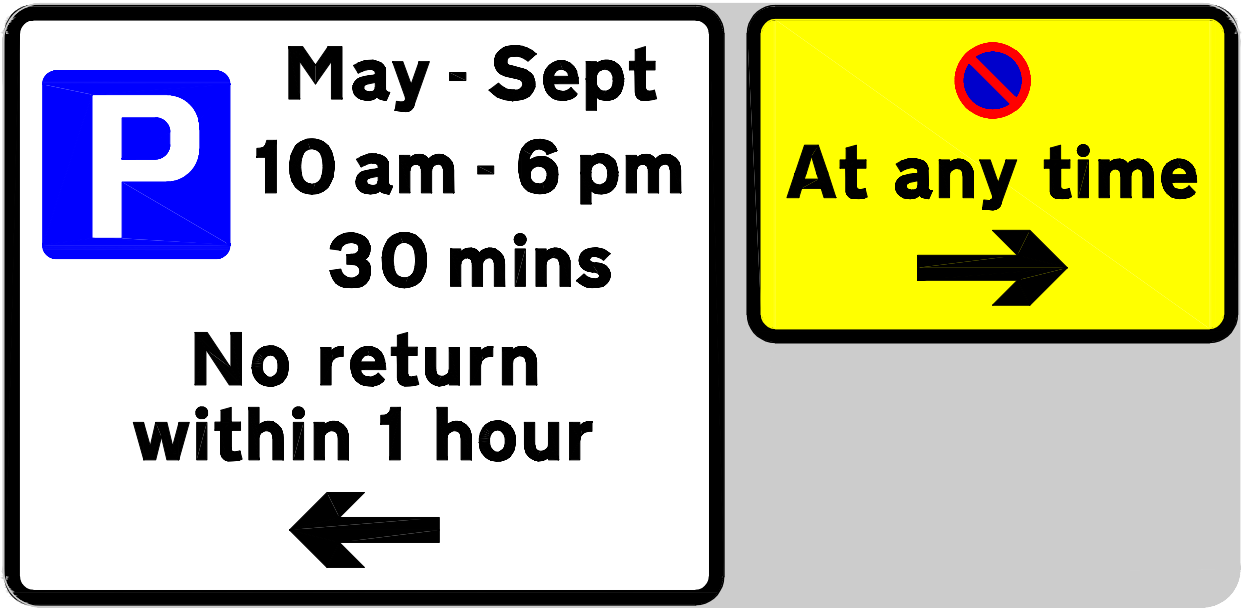

Scheme Ref.	WAITING RESTRICTION PLATES		
Sign Reference	X0.50	'x'-height	20.0
Letter colour	BLACK	SIGN FACE	
Background	WHITE	Width	385mm
Border	BLACK	Height	320mm
Material	Class-1	Area	0.12sq.m

Scheme Ref.	WAITING RESTRICTION PLATES		
Sign Reference	X0.50	'x'-height	20.0
Letter colour	BLACK	SIGN FACE	
Background	YELLOW	Width	260mm
Border	BLACK	Height	180mm
Material	Class-1	Area	0.05sq.m

Project: WAITING RESTRICTION PLATES			
Title: SIGN SPECIFICATION DRAWINGS			
Drawn By: GAS	Scale: NTS	Date: 2003	Number: X0.50
Cad Ref: H:\LTS\CAD\Drawings\CadC\WAITING RESTRICTION PLATES			

Christchurch
...where time is pleasant

HEAD OF OPERATIONS
PETER BARKER B.Eng., D.M.S., C.ENG., M.I.C.E., M.C.I.W.E.M.



Scheme Ref.	WAITING RESTRICTION PLATES		Scheme Ref.	WAITING RESTRICTION PLATES	
Sign Reference	X0.51	'x'-height 20.0	Sign Reference	X0.51	'x'-height 20.0
Letter colour	BLACK	SIGN FACE	Letter colour	BLACK	SIGN FACE
Background	YELLOW	Width 260mm	Background	WHITE	Width 385mm
Border	BLACK	Height 180mm	Border	BLACK	Height 280mm
Material	Class-1	Area 0.05sq.m	Material	Class-1	Area 0.11sq.m

Project: WAITING RESTRICTION PLATES

Title: SIGN SPECIFICATION DRAWINGS

Drawn By	Scale	Date	Number
GAS	NTS	2003	X0.51

Cad Ref: H:\LTS\CAD\Drawings\CadC\WAITING RESTRICTION PLATES

Christchurch
...where time is pleasant

HEAD OF OPERATIONS
PETER BARKER B.Eng., D.M.S., C.ENG., M.I.C.E., M.C.I.W.E.M.





Scheme Ref.	WAITING RESTRICTION PLATES		
Sign Reference	X0.52	'x'-height	20.0
Letter colour	BLACK	SIGN FACE	
Background	WHITE	Width	385mm
Border	BLACK	Height	280mm
Material	Class-1	Area	0.11sq.m

Scheme Ref.	WAITING RESTRICTION PLATES		
Sign Reference	X0.52	'x'-height	20.0
Letter colour	BLACK	SIGN FACE	
Background	YELLOW	Width	260mm
Border	BLACK	Height	180mm
Material	Class-1	Area	0.05sq.m

Project: WAITING RESTRICTION PLATES			
Title: SIGN SPECIFICATION DRAWINGS			
Drawn By: GAS	Scale: NTS	Date: 2003	Number: X0.52
Cad Ref: H:\LTS\CAD\Drawings\CadC\WAITING RESTRICTION PLATES			

Christchurch
...where time is pleasant

HEAD OF OPERATIONS
PETER BARKER B.Eng., D.M.S., C.ENG., M.I.C.E., M.C.I.W.E.M.



Scheme Ref.	WAITING RESTRICTION PLATES		
Sign Reference	X0.53	'x'-height	20.0
Letter colour	BLACK	SIGN FACE	
Background	Yellow/White	Width	300mm
Border	BLACK	Height	730mm
Material	Class-1	Area	0.22sq.m

Project: WAITING RESTRICTION PLATES			
Title: SIGN SPECIFICATION DRAWINGS			
Drawn By: GAS	Scale: NTS	Date: 2003	Number: X0.53
Cad Ref: H:\LTS\CAD\Drawings\CadC\WAITING RESTRICTION PLATES			

Christchurch
...where time is pleasure

HEAD OF OPERATIONS
PETER BARKER B.Eng., D.M.S., C.ENG., M.I.C.E., M.C.I.W.E.M.



Scheme Ref.	waiting restriction plates		
Sign Reference	x0.054	'x'-height	20.0
Letter colour	BLACK	SIGN FACE	
Background	WHITE	Width	435mm
Border	BLACK	Height	575mm
Material	Class-1	Area	0.25sq.m

Project: WAITING RESTRICTION PLATES


Title: SIGN SPECIFICATION DRAWINGS

Drawn By	Scale	Date	Number
GAS	NTS	2003	X0.54

Cad Ref: H:\LTS\CAD\Drawings\CadC\WAITING RESTRICTION PLATES

Christchurch
...where time is pleasure

HEAD OFOPERATIONS
PETER BARKER B.Eng., D.M.S., C.ENG., M.I.C.E., M.C.I.W.E.M.

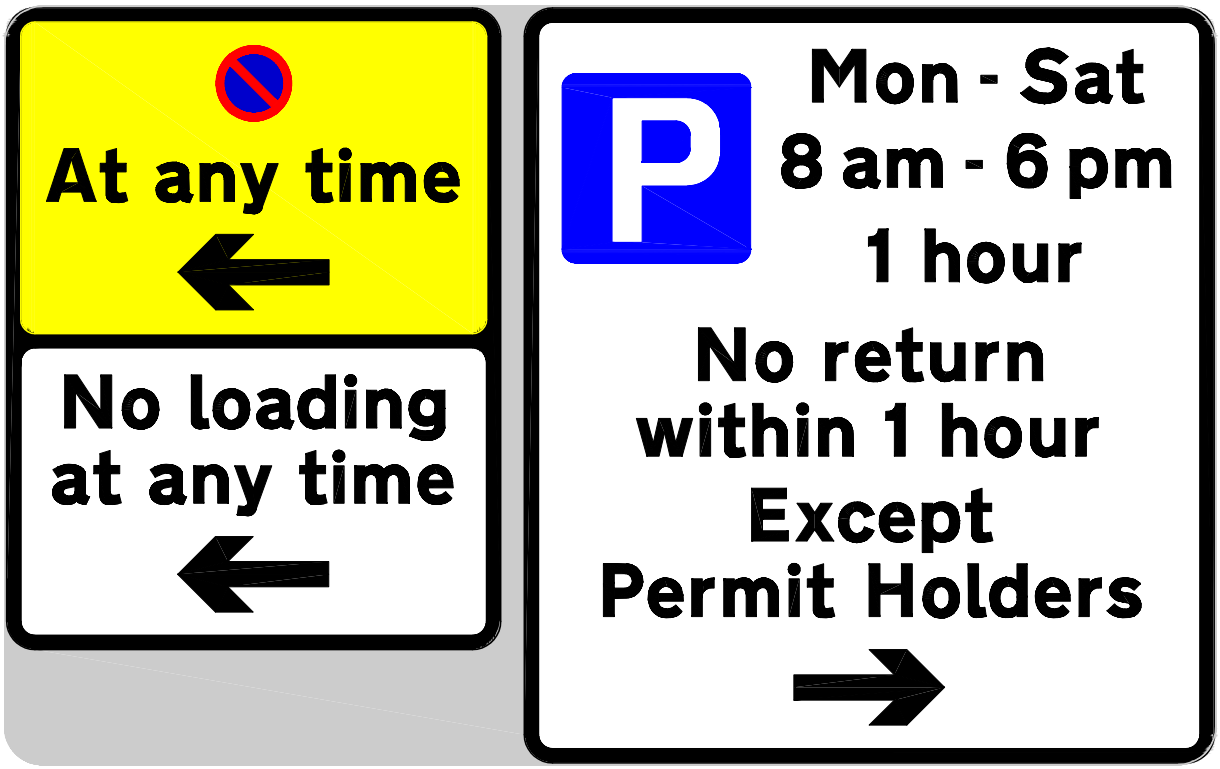

Scheme Ref.	WAITING RESTRICTION PLATES		
Sign Reference	X0.55	'x'-height	20.0
Letter colour	BLACK	SIGN FACE	
Background	Yellow/White	Width	260mm
Border	BLACK	Height	340mm
Material	Class-1	Area	0.09sq.m


Scheme Ref.	WAITING RESTRICTION PLATES		
Sign Reference	X0.55	'x'-height	20.0
Letter colour	BLACK	SIGN FACE	
Background	WHITE	Width	365mm
Border	BLACK	Height	400mm
Material	Class-1	Area	0.15sq.m

Project: WAITING RESTRICTION PLATES			
Title: SIGN SPECIFICATION DRAWINGS			
Drawn By: GAS	Scale: NTS	Date: 2003	Number: X0.55
Cad Ref: H:\LTS\CAD\Drawings\CadC\WAITING RESTRICTION PLATES			

Christchurch
...where time is pleasant

HEAD OF OPERATIONS
PETER BARKER B.Eng., D.M.S., C.ENG., M.I.C.E., M.C.I.W.E.M.



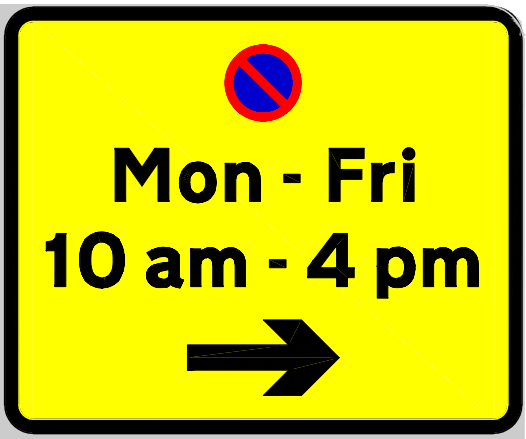


Scheme Ref.	WAITING RESTRICTION PLATES		
Sign Reference	X0.56	'x'-height	20.0
Letter colour	BLACK	SIGN FACE	
Background	WHITE	Width	365mm
Border	BLACK	Height	400mm
Material	Class-1	Area	0.15sq.m

Scheme Ref.	WAITING RESTRICTION PLATES		
Sign Reference	X0.56	'x'-height	20.0
Letter colour	BLACK	SIGN FACE	
Background	YELLOW	Width	275mm
Border	BLACK	Height	225mm
Material	Class-1	Area	0.06sq.m

Project: WAITING RESTRICTION PLATES			
Title: SIGN SPECIFICATION DRAWINGS			
Drawn By: GAS	Scale: NTS	Date: 2003	Number: X0.56
Cad Ref: H:\LTS\CAD\Drawings\CadC\WAITING RESTRICTION PLATES			

Christchurch
...where time is pleasant

HEAD OF OPERATIONS
PETER BARKER B.Eng., D.M.S., C.ENG., M.I.C.E., M.C.I.W.E.M.

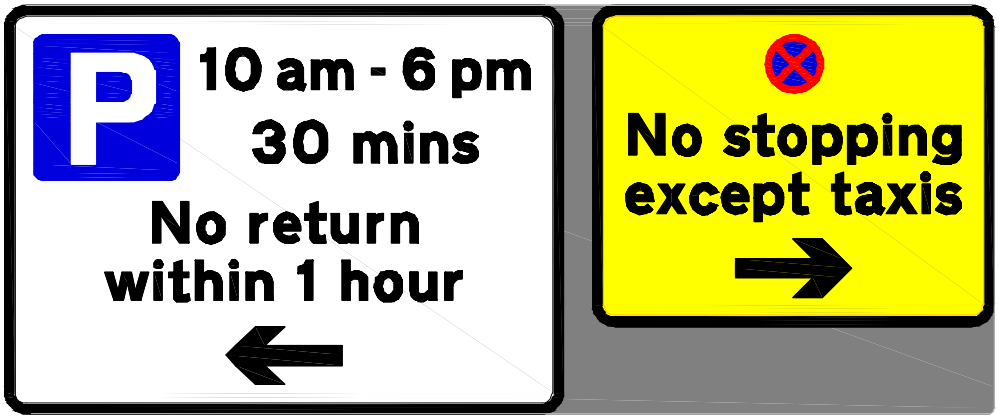

Scheme Ref.	WAITING RESTRICTION PLATES		
Sign Reference	X0.57	'x'-height	20.0
Letter colour	BLACK	SIGN FACE	
Background	WHITE	Width	385mm
Border	BLACK	Height	280mm
Material	Class 1	Area	0.11sq.m

Scheme Ref.	CBC		
Sign Reference	9.2	'x'-height	20.0
Letter colour	BLACK	SIGN FACE	
Background	YELLOW	Width	275mm
Border	BLACK	Height	220mm
Material	Class 1	Area	0.06sq.m

Scheme Ref.	WAITING RESTRICTION PLATES		
Sign Reference	X0.57	'x'-height	20.0
Letter colour	N/A	SIGN FACE	
Background	GREY	Width	680mm
Border	N/A	Height	280mm
Material	Class 1	Area	0.19sq.m

Project: WAITING RESTRICTION PLATES

Title: SIGN SPECIFICATION DRAWINGS

Drawn By	Scale	Date	Number
JM	NTS	Jan 2010	X0.57

Cad Ref: H:\LTS\CAD\Drawings\CadC\WAITING RESTRICTION PLATES

Christchurch ...where time is pleasure

Head of Planning & Transportation
Wayne Barraball BA (Hons) M.R.T.P.I.



Scheme Ref.	WAITING RESTRICTION PLATES		
Sign Reference	X0.58	'x'-height	20.0
Letter colour	BLACK	SIGN FACE	
Background	YELLOW	Width	545mm
Border	BLACK	Height	225mm
Material	Class-1	Area	0.12sq.m

Project: WAITING RESTRICTION PLATES			
Title: SIGN SPECIFICATION DRAWINGS			
Drawn By: GAS	Scale: NTS	Date: 2003	Number: X0.58
Cad Ref: H:\LTS\CAD\Drawings\CadC\WAITING RESTRICTION PLATES			

Christchurch
...where time is pleasant

HEAD OF OPERATIONS
PETER BARKER B.Eng., D.M.S., C.ENG., M.I.C.E., M.C.I.W.E.M.



Scheme Ref.	WAITING RESTRICTION PLATES		
Sign Reference	X0.59	'x'-height	20.0
Letter colour	BLACK	SIGN FACE	
Background	WHITE	Width	450mm
Border	BLACK	Height	560mm
Material	Class 1	Area	0.12sq.m

Project: WAITING RESTRICTION PLATES			
Title: SIGN SPECIFICATION DRAWINGS			
Drawn By: DJL	Scale: NTS	Date: 2005	Number: X0.59
Cad Ref: H:\LTS\CAD\Drawings\CadC\WAITING RESTRICTION PLATES			

Christchurch
...where time is pleasure

HEAD OF OPERATIONS
PETER BARKER B.Eng., D.M.S., C.ENG., M.I.C.E., M.C.I.W.E.M.



Scheme Ref.	WAITING RESTRICTION PLATES		
Sign Reference	X0.60	'x'-height	20.0
Letter colour	BLACK	SIGN FACE	
Background	YELLOW	Width	330mm
Border	BLACK	Height	335mm
Material	Class 1	Area	0.11sq.m

Project: WAITING RESTRICTION PLATES

Title: SIGN SPECIFICATION DRAWINGS

Drawn By	Scale	Date	Number
DJL	NTS	2005	X0.60

Cad Ref: H:\LTS\CAD\Drawings\CadC\WAITING RESTRICTION PLATES

Christchurch ...where time is pleasure

HEAD OF OPERATIONS
PETER BARKER B.Eng., D.M.S., C.ENG., M.I.C.E., M.C.I.W.E.M.



Scheme Ref.	WAITING RESTRICTION		
Sign Reference	X0.61	'x'-height	20.0
Letter colour	BLACK	SIGN FACE	
Background	YELLOW	Width	330mm
Border	BLACK	Height	390mm
Material	Class 1	Area	0.13sq.m

Project: WAITING RESTRICTION PLATES			
Title: SIGN SPECIFICATION DRAWINGS			
Drawn By: DJL	Scale: NTS	Date: 2005	Number: X0.61
Cad Ref: H:\LTS\CAD\Drawings\CadC\WAITING RESTRICTION PLATES			

Christchurch
...where time is pleasure

HEAD OF OPERATIONS
PETER BARKER B.Eng., D.M.S., C.ENG., M.I.C.E., M.C.I.W.E.M.



Scheme Ref.	WAITING RESTRICTION PLATES		
Sign Reference	X0.62	'x'-height	20.0
Letter colour	BLACK	SIGN FACE	
Background	YELLOW	Width	330mm
Border	BLACK	Height	390mm
Material	Class 1	Area	0.13sq.m

Project: WAITING RESTRICTION PLATES			
Title: SIGN SPECIFICATION DRAWINGS			
Drawn By: DJL	Scale: NTS	Date: 2005	Number: X0.62
Cad Ref: H:\LTS\CAD\Drawings\CadC\WAITING RESTRICTION PLATES			

Christchurch
...where time is pleasant

HEAD OF OPERATIONS
PETER BARKER B.Eng., D.M.S., C.ENG., M.I.C.E., M.C.I.W.E.M.



Scheme Ref.	WAITING RESTRICTION PLATES		
Sign Reference	X0.63	'x'-height	20.0
Letter colour	BLACK	SIGN FACE	
Background	YELLOW	Width	330mm
Border	BLACK	Height	440mm
Material	Class 1	Area	0.14sq.m

Project: WAITING RESTRICTION PLATES

Title: SIGN SPECIFICATION DRAWINGS

Drawn By	Scale	Date	Number
DJL	NTS	2005	X0.63

Cad Ref: H:\LTS\CAD\Drawings\CadC\WAITING RESTRICTION PLATES

Christchurch
...where time is pleasant

HEAD OF OPERATIONS
PETER BARKER B.Eng., D.M.S., C.ENG., M.I.C.E., M.C.I.W.E.M.





Scheme Ref.	WAITING RESTRICTION PLATES		
Sign Reference	X0.64	'x'-height	20.0
Letter colour	BLACK	SIGN FACE	
Background	YELLOW	Width	330mm
Border	BLACK	Height	225mm
Material	Class-1	Area	0.07sq.m

Scheme Ref.	WAITING RESTRICTION PLATES		
Sign Reference	X0.64	'x'-height	20.0
Letter colour	BLACK	SIGN FACE	
Background	WHITE	Width	380mm
Border	BLACK	Height	280mm
Material	Class-1	Area	0.11sq.m

Project: WAITING RESTRICTION PLATES			
Title: SIGN SPECIFICATION DRAWINGS			
Drawn By: DJL	Scale: NTS	Date: 2005	Number: X0.64
Cad Ref: H:\LTS\CAD\Drawings\CadC\WAITING RESTRICTION PLATES			

Christchurch
...where time is pleasant

HEAD OF OPERATIONS
PETER BARKER B.Eng., D.M.S., C.ENG., M.I.C.E., M.C.I.W.E.M.



Scheme Ref.	WAITING RESTRICTION PLATES		
Sign Reference	X0.65	'x'-height	20.0
Letter colour	BLACK	SIGN FACE	
Background	WHITE	Width	385mm
Border	BLACK	Height	225mm
Material	Class-1	Area	0.09sq.m

Scheme Ref.	WAITING RESTRICTION PLATES		
Sign Reference	X0.65	'x'-height	20.0
Letter colour	BLACK	SIGN FACE	
Background	Yellow/White	Width	260mm
Border	BLACK	Height	340mm
Material	Class-1	Area	0.09sq.m

Project: WAITING RESTRICTION PLATES			
Title: SIGN SPECIFICATION DRAWINGS			
Drawn By: DJL	Scale: NTS	Date: 2005	Number: X0.65
Cad Ref: H:\LTS\CAD\Drawings\CadC\WAITING RESTRICTION PLATES			

Christchurch
...where time is pleasant

HEAD OF OPERATIONS
PETER BARKER B.Eng., D.M.S., C.ENG., M.I.C.E., M.C.I.W.E.M.



Scheme Ref.	WAITING RESTRICTION PLATES		
Sign Reference	X0.66	'x'-height	20.0
Letter colour	BLACK	SIGN FACE	
Background	YELLOW	Width	330mm
Border	BLACK	Height	440mm
Material	Class 1	Area	0.14sq.m

Project: WAITING RESTRICTION PLATES


Title: SIGN SPECIFICATION DRAWINGS

Drawn By	Scale	Date	Number
DJL	NTS	2005	X0.66

Cad Ref: H:\LTS\CAD\Drawings\CadC\WAITING RESTRICTION PLATES

Christchurch ...where time is pleasant

HEAD OF OPERATIONS
PETER BARKER B.Eng., D.M.S., C.ENG., M.I.C.E., M.C.I.W.E.M.

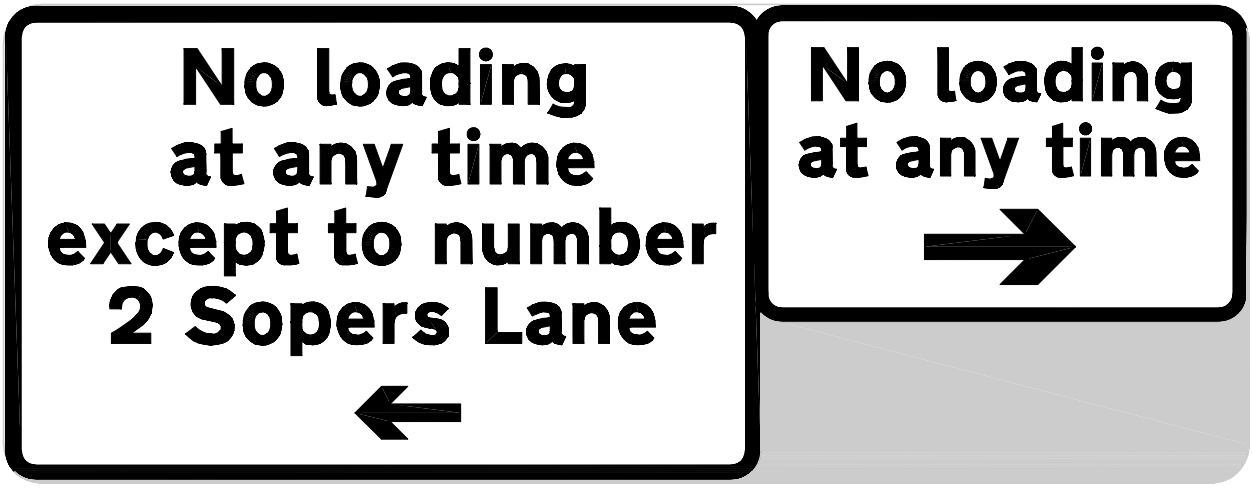

Scheme Ref.	WAITING RESTRICTION PLATES		Scheme Ref.	WAITING RESTRICTION PLATES	
Sign Reference	X0.67	'x'-height 20	Sign Reference	X0.11	'x'-height 20.0
Letter colour	BLACK	SIGN FACE	Letter colour	BLACK	SIGN FACE
Background	WHITE	Width 255mm	Background	Yellow/White	Width 260mm
Border	BLACK	Height 175mm	Border	BLACK	Height 340mm
Material	Class 1	Area 0.04sq.m	Material	Class-1	Area 0.09sq.m

Project: WAITING RESTRICTION PLATES			
Title: SIGN SPECIFICATION DRAWINGS			
Drawn By: DJL	Scale: NTS	Date: 2006	Number: X0.67
Cad Ref: H:\LTS\CAD\Drawings\CadC\WAITING RESTRICTION PLATES			

Christchurch
...where time is pleasant

HEAD OF OPERATIONS
PETER BARKER B.Eng., D.M.S., C.ENG., M.I.C.E., M.C.I.W.E.M.



Scheme Ref.	WAITING RESTRICTION PLATES		Scheme Ref.	WAITING RESTRICTION PLATES	
Sign Reference	X0.68	'x'-height 20	Sign Reference	X0.51	'x'-height 20.0
Letter colour	BLACK	SIGN FACE	Letter colour	BLACK	SIGN FACE
Background	WHITE	Width 265mm	Background	WHITE	Width 385mm
Border	BLACK	Height 175mm	Border	BLACK	Height 280mm
Material	Class 1	Area 0.04sq.m	Material	Class-1	Area 0.11sq.m

Project: WAITING RESTRICTION PLATES

Title: SIGN SPECIFICATION DRAWINGS

Drawn By	Scale	Date	Number
DJL	NTS	2006	X0.68

Cad Ref: H:\LTS\CAD\Drawings\CadC\WAITING RESTRICTION PLATES

Christchurch
...where time is pleasure

HEAD OF OPERATIONS
PETER BARKER B.Eng., D.M.S., C.ENG., M.I.C.E., M.C.I.W.E.M.



Scheme Ref.	WAITING RESTRICTION PLATES		Scheme Ref.	WAITING RESTRICTION PLATES	
Sign Reference	14	'x'–height 20.0	Sign Reference	X0.69	'x'–height 20.0
Letter colour	BLACK	SIGN FACE	Letter colour	BLACK	SIGN FACE
Background	YELLOW	Width 325mm	Background	WHITE	Width 260mm
Border	BLACK	Height 260mm	Border	BLACK	Height 170mm
Material	Class 1	Area 0.09sq.m	Material	Class 1	Area 0.04sq.m

Scheme Ref.	WAITING RESTRICTION PLATES	
Sign Reference	X0.69	'x'–height 20.0
Letter colour	N/A	SIGN FACE
Background	GREY	Width 610mm
Border	N/A	Height 260mm
Material	Class 1	Area 0.16sq.m

Project: WAITING RESTRICTION PLATES

Title: SIGN SPECIFICATION DRAWINGS

Drawn By	Scale	Date	Number
JM	NTS	Jan 2010	X0.69

Cad Ref: H:\LTS\CAD\Drawings\CadC\WAITING RESTRICTION PLATES

Christchurch ...where time is pleasure

Head of Planning & Transportation
Wayne Barraball BA (Hons) M.R.T.P.I.



Scheme Ref.	WAITING RESTRICTION PLATES		Scheme Ref.	WAITING RESTRICTION PLATES	
Sign Reference	X0.70	'x'–height 20.0	Sign Reference	9.2	'x'–height 20.0
Letter colour	BLACK	SIGN FACE	Letter colour	BLACK	SIGN FACE
Background	WHITE	Width 255mm	Background	YELLOW	Width 275mm
Border	BLACK	Height 170mm	Border	BLACK	Height 220mm
Material	Class 1	Area 0.04sq.m	Material	Class 1	Area 0.06sq.m

Scheme Ref.	WAITING RESTRICTION PLATES	
Sign Reference	X0.70	'x'–height 100.0
Letter colour	N/A	SIGN FACE
Background	GREY	Width 2755mm
Border	N/A	Height 1100mm
Material	Class 1	Area 3.03sq.m

Project
WAITING RESTRICTION PLATES

Title
SIGN SPECIFICATION DRAWINGS

Drawn By	Scale	Date	Number
JM	NTS	Jan 2010	X0.70

Cad Ref
H:\LTS\CAD\Drawings\CadC\WAITING RESTRICTION PLATES

Christchurch
...where time is pleasure

Head of Planning & Transportation
Wayne Barraball BA (Hons) M.R.T.P.I.



Scheme Ref.	WAITING RESTRICTION PLATES		
Sign Reference	9.1	'x'-height	20.0
Letter colour	BLACK	SIGN FACE	
Background	YELLOW	Width	275mm
Border	BLACK	Height	220mm
Material	Class 1	Area	0.06sq.m

Scheme Ref.	WAITING RESTRICTION PLATES		
Sign Reference	X0.71	'x'-height	20.0
Letter colour	BLACK	SIGN FACE	
Background	WHITE	Width	255mm
Border	BLACK	Height	170mm
Material	Class 1	Area	0.04sq.m

Scheme Ref.	WAITING RESTRICTION PLATES		
Sign Reference	X0.71	'x'-height	20.0
Letter colour	N/A	SIGN FACE	
Background	GREY	Width	550mm
Border	N/A	Height	220mm
Material	Class 1	Area	0.12sq.m

Project: WAITING RESTRICTION PLATES


Title: SIGN SPECIFICATION DRAWINGS

Drawn By	Scale	Date	Number
JM	NTS	Jan 2010	X0.71

Cad Ref: H:\LTS\CAD\Drawings\CadC\WAITING RESTRICTION PLATES

Christchurch ...where time is pleasure

Head of Planning & Transportation
Wayne Barraball BA (Hons) M.R.T.P.I.

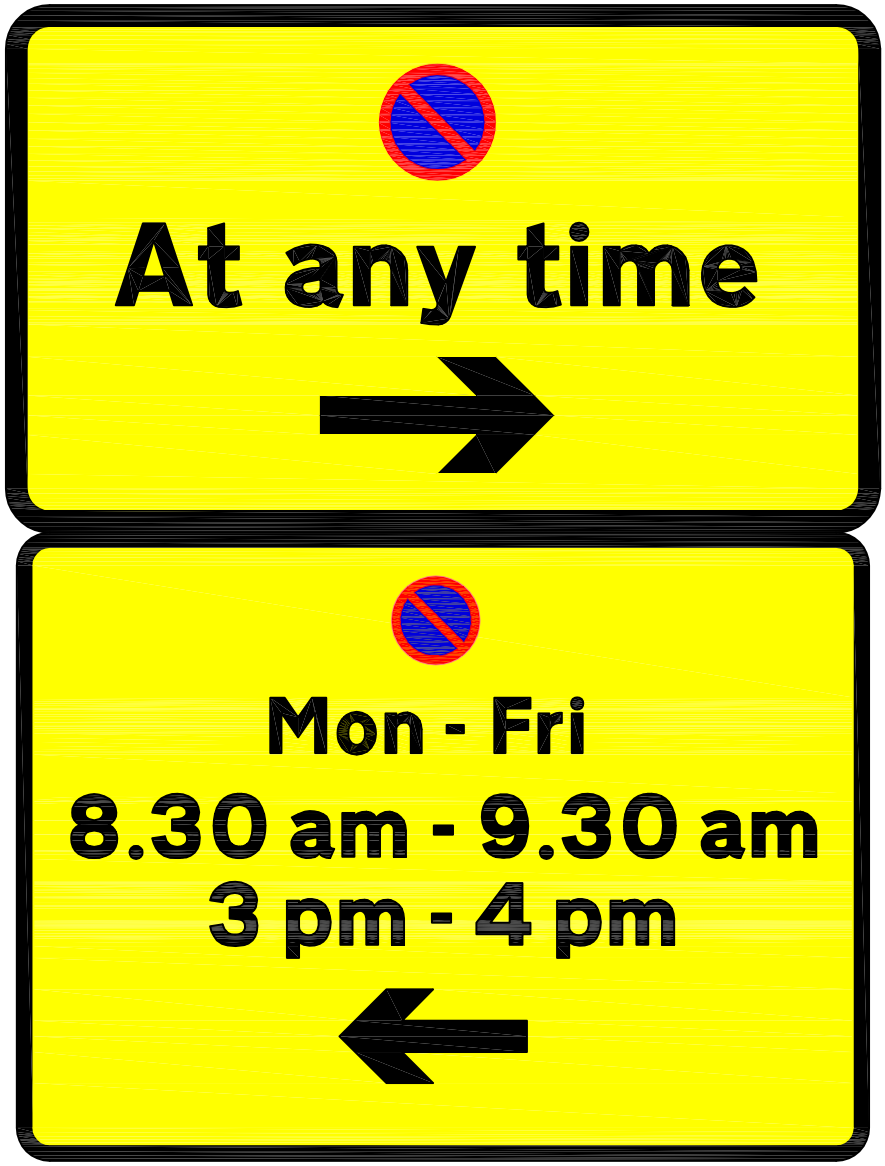


Scheme Ref.	WAITING RESTRICTION PLATES		
Sign Reference	X72	'x'–height	20.0
Letter colour	BLACK	SIGN FACE	
Background	YELLOW	Width	390mm
Border	BLACK	Height	215mm
Material	Class 1	Area	0.16sq.m

Project: WAITING RESTRICTION PLATES			
Title: SIGN SPECIFICATION DRAWINGS			
Drawn By: DJL	Scale: NTS	Date: 2008	Number: X0.72
Cad Ref: H:\LTS\CAD\Drawings\CadC\WAITING RESTRICTION PLATES			

Christchurch
...where time is pleasant

Head of Planning & Transportation
Wayne Barraball BA (Hons) M.R.T.P.I.

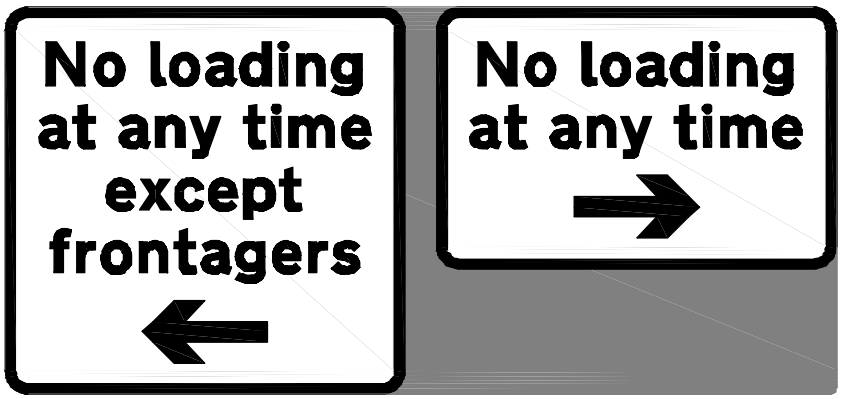

Scheme Ref.	WAITING RESTRICTION PLATES		
Sign Reference	X0.73	'x'–height	20.0
Letter colour	BLACK	SIGN FACE	
Background	WHITE	Width	255mm
Border	BLACK	Height	250mm
Material	Class 1	Area	0.06sq.m

Scheme Ref.	WAITING RESTRICTION PLATES		
Sign Reference	X0.73	'x'–height	20.0
Letter colour	BLACK	SIGN FACE	
Background	WHITE	Width	255mm
Border	BLACK	Height	170mm
Material	Class 1	Area	0.04sq.m

Scheme Ref.	WAITING RESTRICTION PLATES		
Sign Reference	X0.73	'x'–height	20.0
Letter colour	N/A	SIGN FACE	
Background	GREY	Width	530mm
Border	N/A	Height	250mm
Material	Class 1	Area	0.13sq.m

Project: WAITING RESTRICTION PLATES

Title: SIGN SPECIFICATION DRAWINGS

Drawn By	Scale	Date	Number
JM	NTS	Jan 2010	X0.73

Cad Ref: H:\LTS\CAD\Drawings\CadC\WAITING RESTRICTION PLATES

Christchurch ...where time is pleasure

Head of Planning & Transportation
Wayne Barraball BA (Hons) M.R.T.P.I.